


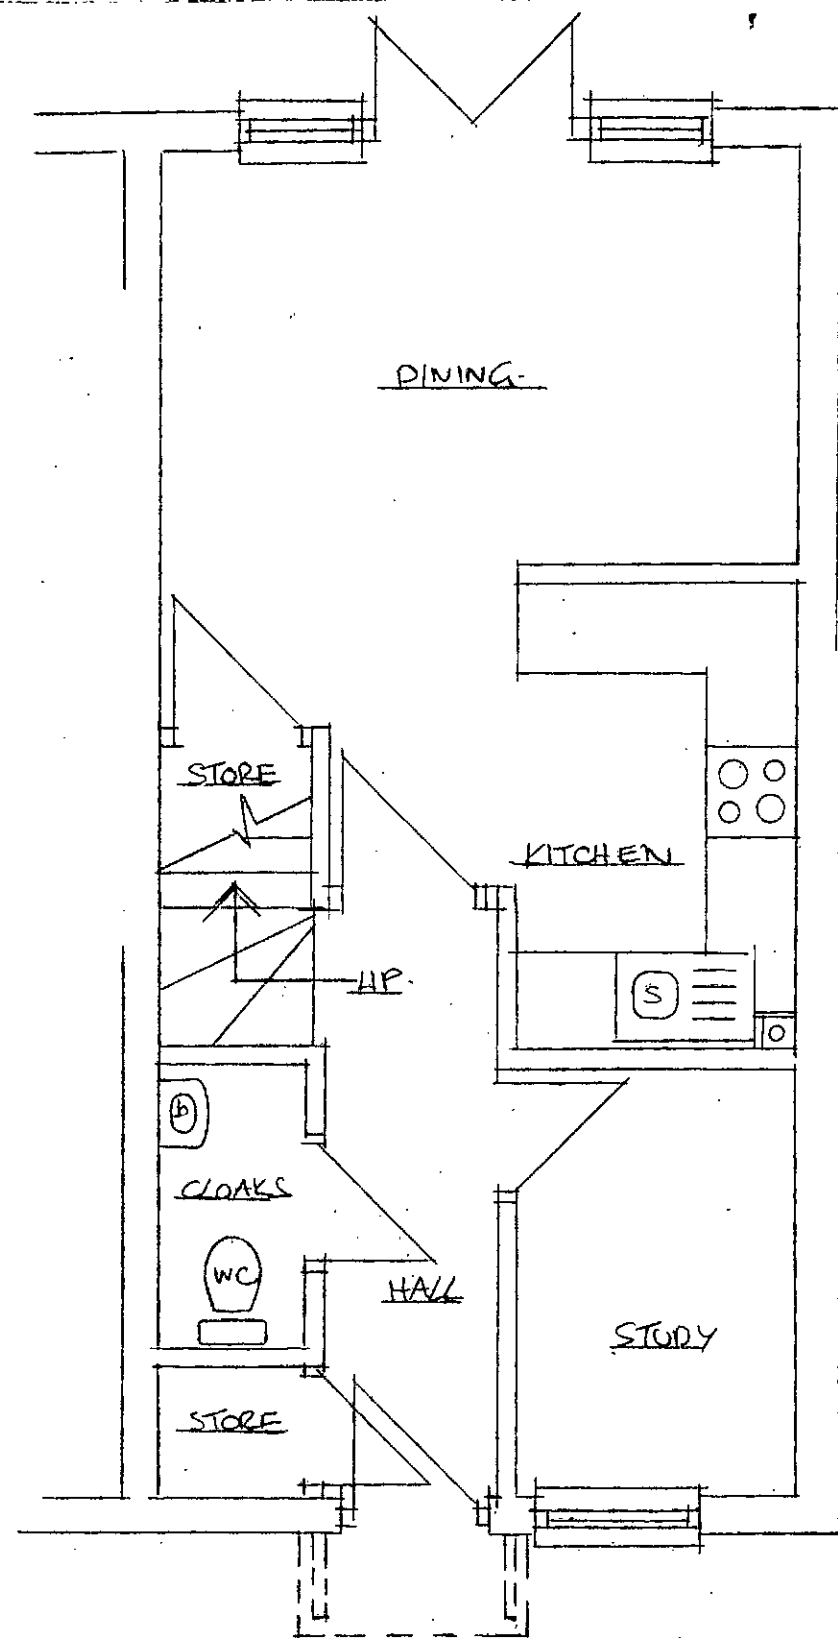

EXISTING GROUND FLOOR PLAN

SCALE 1:50



EXISTING FRONT ELEVATION

SCALE 1:50

8 OSBOURNE WAY, ADWICK. BOGNOR REGIS PO21 3DN

EXISTING GROUND FLOOR PLAN AND FRONT ELEVATION