




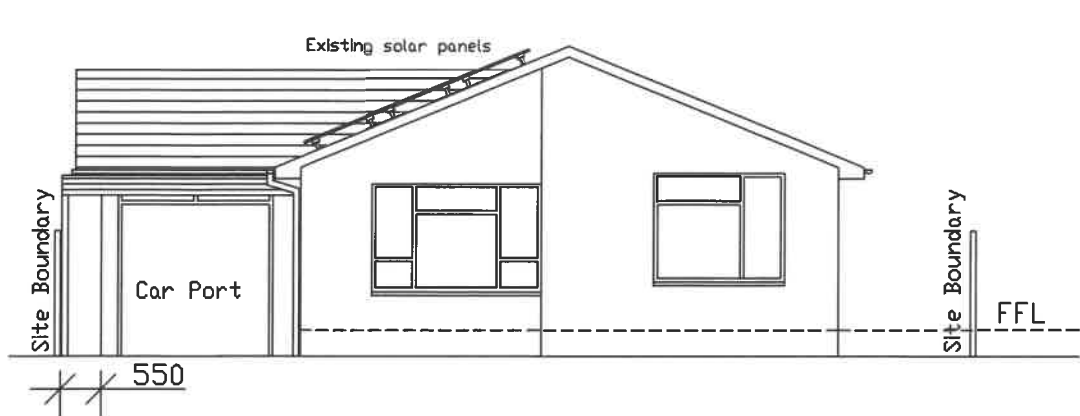

EAST ELEVATION

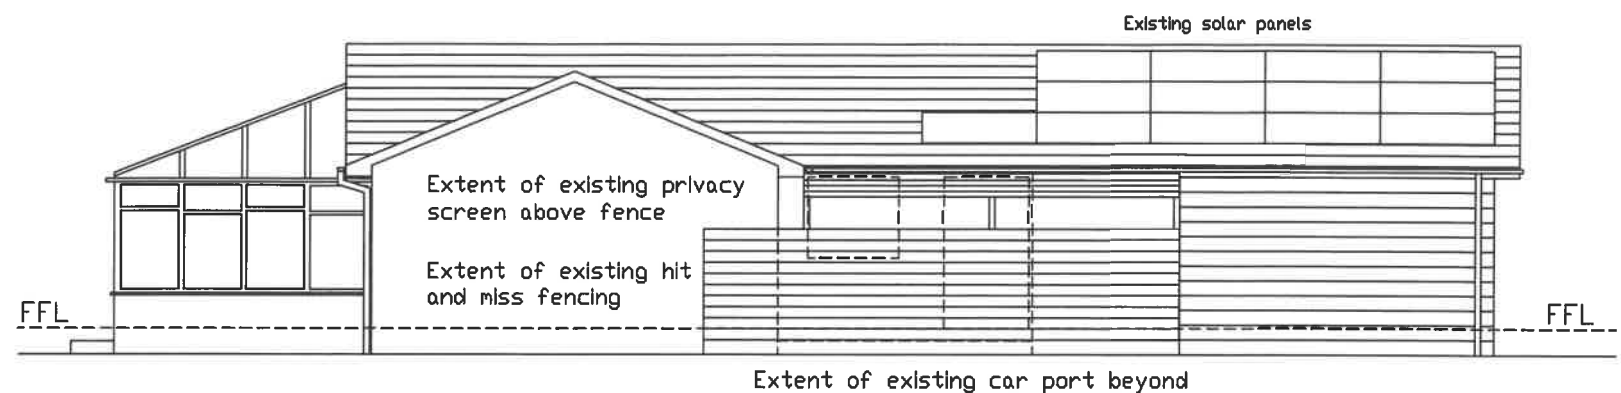


SOUTH ELEVATION

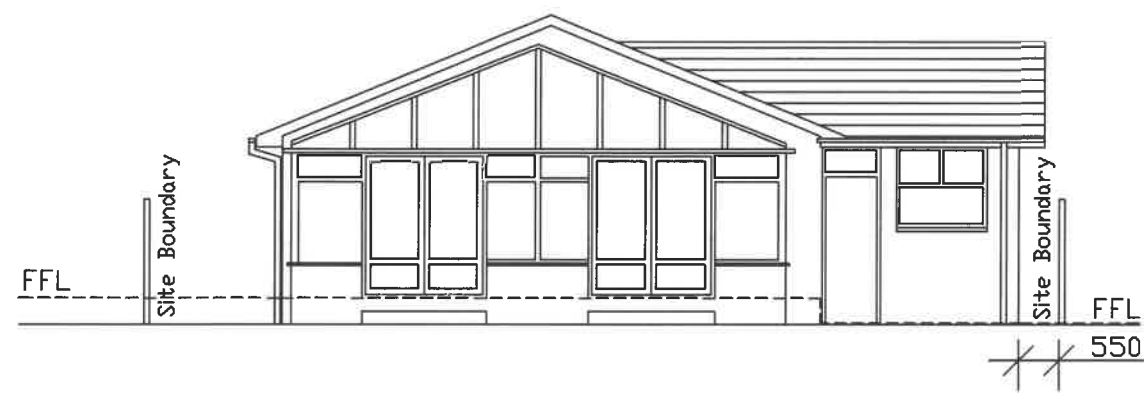

WEST ELEVATION



SECTION B-B

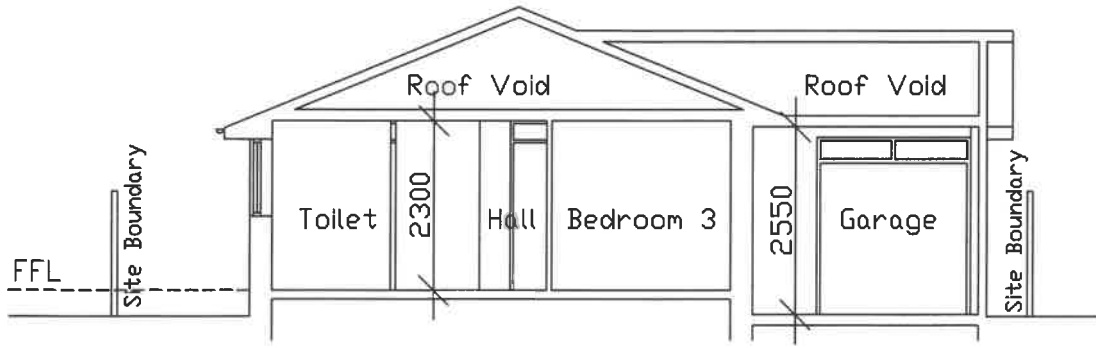

SECTION A-A

NOTES

Survey Information on this drawing relating to dimensions and areas is subject to verification

This drawing should be read in conjunction with drawings RBA.028/1001, 1002, 1004, 1005 and 1006

A 20/10/19 Existing Car Port Shown

computer reference Frampton.1003	project Proposed Alterations to House at 6 Rochester Way, Bognor Regis West Sussex PO21 3RD for Roz Frampton	scale 1:100	title Elevations and Sections as Existing	job no. RBA.028 /	drwg no. 1003	rev A
drawn by JTR		date AUG'19				