



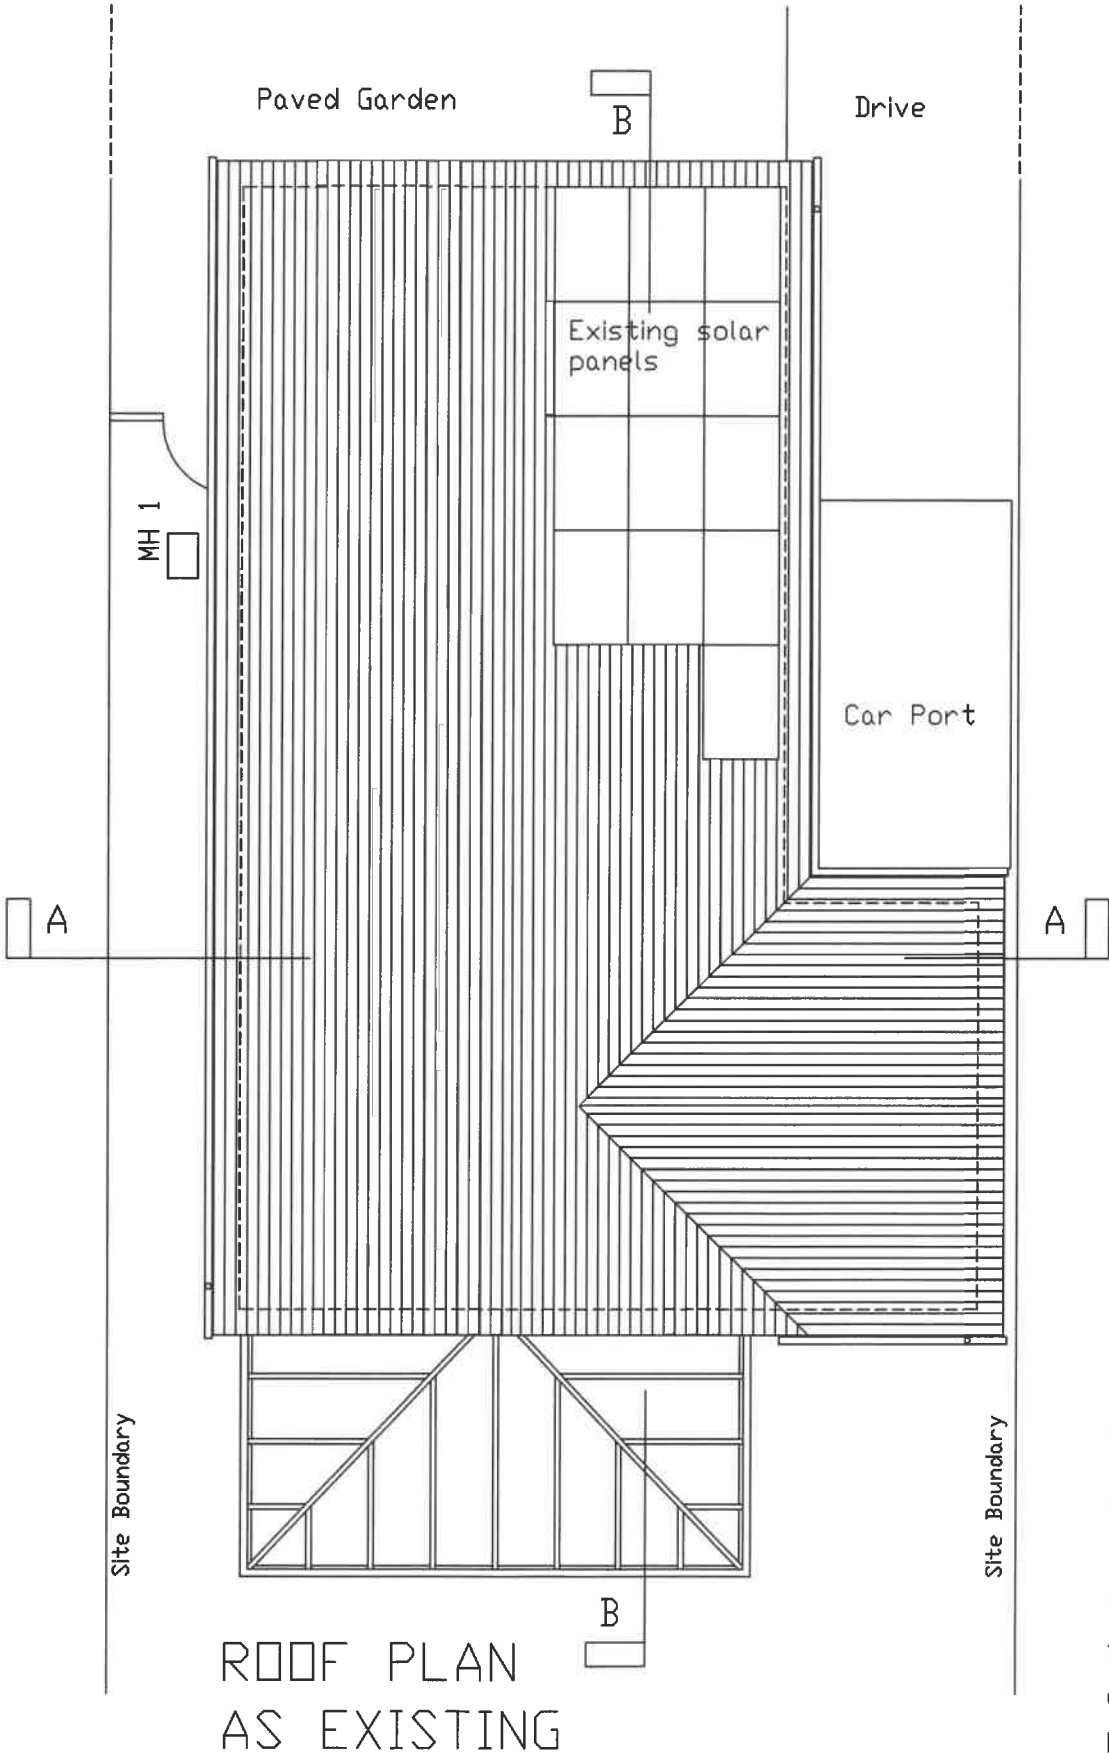

NOTES

Survey Information on this drawing relating to dimensions and areas is subject to verification

This drawing should be read in conjunction with drawings RBA.028/1001, 1002, 1003, 1004 and 1005

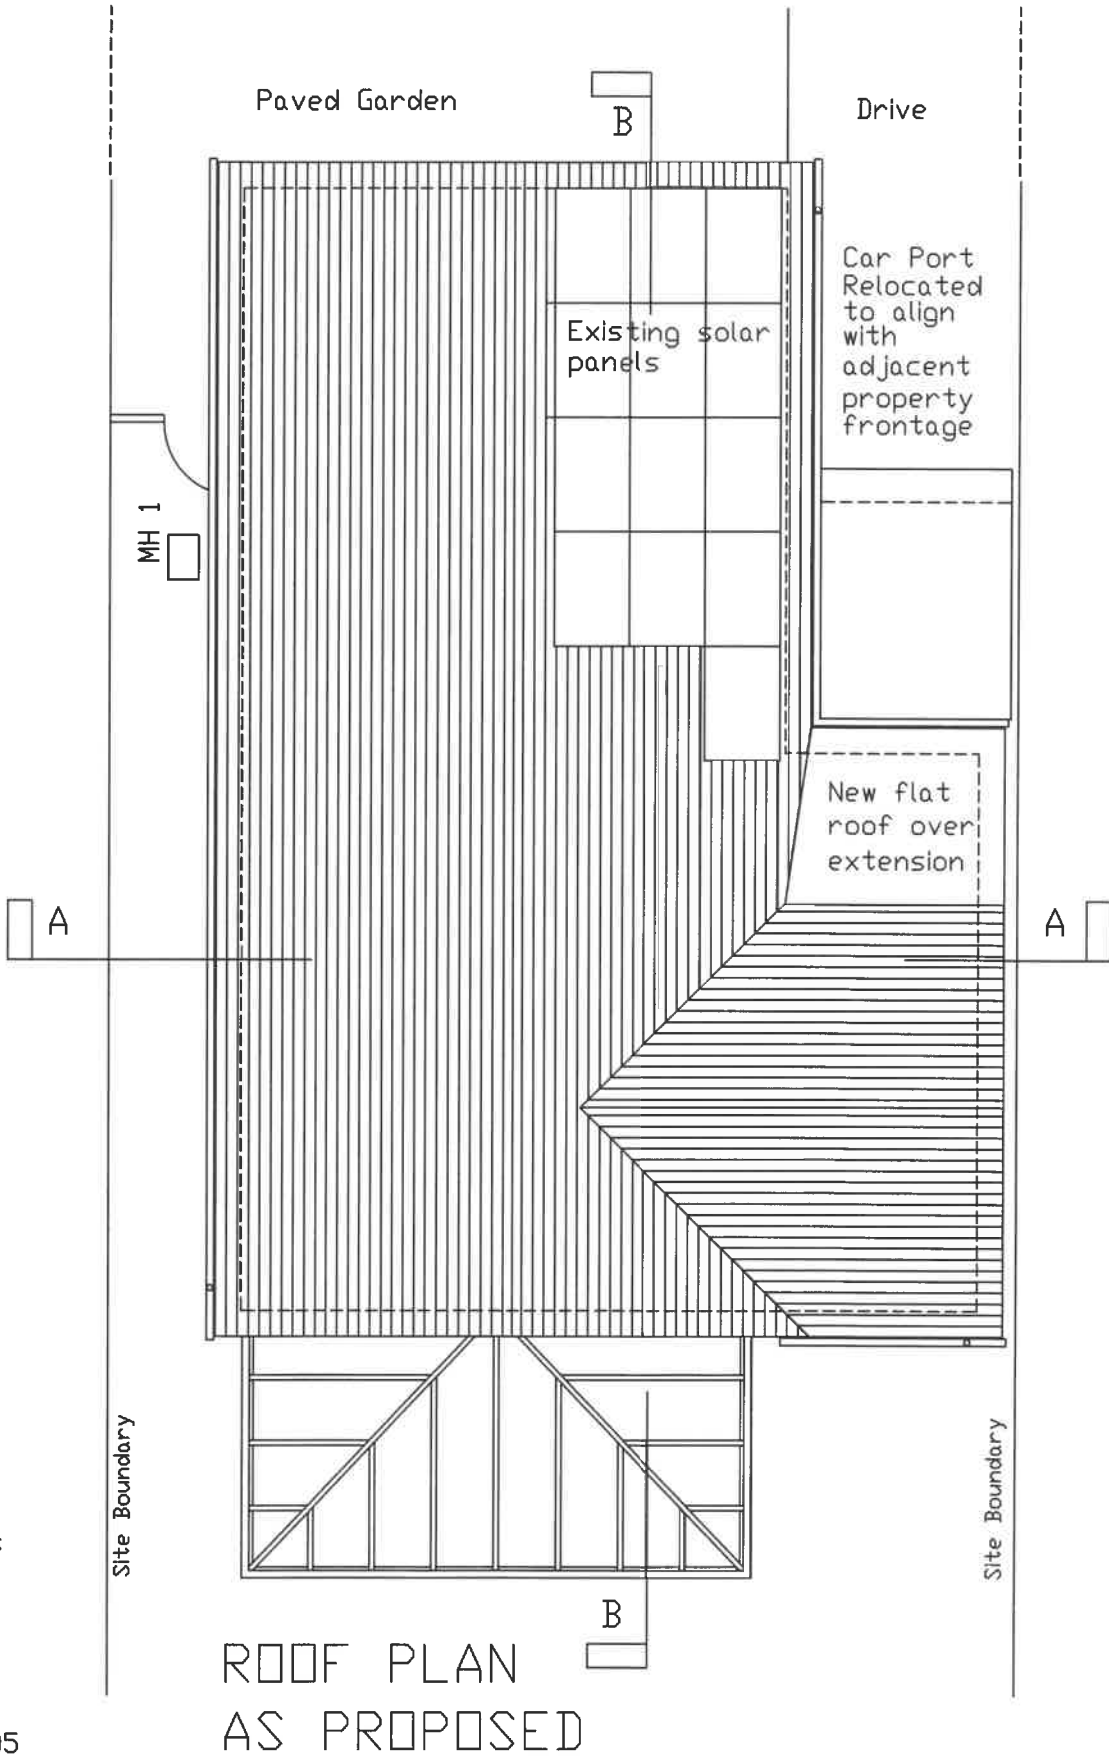

computer reference Frampton.1006	project Proposed Alterations to House at 6 Rochester Way, Bognor Regis West Sussex, PO21 3RD for Roz Frampton	scale 1:100 date AUG'19	title Roof Plans	job no. RBA.028	drwg no. 1006	rev
-------------------------------------	--	----------------------------------	---------------------	--------------------	------------------	-----