



ROOF PLAN

Scale 1:100
When printed on A3
1 m

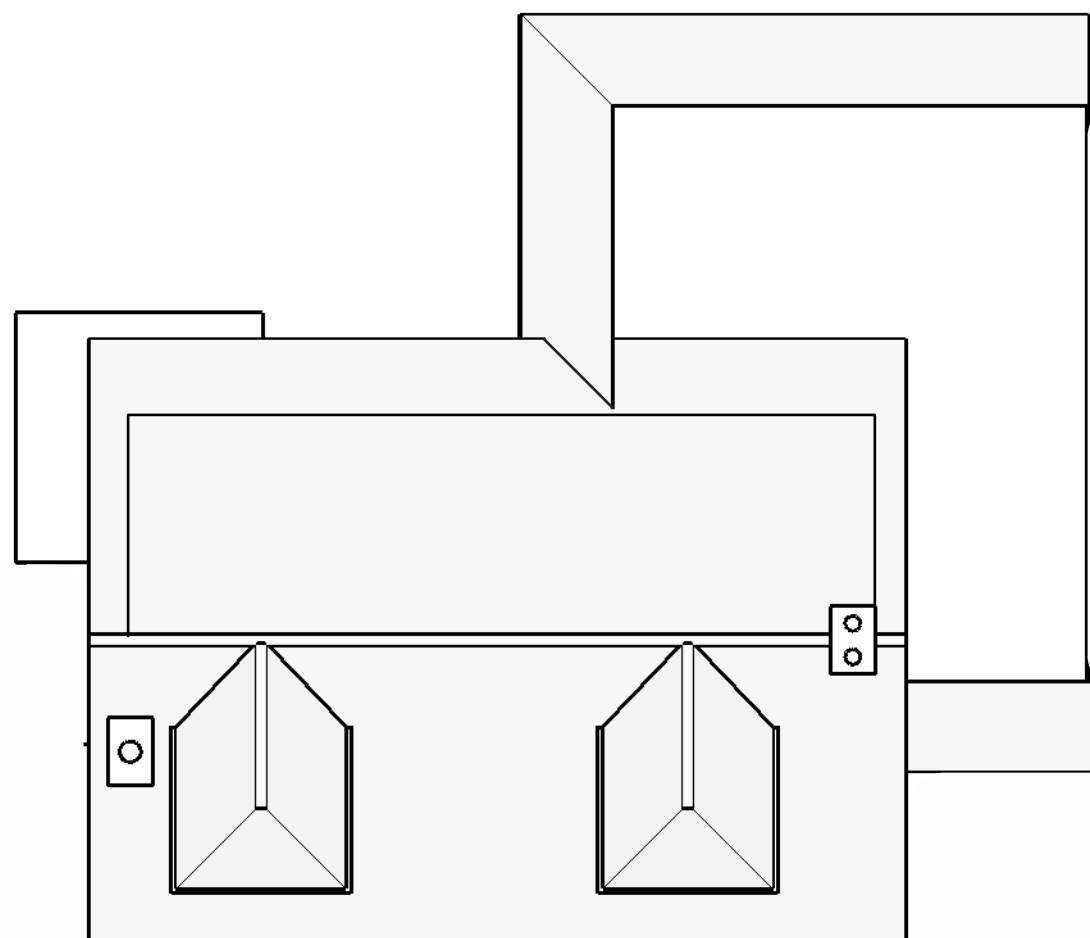

EXISTING

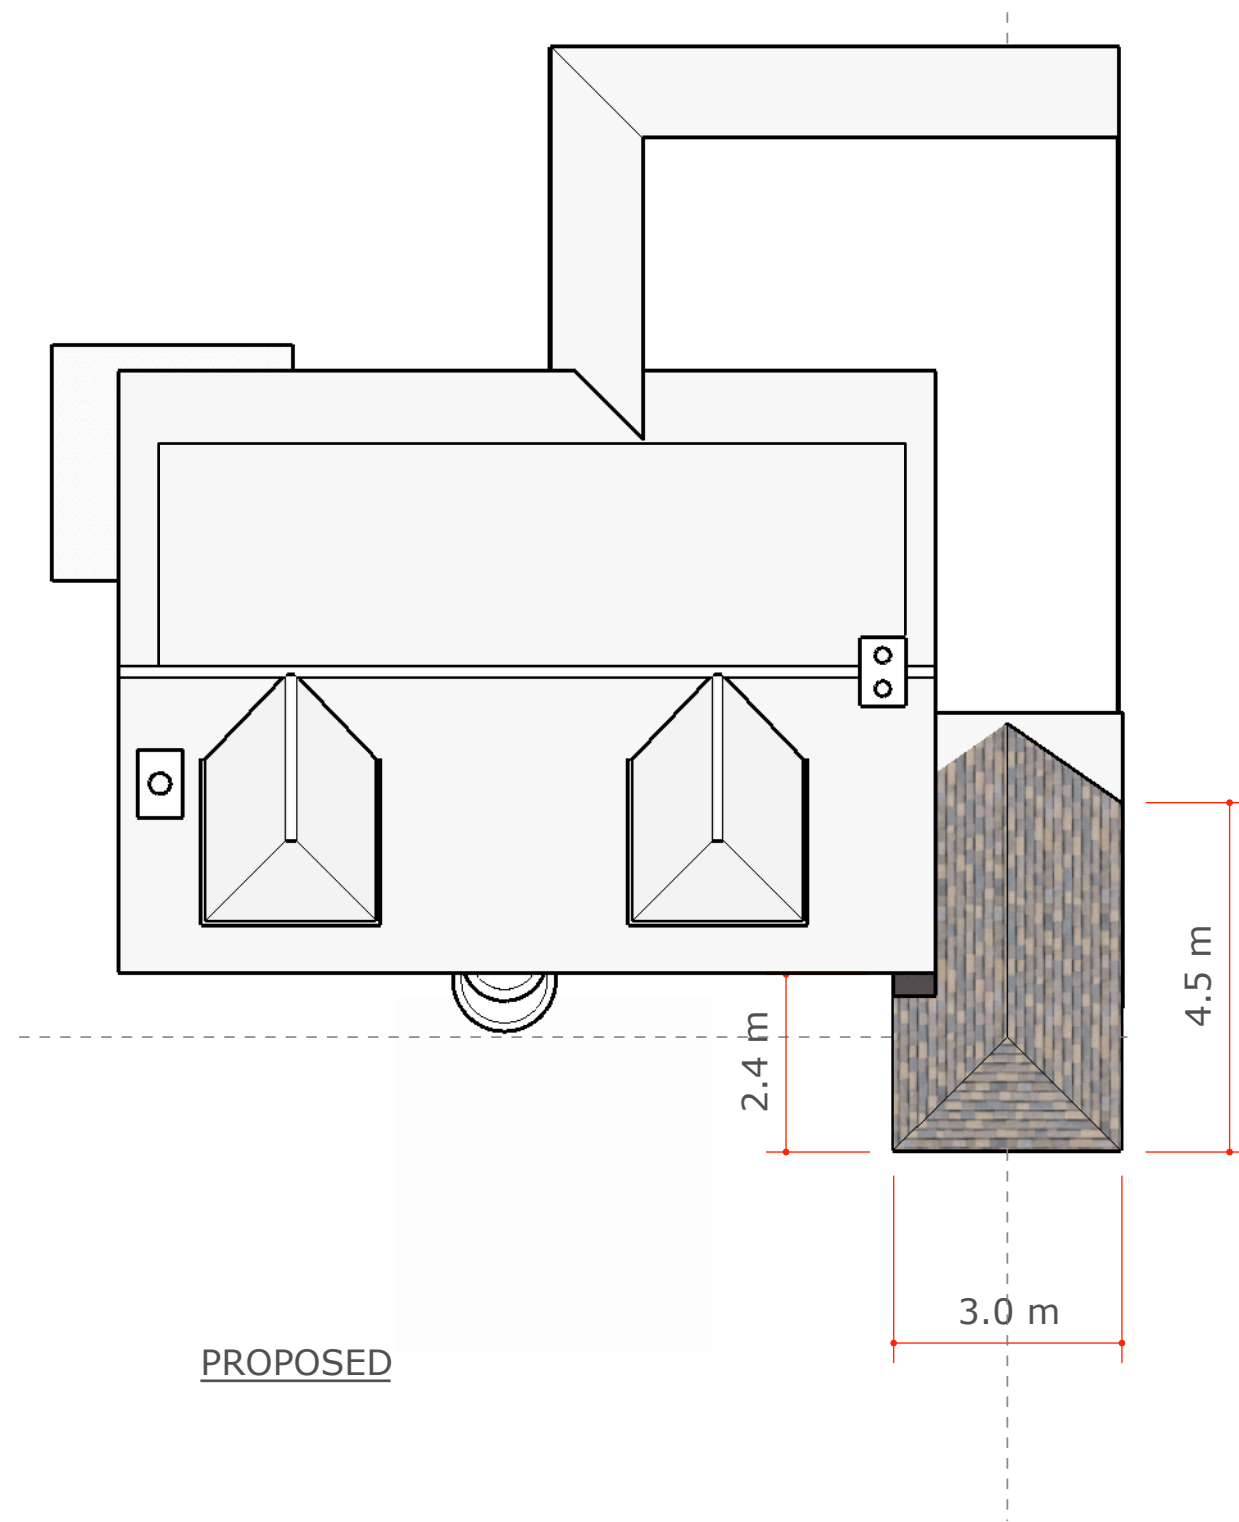

PROPOSED

