


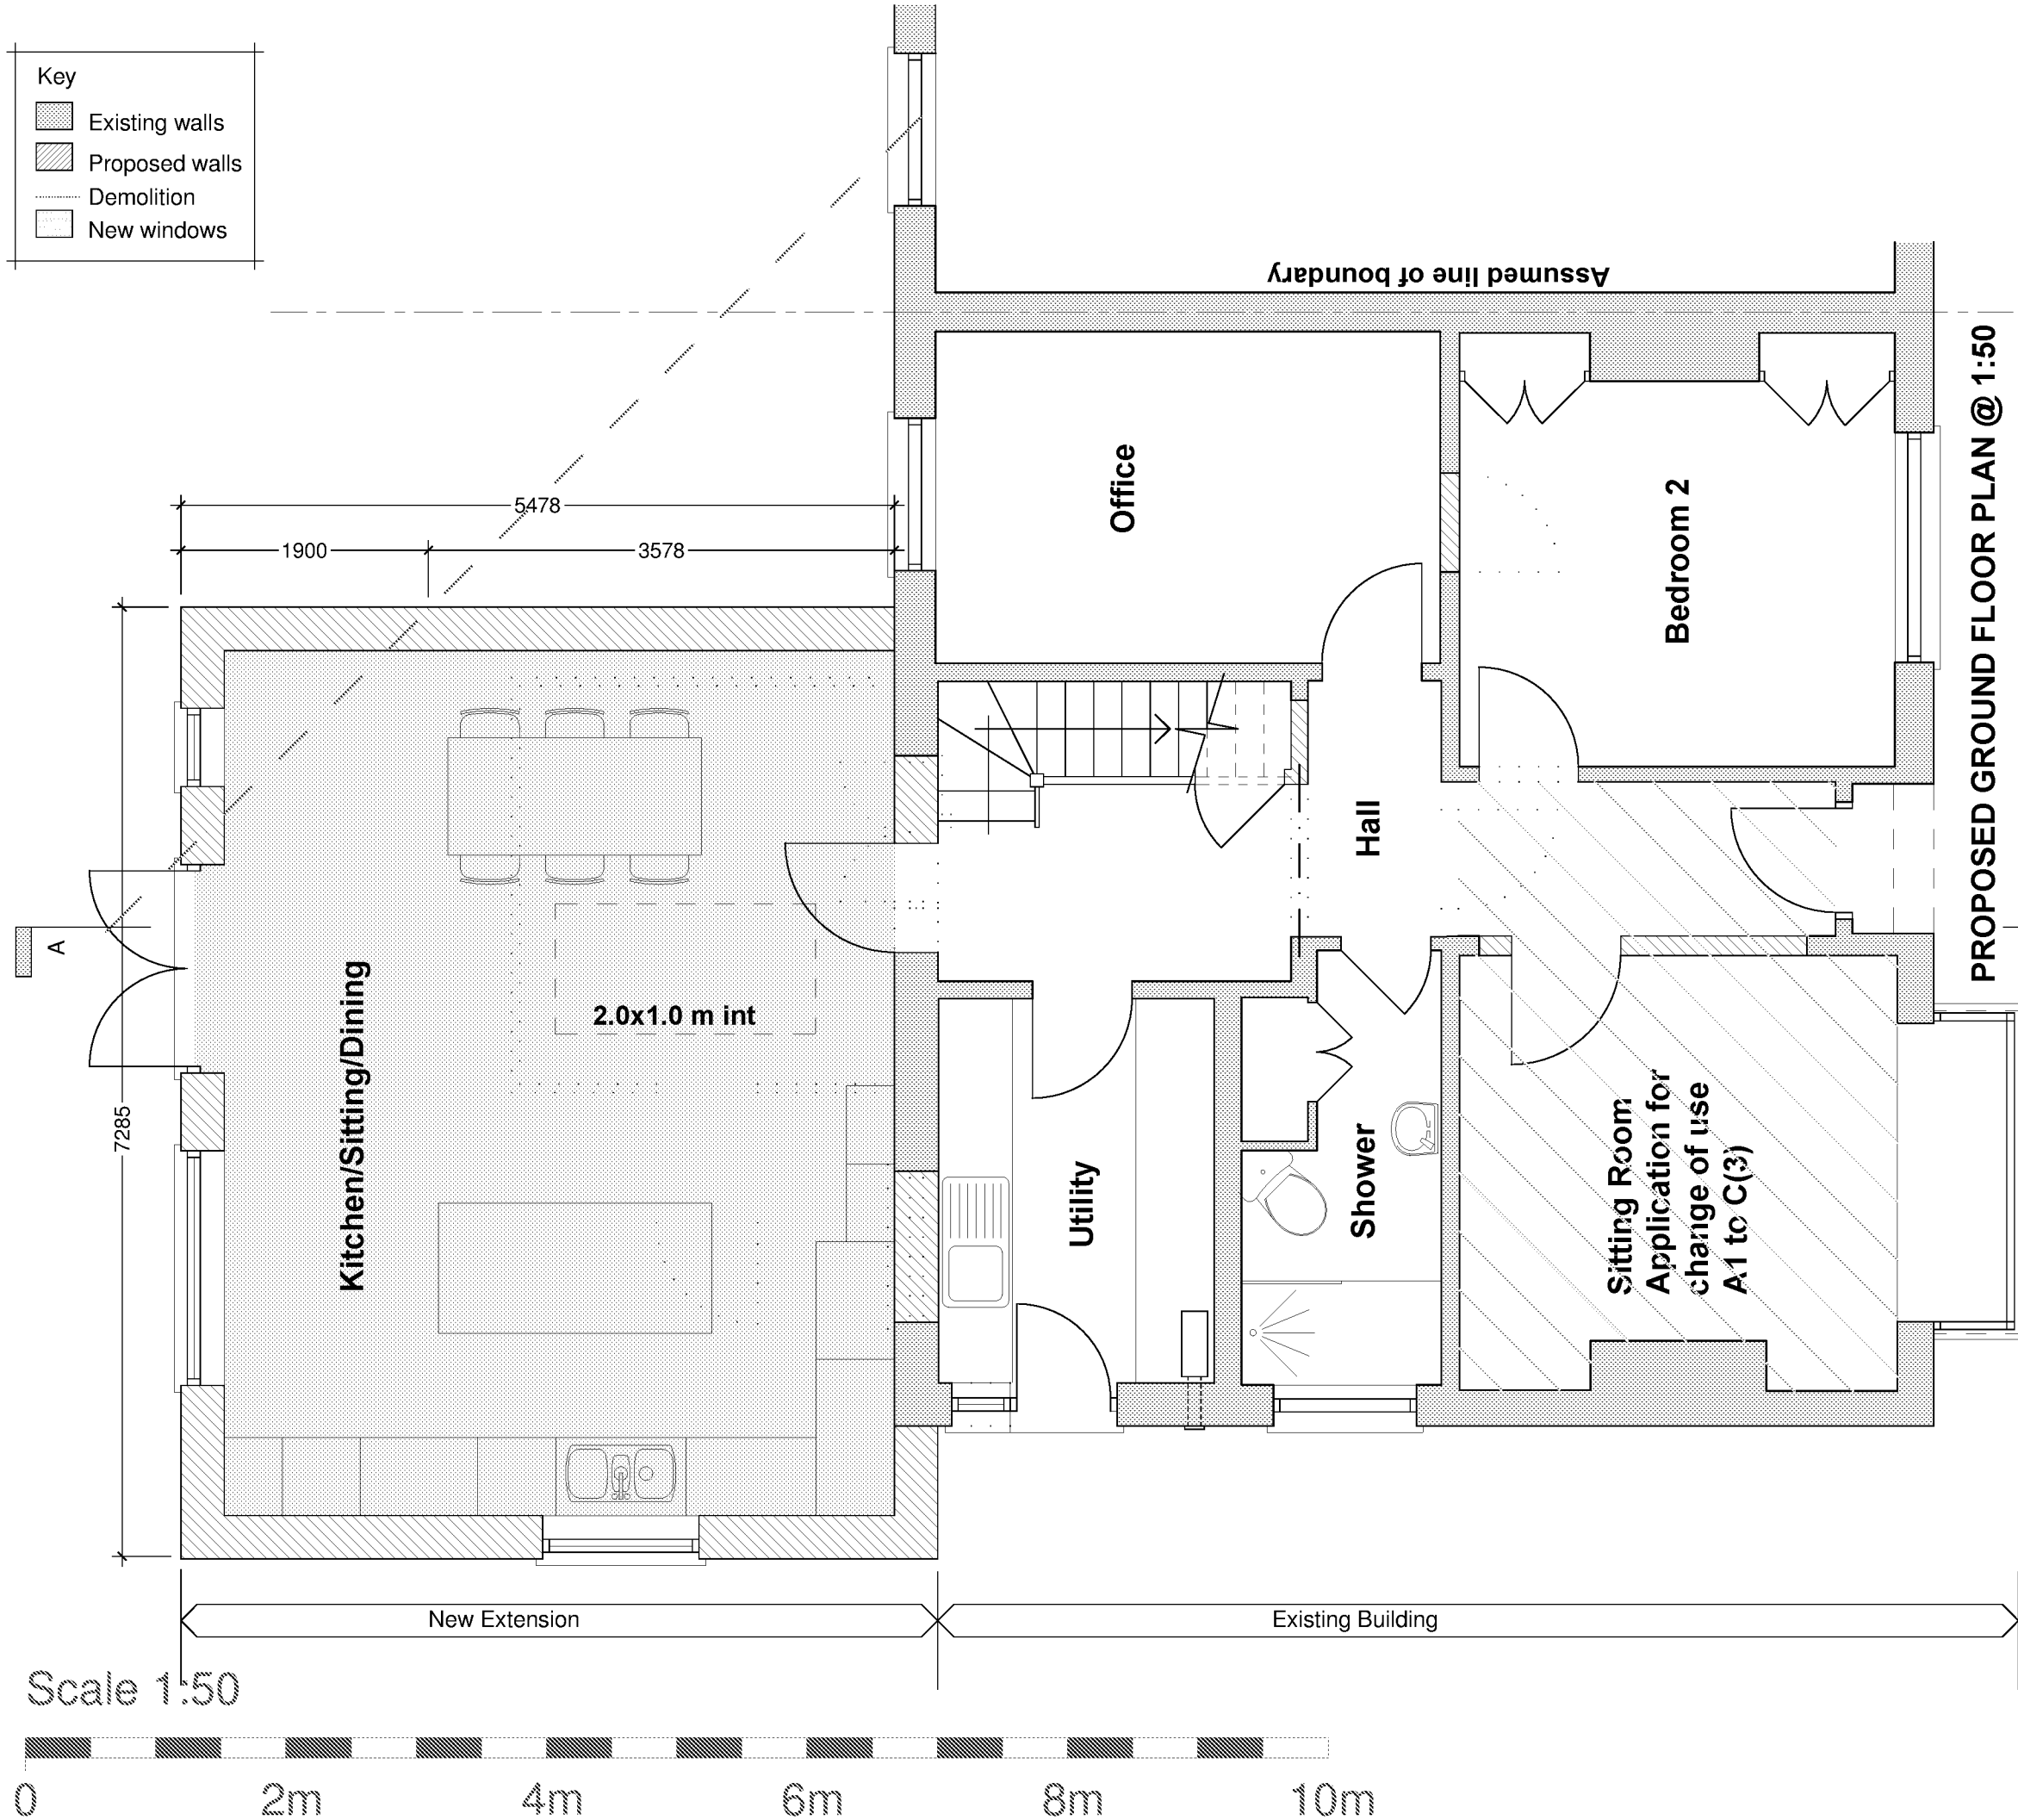

NOTES:

ALL DIMENSIONS TO BE CHECKED ON SITE AND VERIFIED PRIOR TO COMMENCING WORKS/MANUFACTURE. ANY DISCREPANCIES TO BE REPORTED TO NOUVEAU ARCHITECTURE

THIS DRAWING IS PROTECTED BY COPYRIGHT. IT MAY NOT BE REPRODUCED IN ANY FORM OR BY ANY MEANS FOR ANY PURPOSE WITHOUT THE WRITTEN PERMISSION OF NOUVEAU ARCHITECTURE

ISSUED FOR PLANNING PURPOSES ONLY

Rev Date Description

Revisions

CLIENT:

Mr & Mrs Lodge
19 Rose Green Road
Bognor Regis
PO21 3EU

PROJECT:

Extension and Alterations
19 Rose Green Road
Bognor Regis
PO21 3EU


DRAWING TITLE:

Proposed Ground Floor Plan

PLANNING APPLICATION

NOUVEAU ARCHITECTURE

9 Bere Lane
Knowle Village
Hampshire
PO17 5GL
Tel: 01329 833396
Email: info@nouveau-architecture.co.uk
Web: www.nouveau-architecture.co.uk

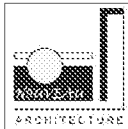

SCALE: As shown @ A3

DATE: Aug 2019

DRAWN: ASW

CHECKED BY: CW

DRAWING NO:

N306

PL04

*