



Scale
1:100

0 1 2 3 4 5 6 7 8 9 10 Metres

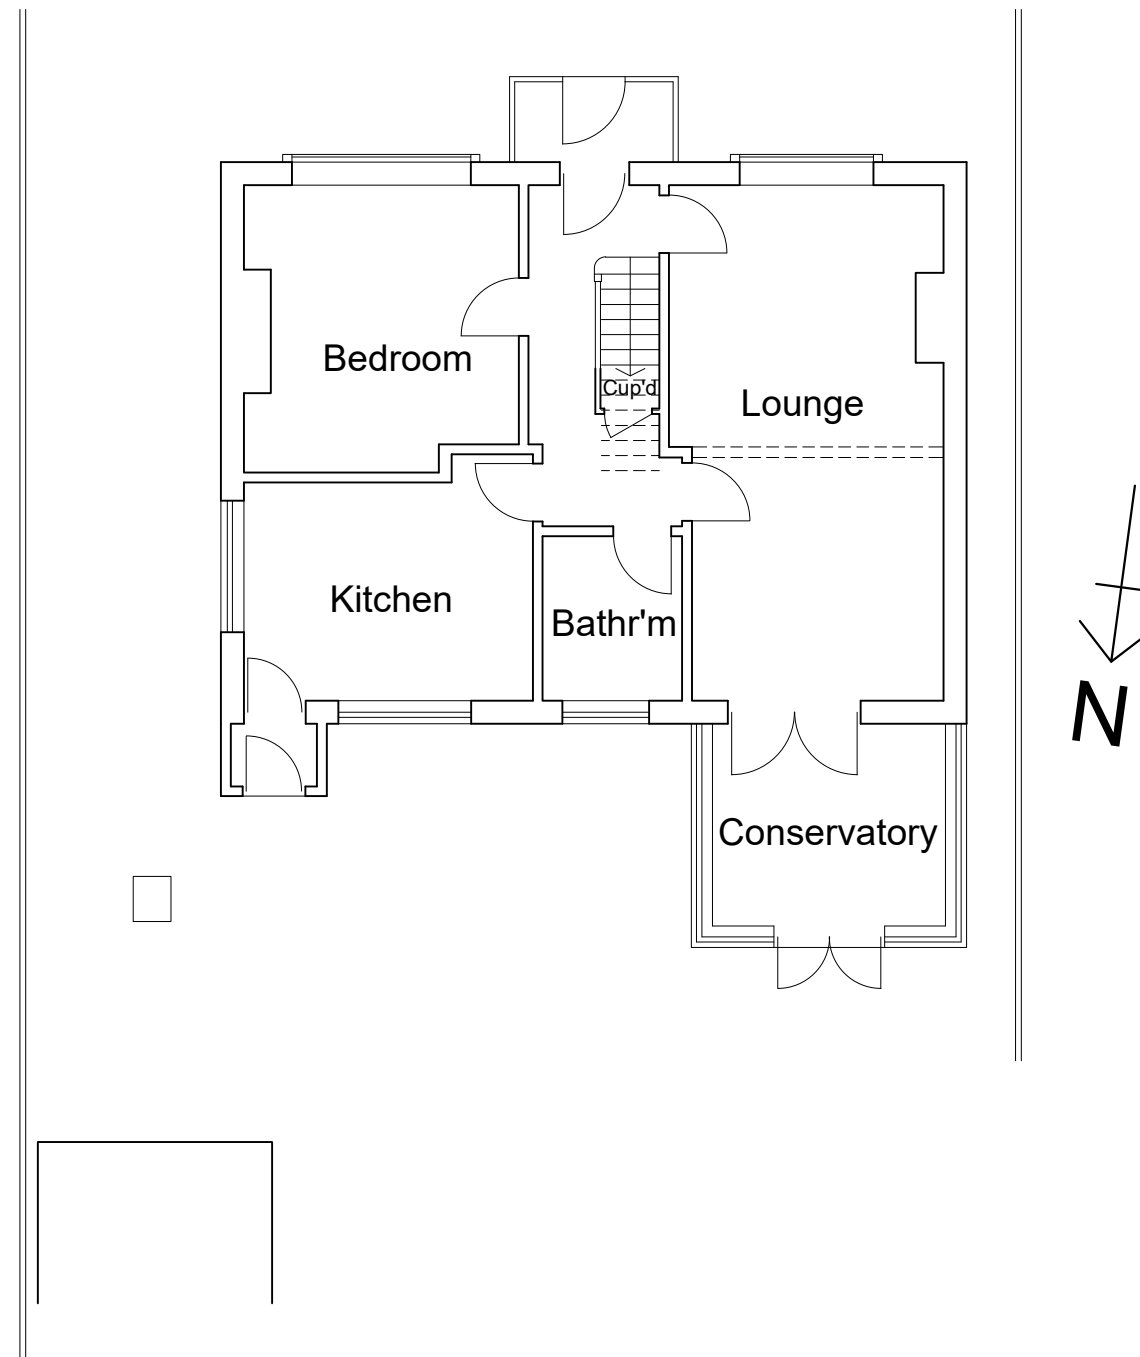

Existing Ground Floor Plan
Scale 1:100

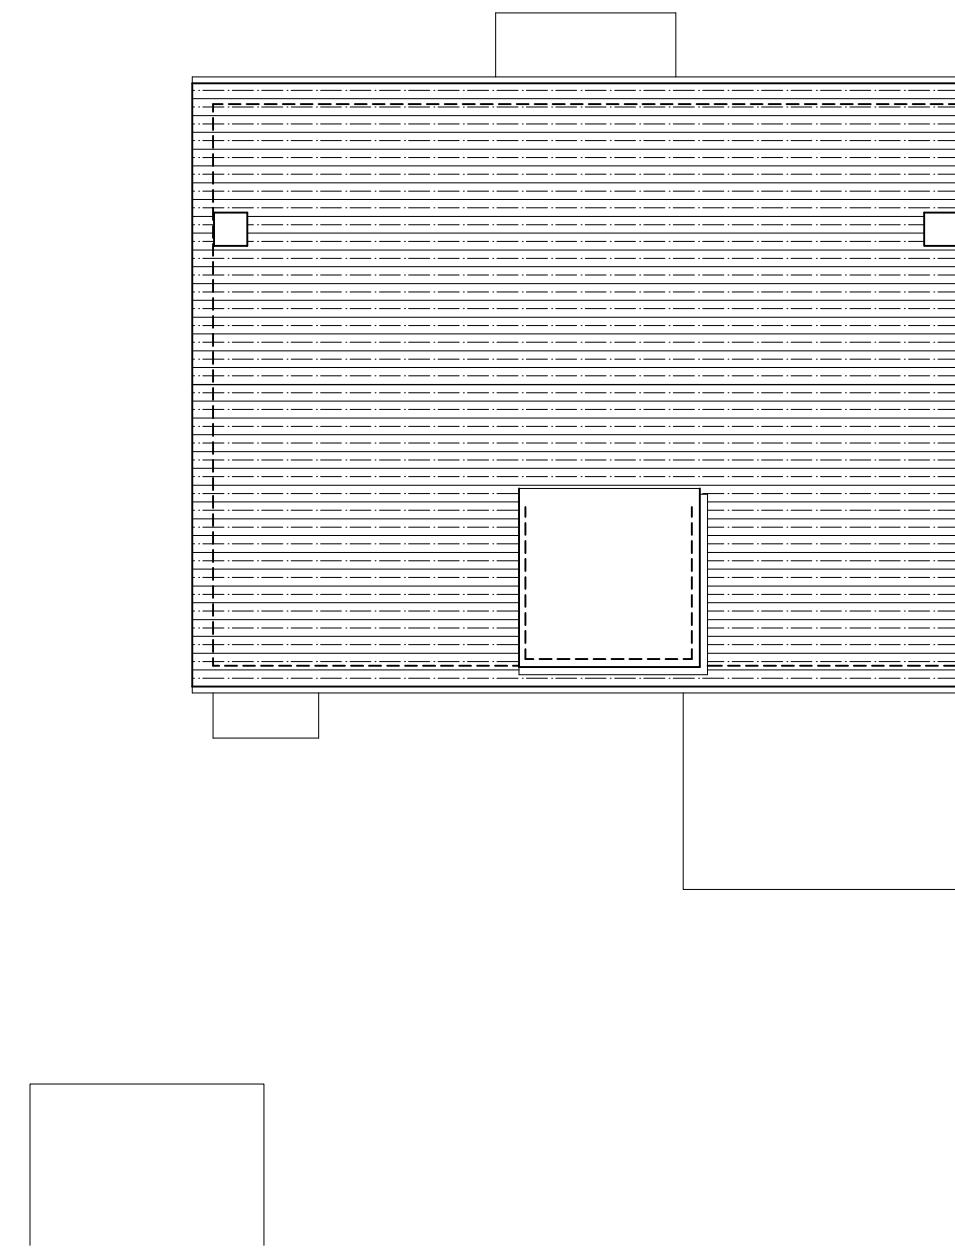

Existing Roof Plan
Scale 1:100



Existing Side (east) Elevation
Scale 1:100



Existing Rear (north) Elevation
Scale 1:100



Existing Side (west) Elevation
Scale 1:100

Rev:	Description:	Date:
<div><div><div>HORIZON DESIGN</div><div>ARCHITECTURAL TECHNOLOGY</div></div><div><div>Horizon Design Limited</div><div>4 High View</div><div>Worthing BN13 3DQ</div><div>01903 205868</div><div>info@horizon-design.co.uk</div><div>www.horizon-design.co.uk</div></div></div>		

Client:	
Mr & Mrs Pope	
Project:	
Extension & Alterations to: 6 Grosvenor Gardens Bognor Regis West Sussex PO21 3EY	
Drawing title:	
Existing Plans & Elevations.	
Scale:	
1:100 @ A1	
Date:	Drawn:
02.12.25	KWF
Drawing number:	Revision:
3243-01	-