



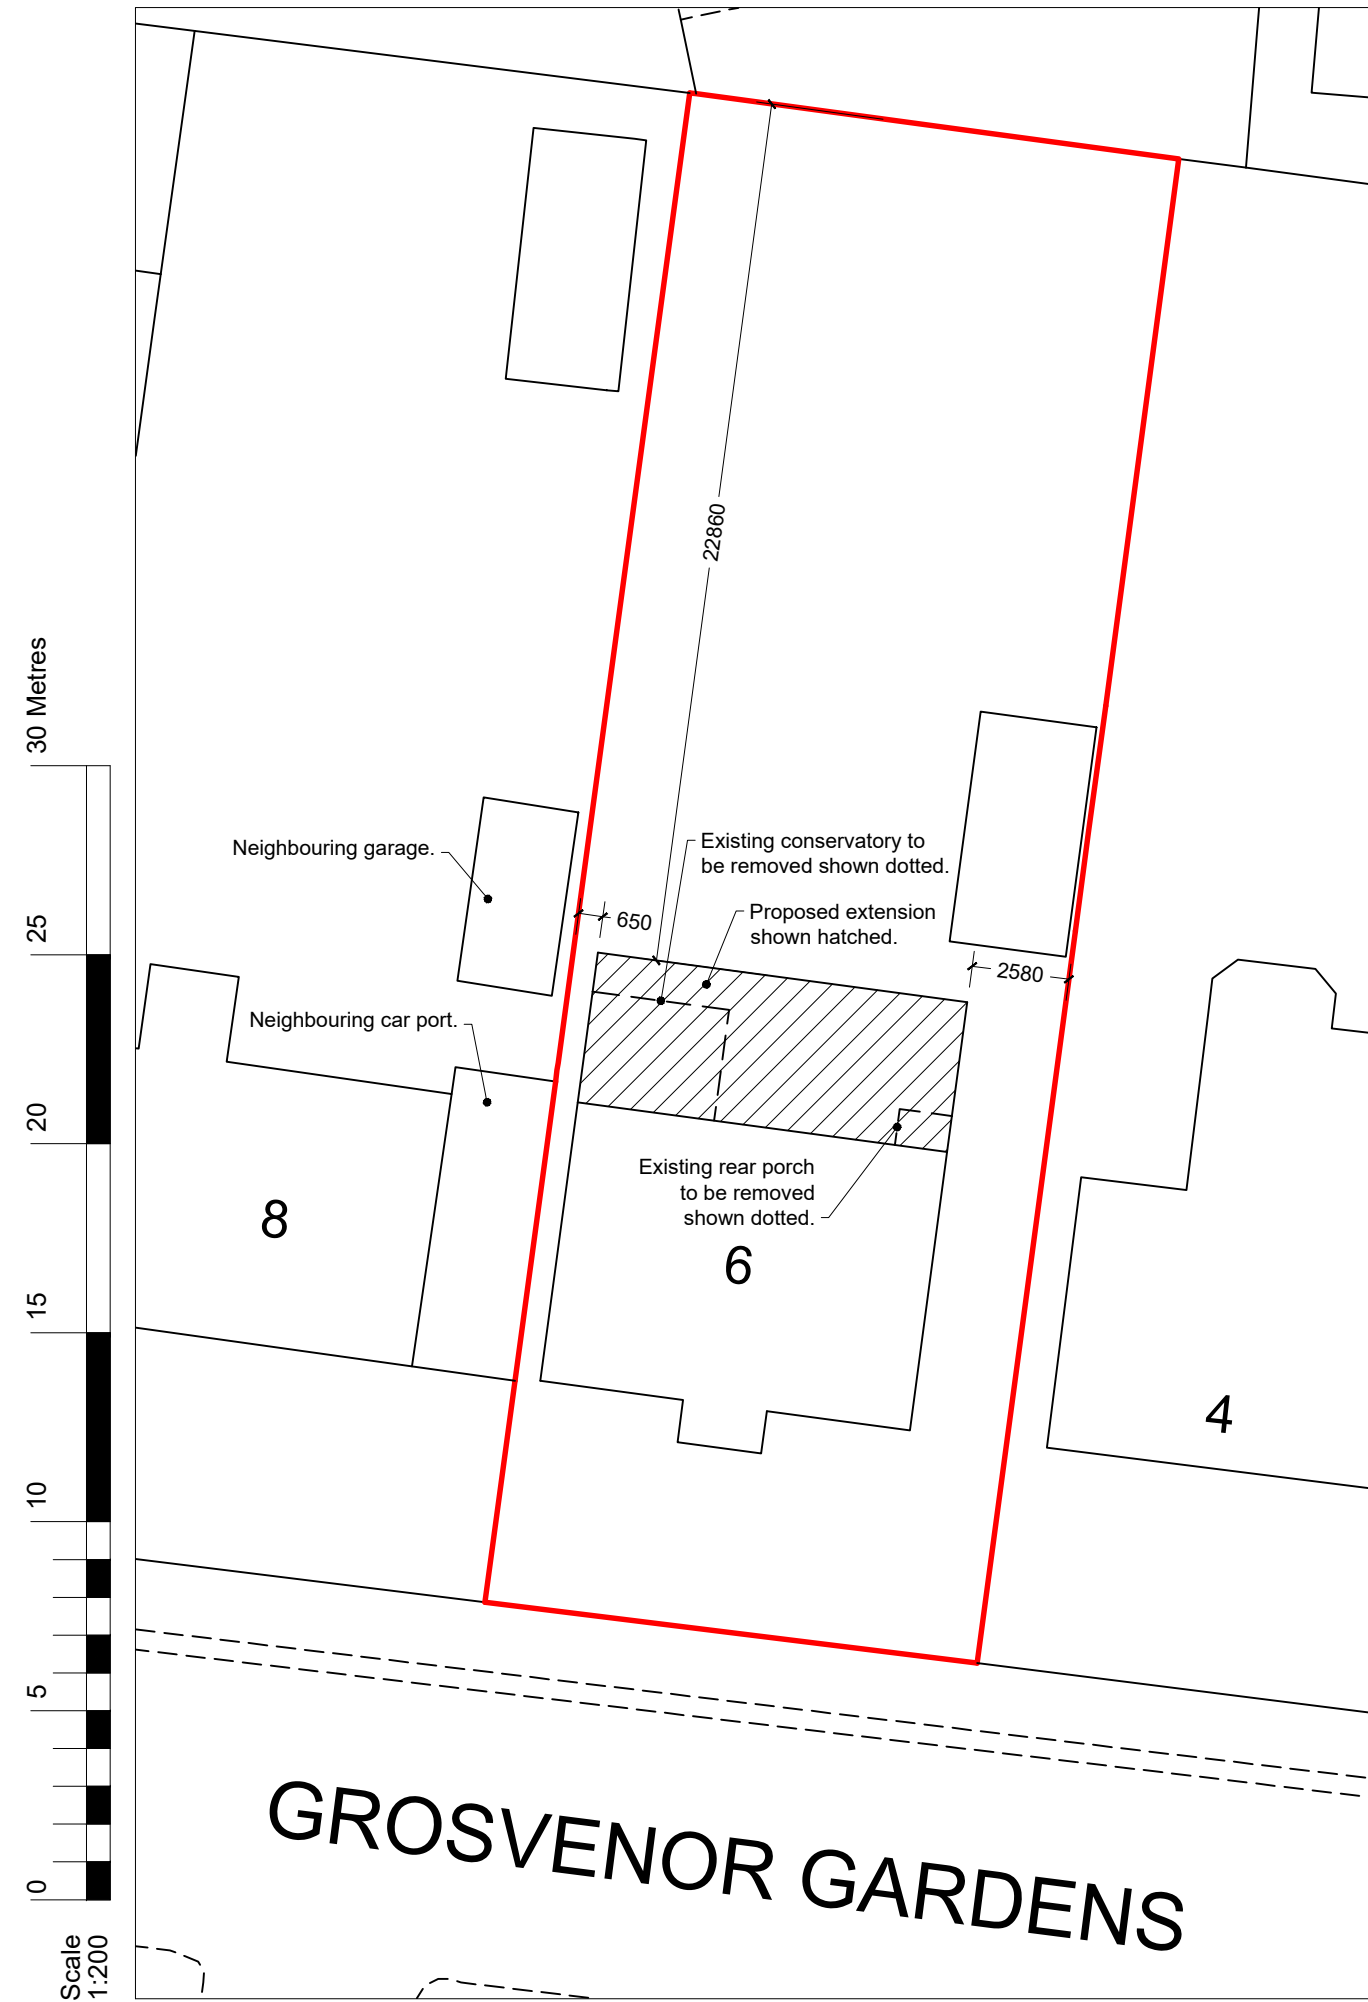


Block Plan
Scale 1:200




Location Plan
Scale 1:1250

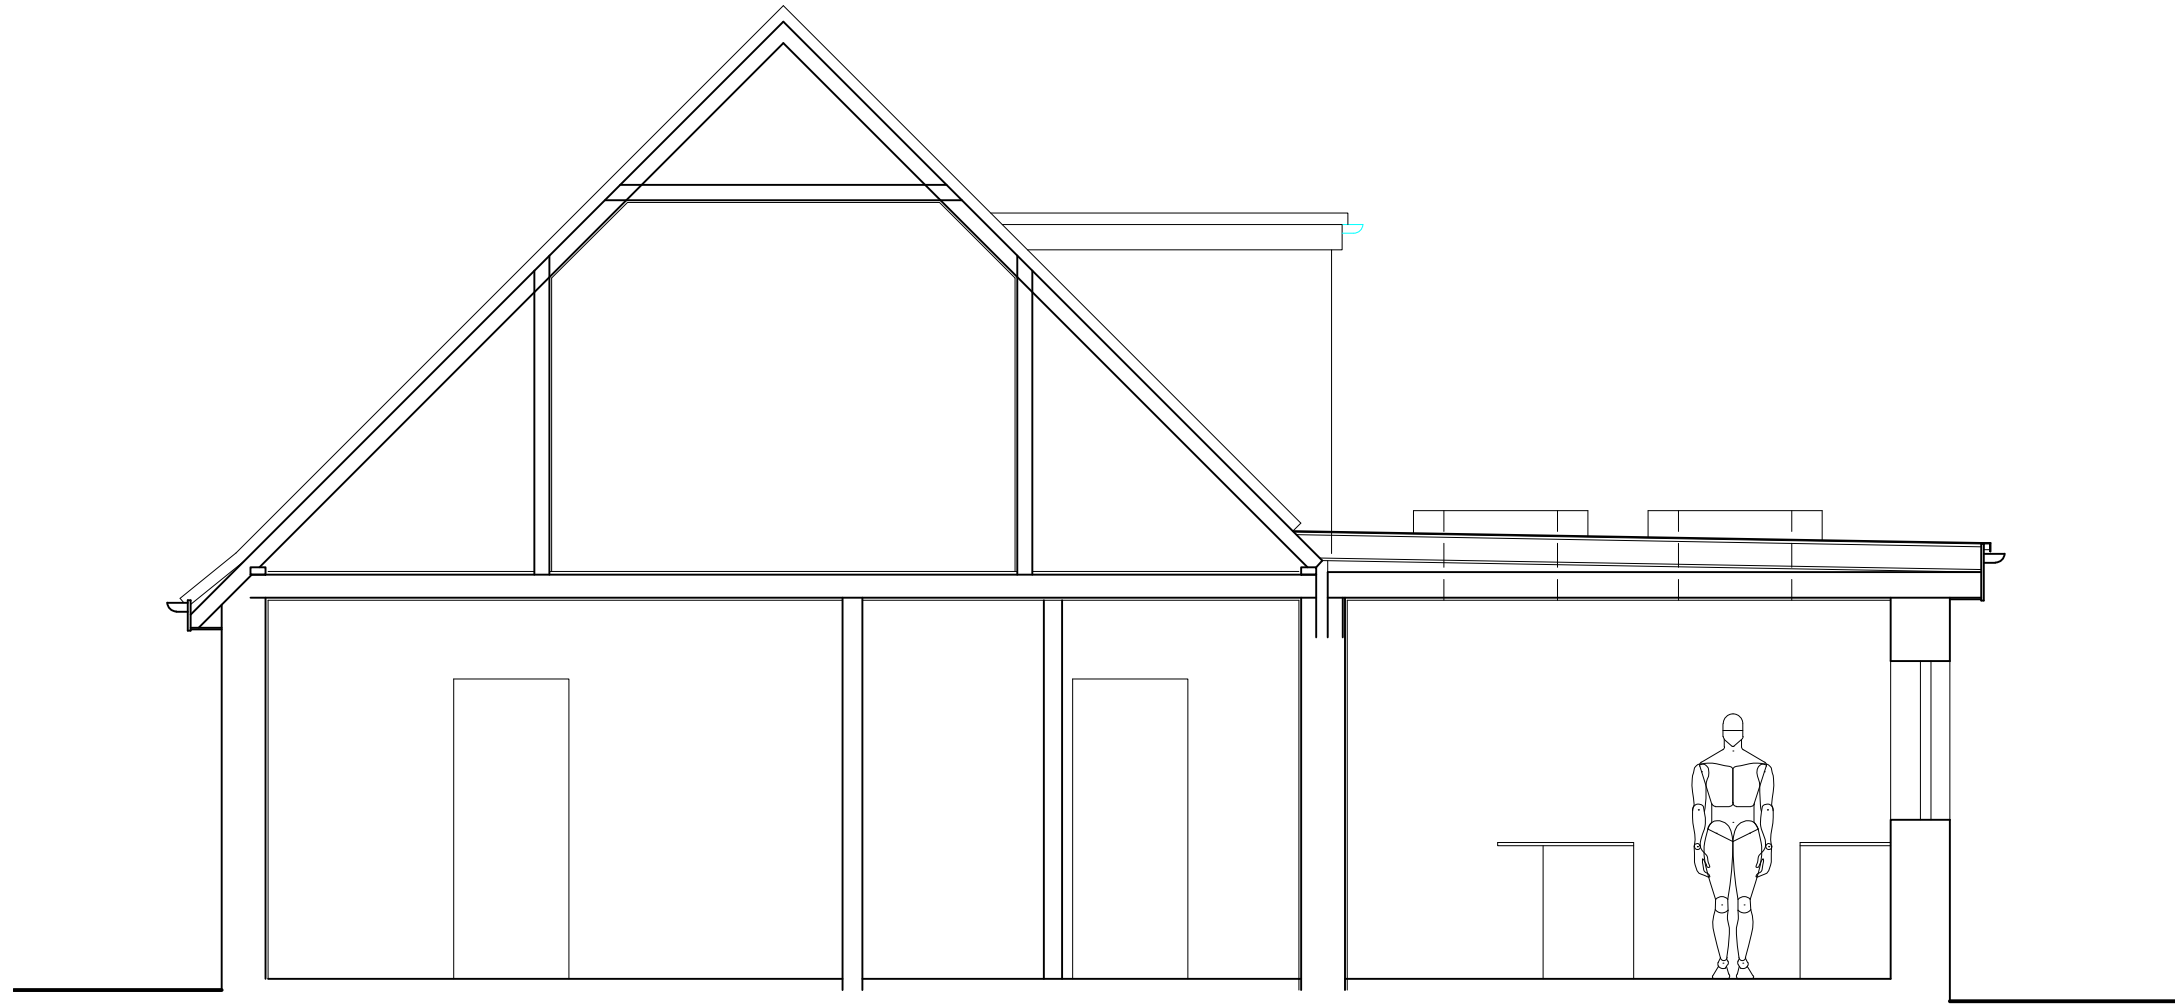

Proposed GA Section
Scale 1:50

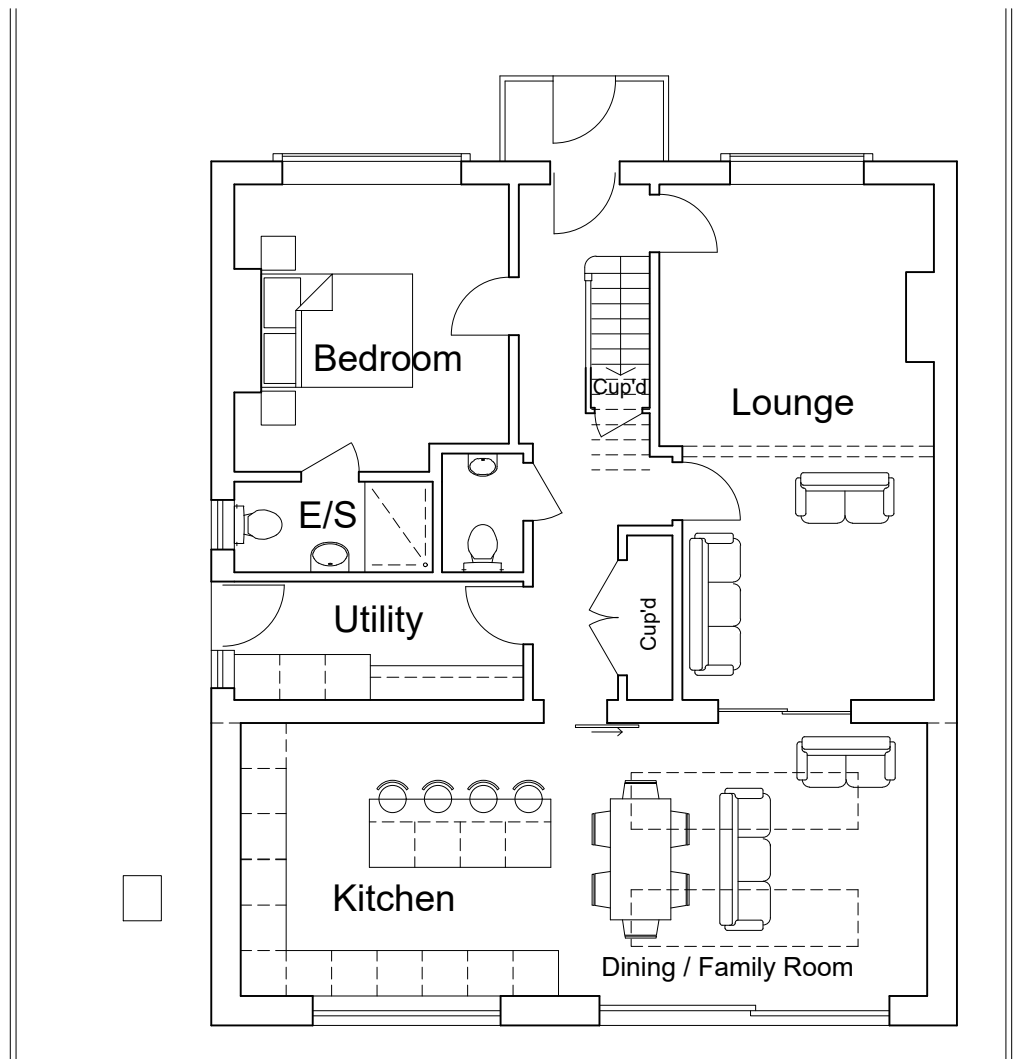


Proposed Ground Floor Plan
Scale 1:100

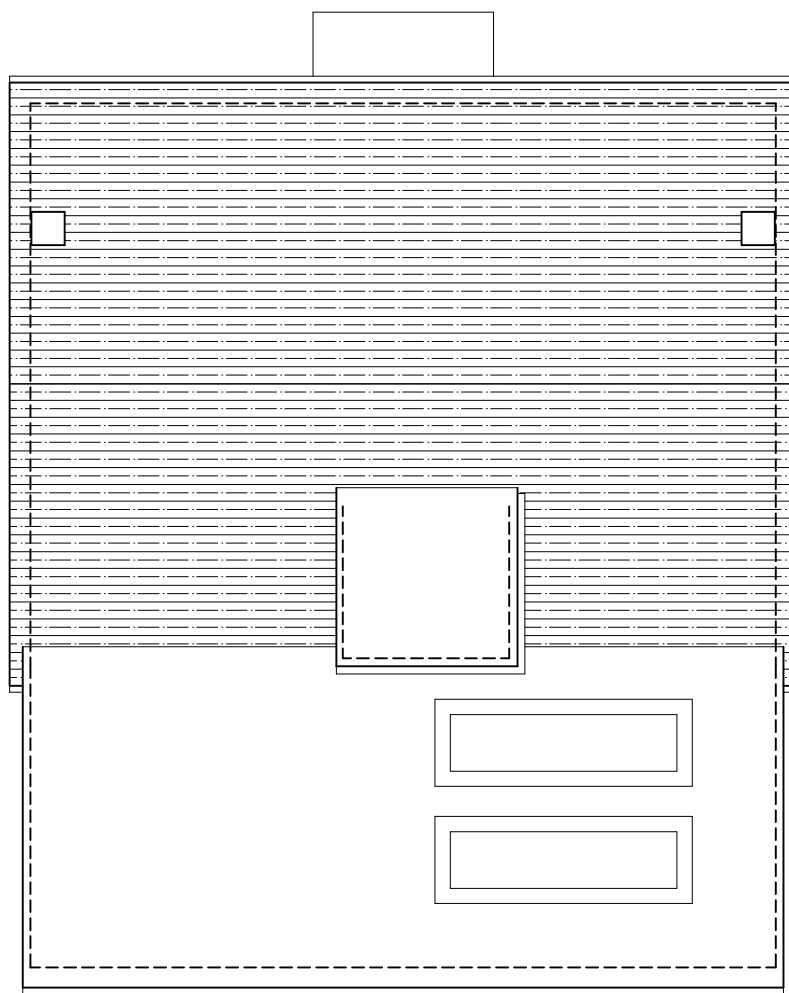


Proposed Roof Plan
Scale 1:100



Proposed Side (east) Elevation
Scale 1:100

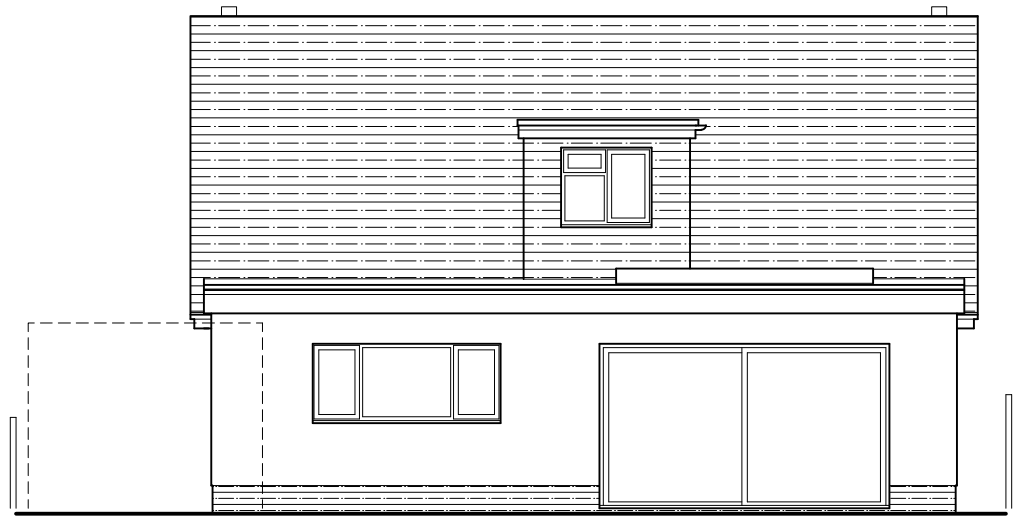

Proposed Rear (north) Elevation
Scale 1:100

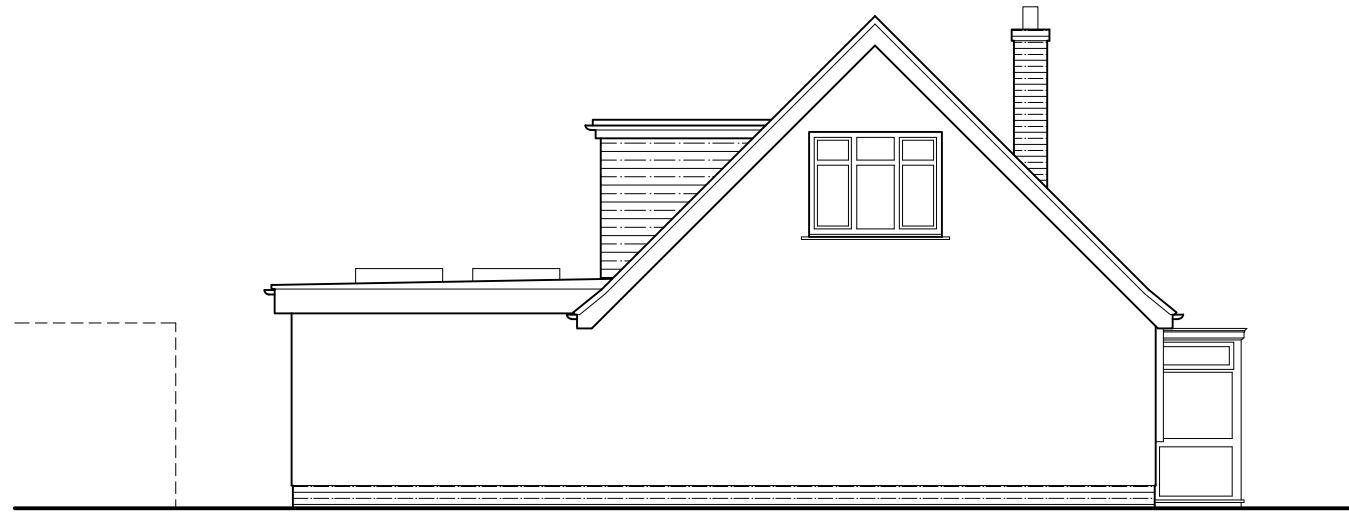

Proposed Side (west) Elevation
Scale 1:100

B	Roof plan, location & block plans added.	15.12.25
A	East elevation door & windows added, kitchen layout revised.	05.12.25
Rev:	Description:	Date:

HORIZON DESIGN

ARCHITECTURAL TECHNOLOGY

Horizon Design Limited

4 High View

Worthing BN13 3DQ

01903 205868

info@horizon-design.co.uk

www.horizon-design.co.uk

Client:
Mr & Mrs Pope

Project:
Extension & Alterations to:
6 Grosvenor Gardens
Bognor Regis
West Sussex
PO21 3EY

Drawing title:
Proposed Plans & Elevations, GA
Section, Location & Block Plan.

Scale:
1:100 / 1:50 @ A1

Date:
02.12.25

Drawn:
KWF

Drawing number:
3243-02

Revision:
B