



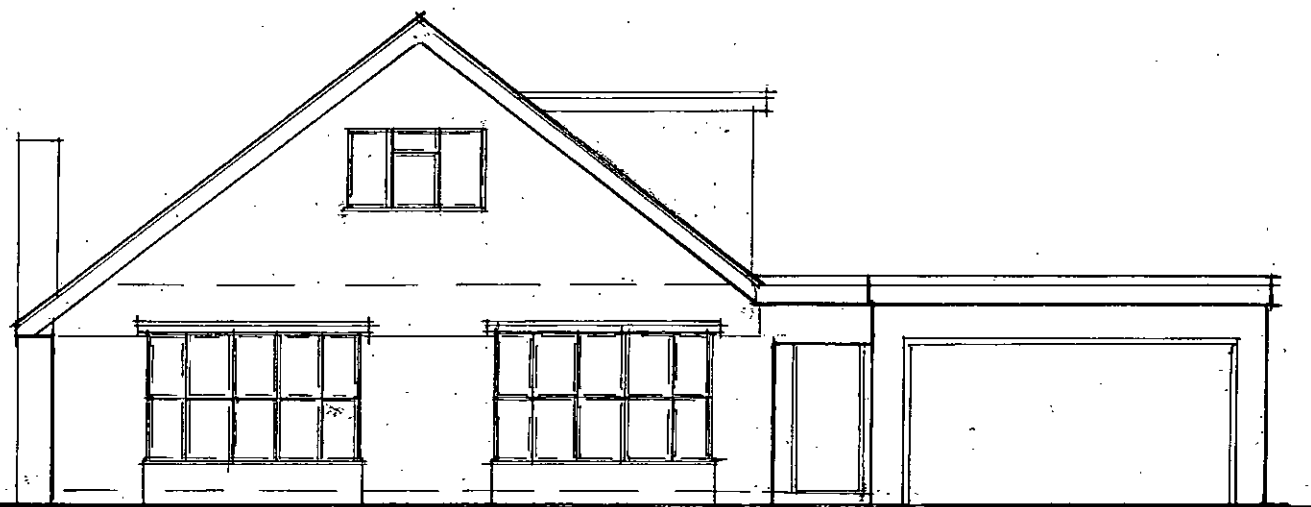

Proposed South Elevation

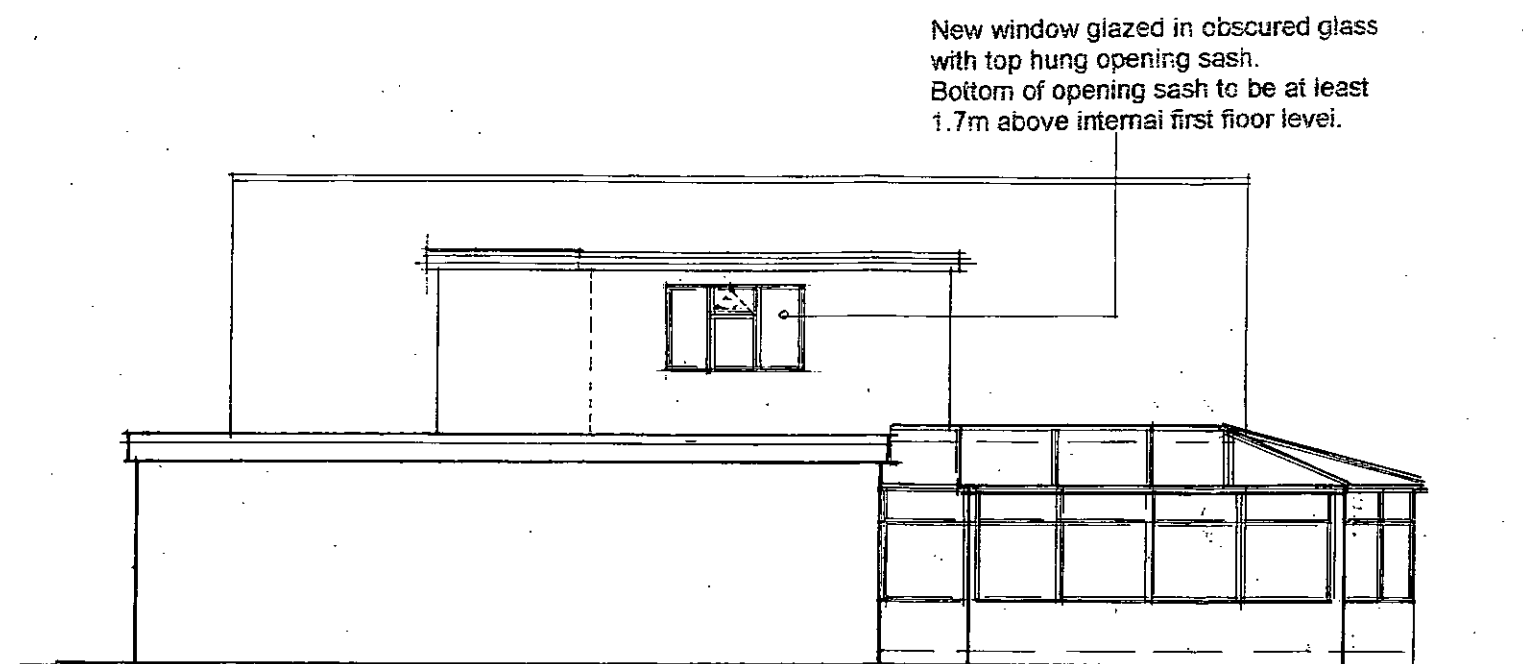

Proposed East Elevation



Proposed North Elevation

**Sussex Building
Surveyors Ltd**

1 Tithe Barn Close,
Aldwick Bay Estate
Bognor Regis,
West Sussex.
PO21 4EY

Proposed Dormer Extension.

Proposed Elevations.

Scale: 1:100 Paper: A3

Date: September 2013

Dwg No.: SBS/138/04 A

All dimensions to be checked on site.
Do not scale except for planning purposes.