


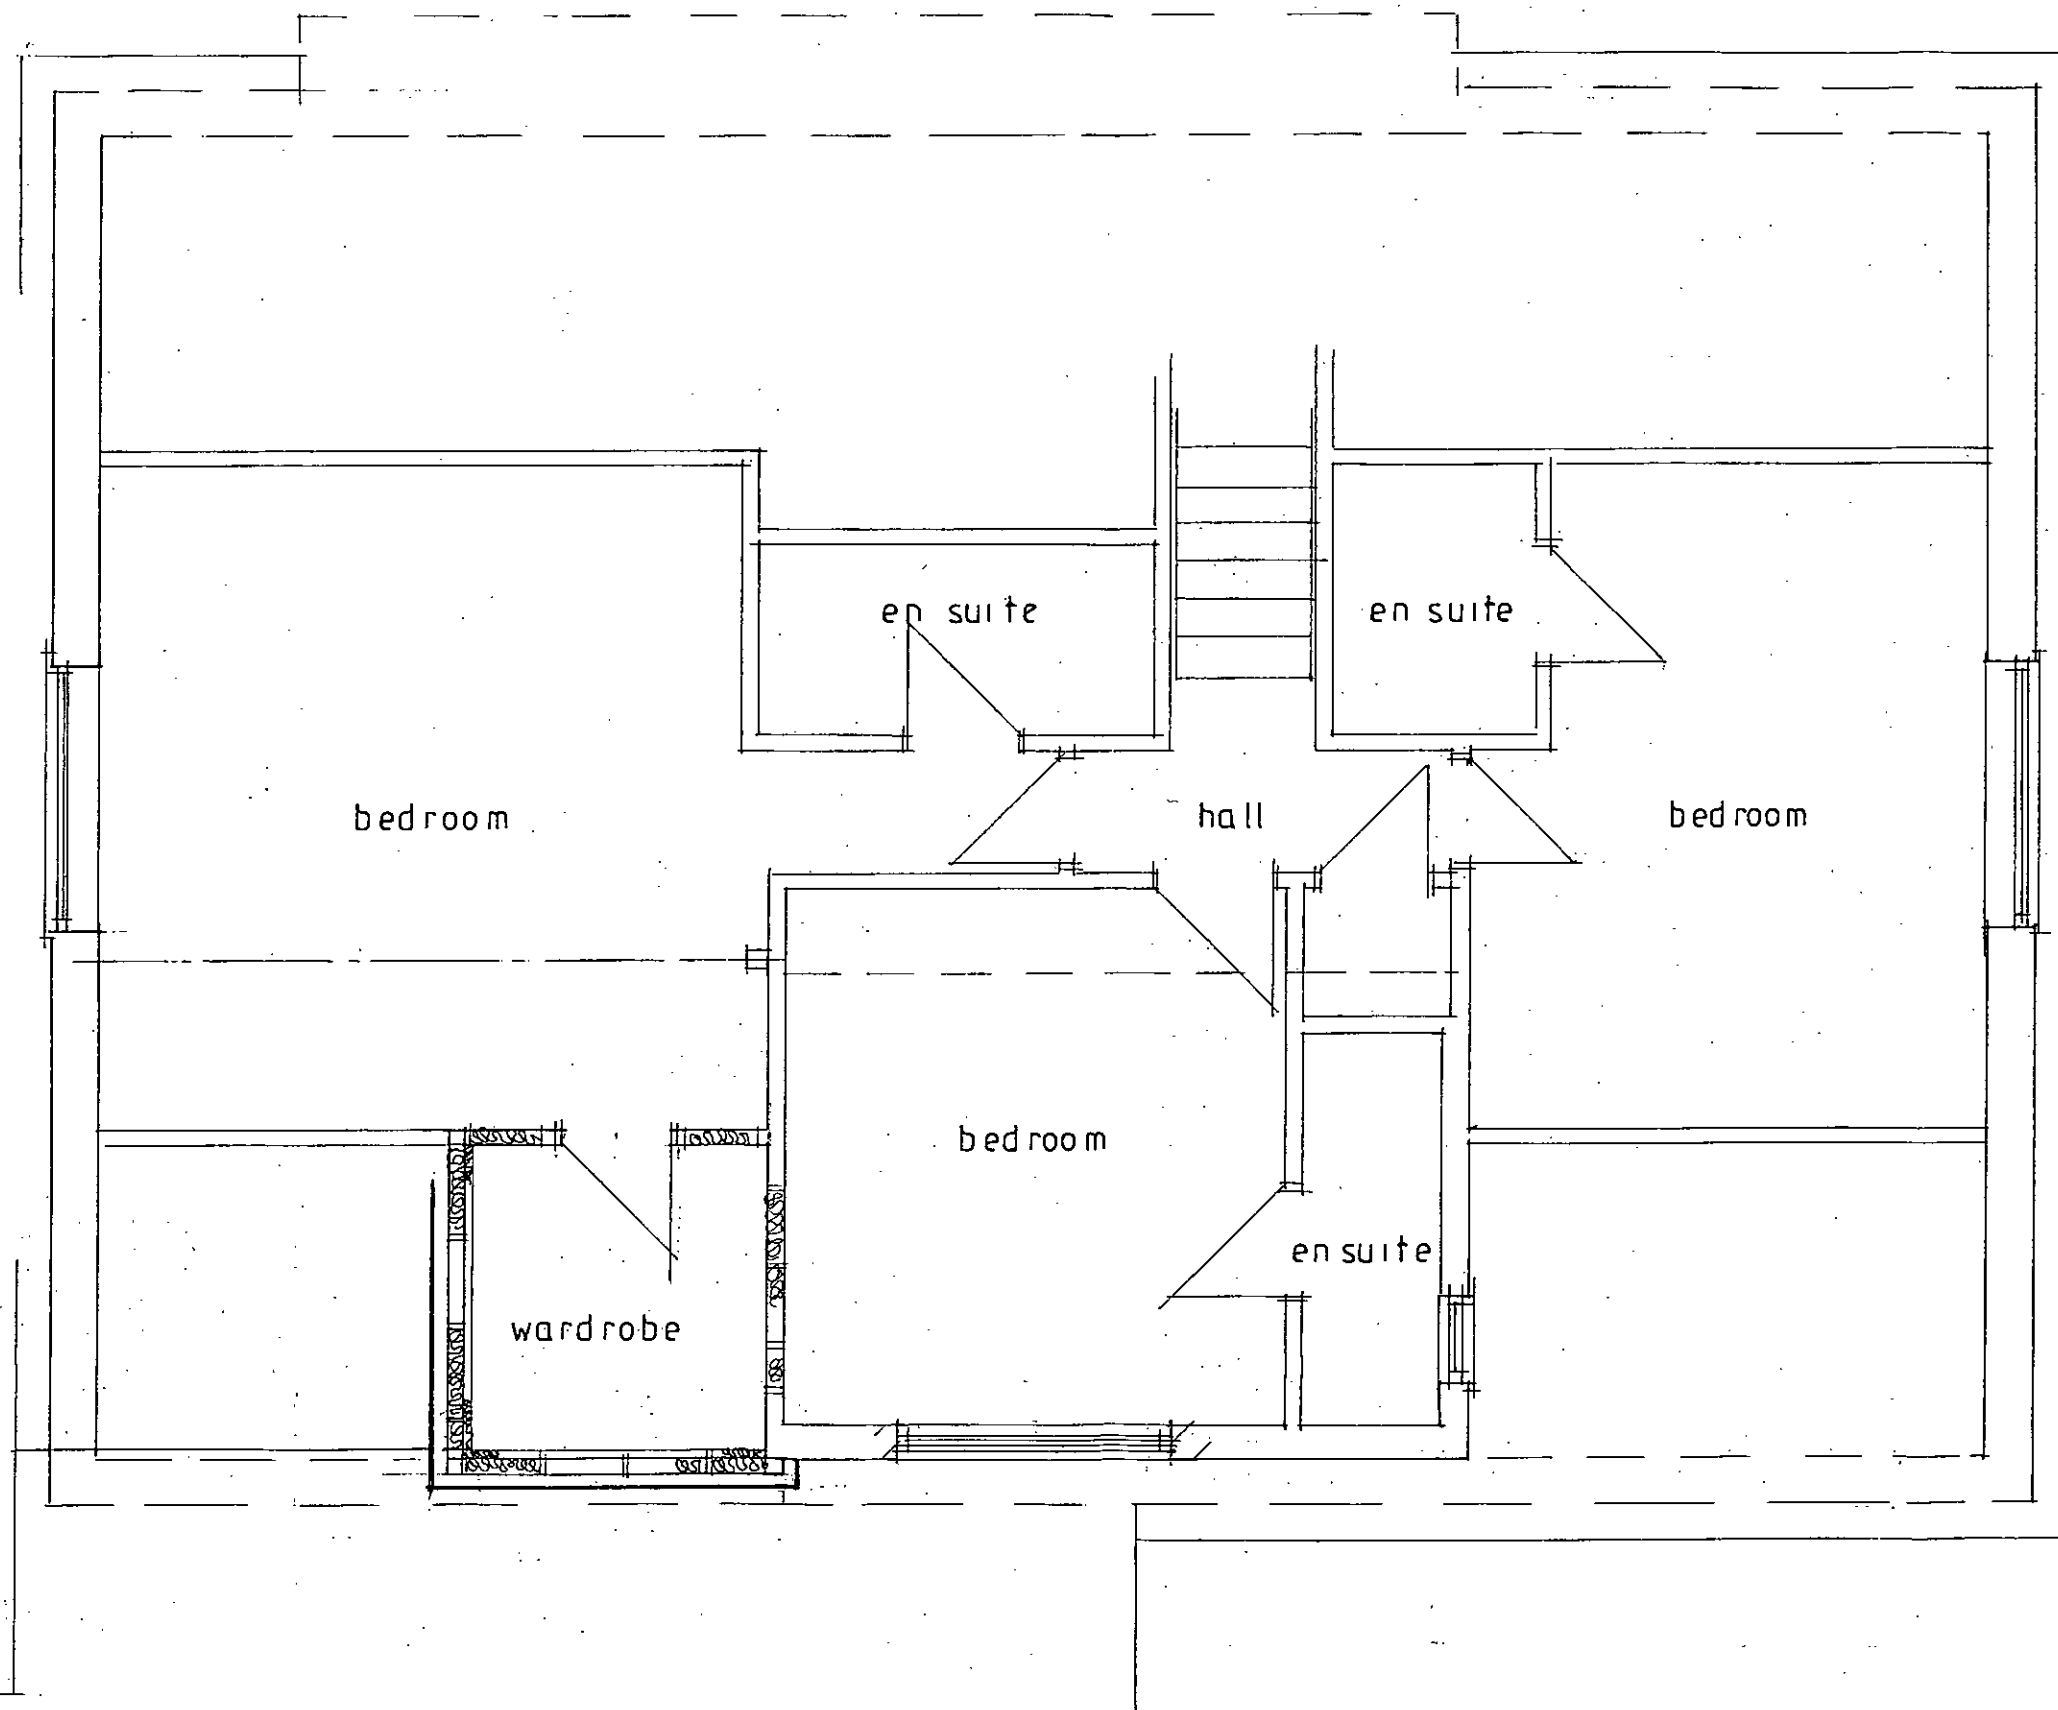

Proposed First Floor Plan

Sussex Building Surveyors Ltd	
1 Tithe Barn Close, Aldwick Bay Estate Bognor Regis, West Sussex. PO21 4EY	
Proposed Dormer Extension.	
Proposed First Floor Plan.	
Scale: 1:50	Paper: A3
Date: September 2013	
Drg No.: SBS/138/02	
All dimensions to be checked on site. Do not scale except for planning purposes.	