
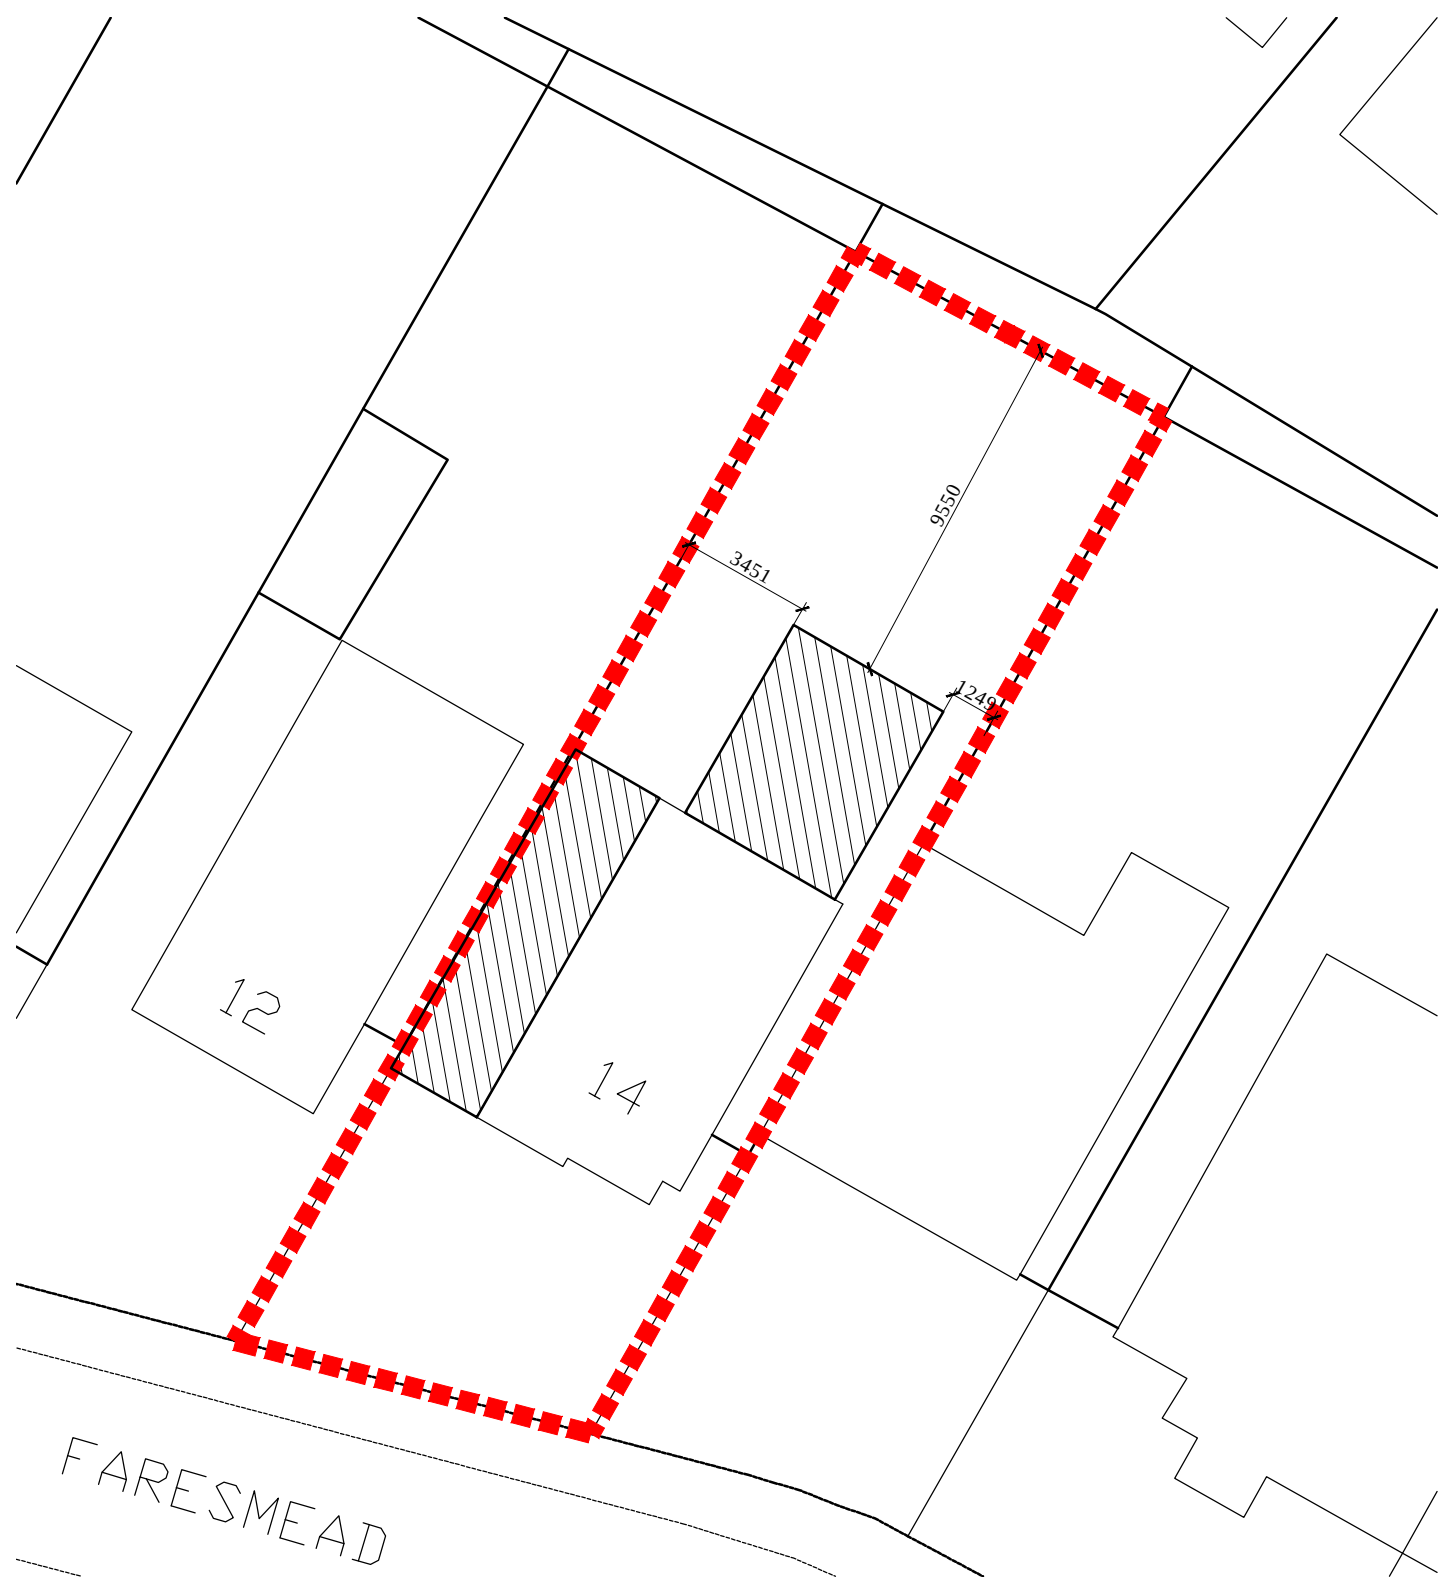


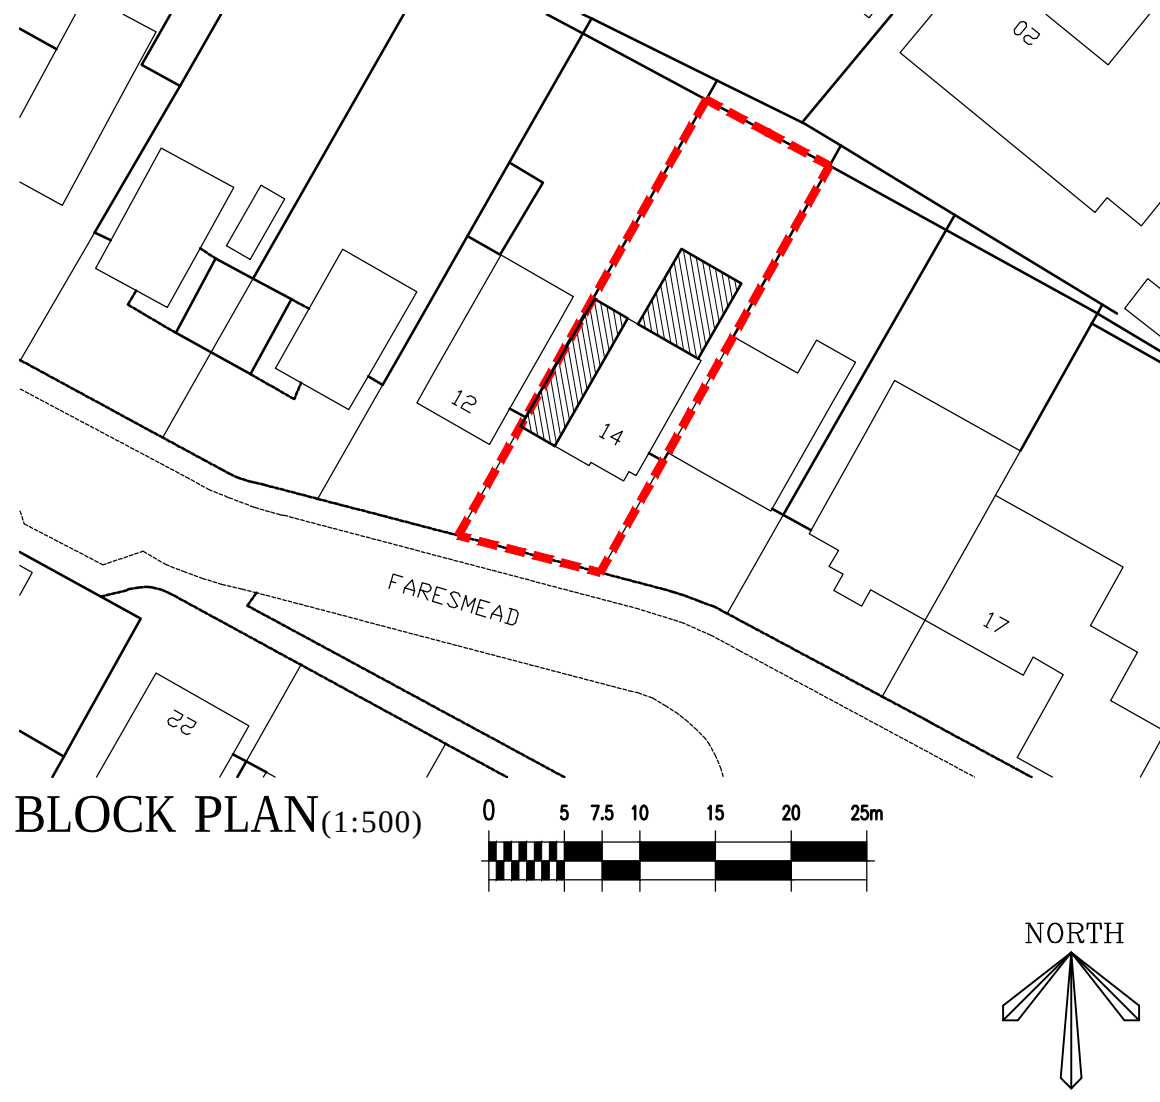

CLIENT'S NAME Mrs J Burley		DRAWING TITLE Proposed Block & Site Plans		SCALE@A3 varies	DATE 04/18
JOB TITLE 14 Faresmead Aldwick		STATUS PLANNING			
DRAWN SCB	JOB NO 014	DRAWING NO PL-04	REV B		