



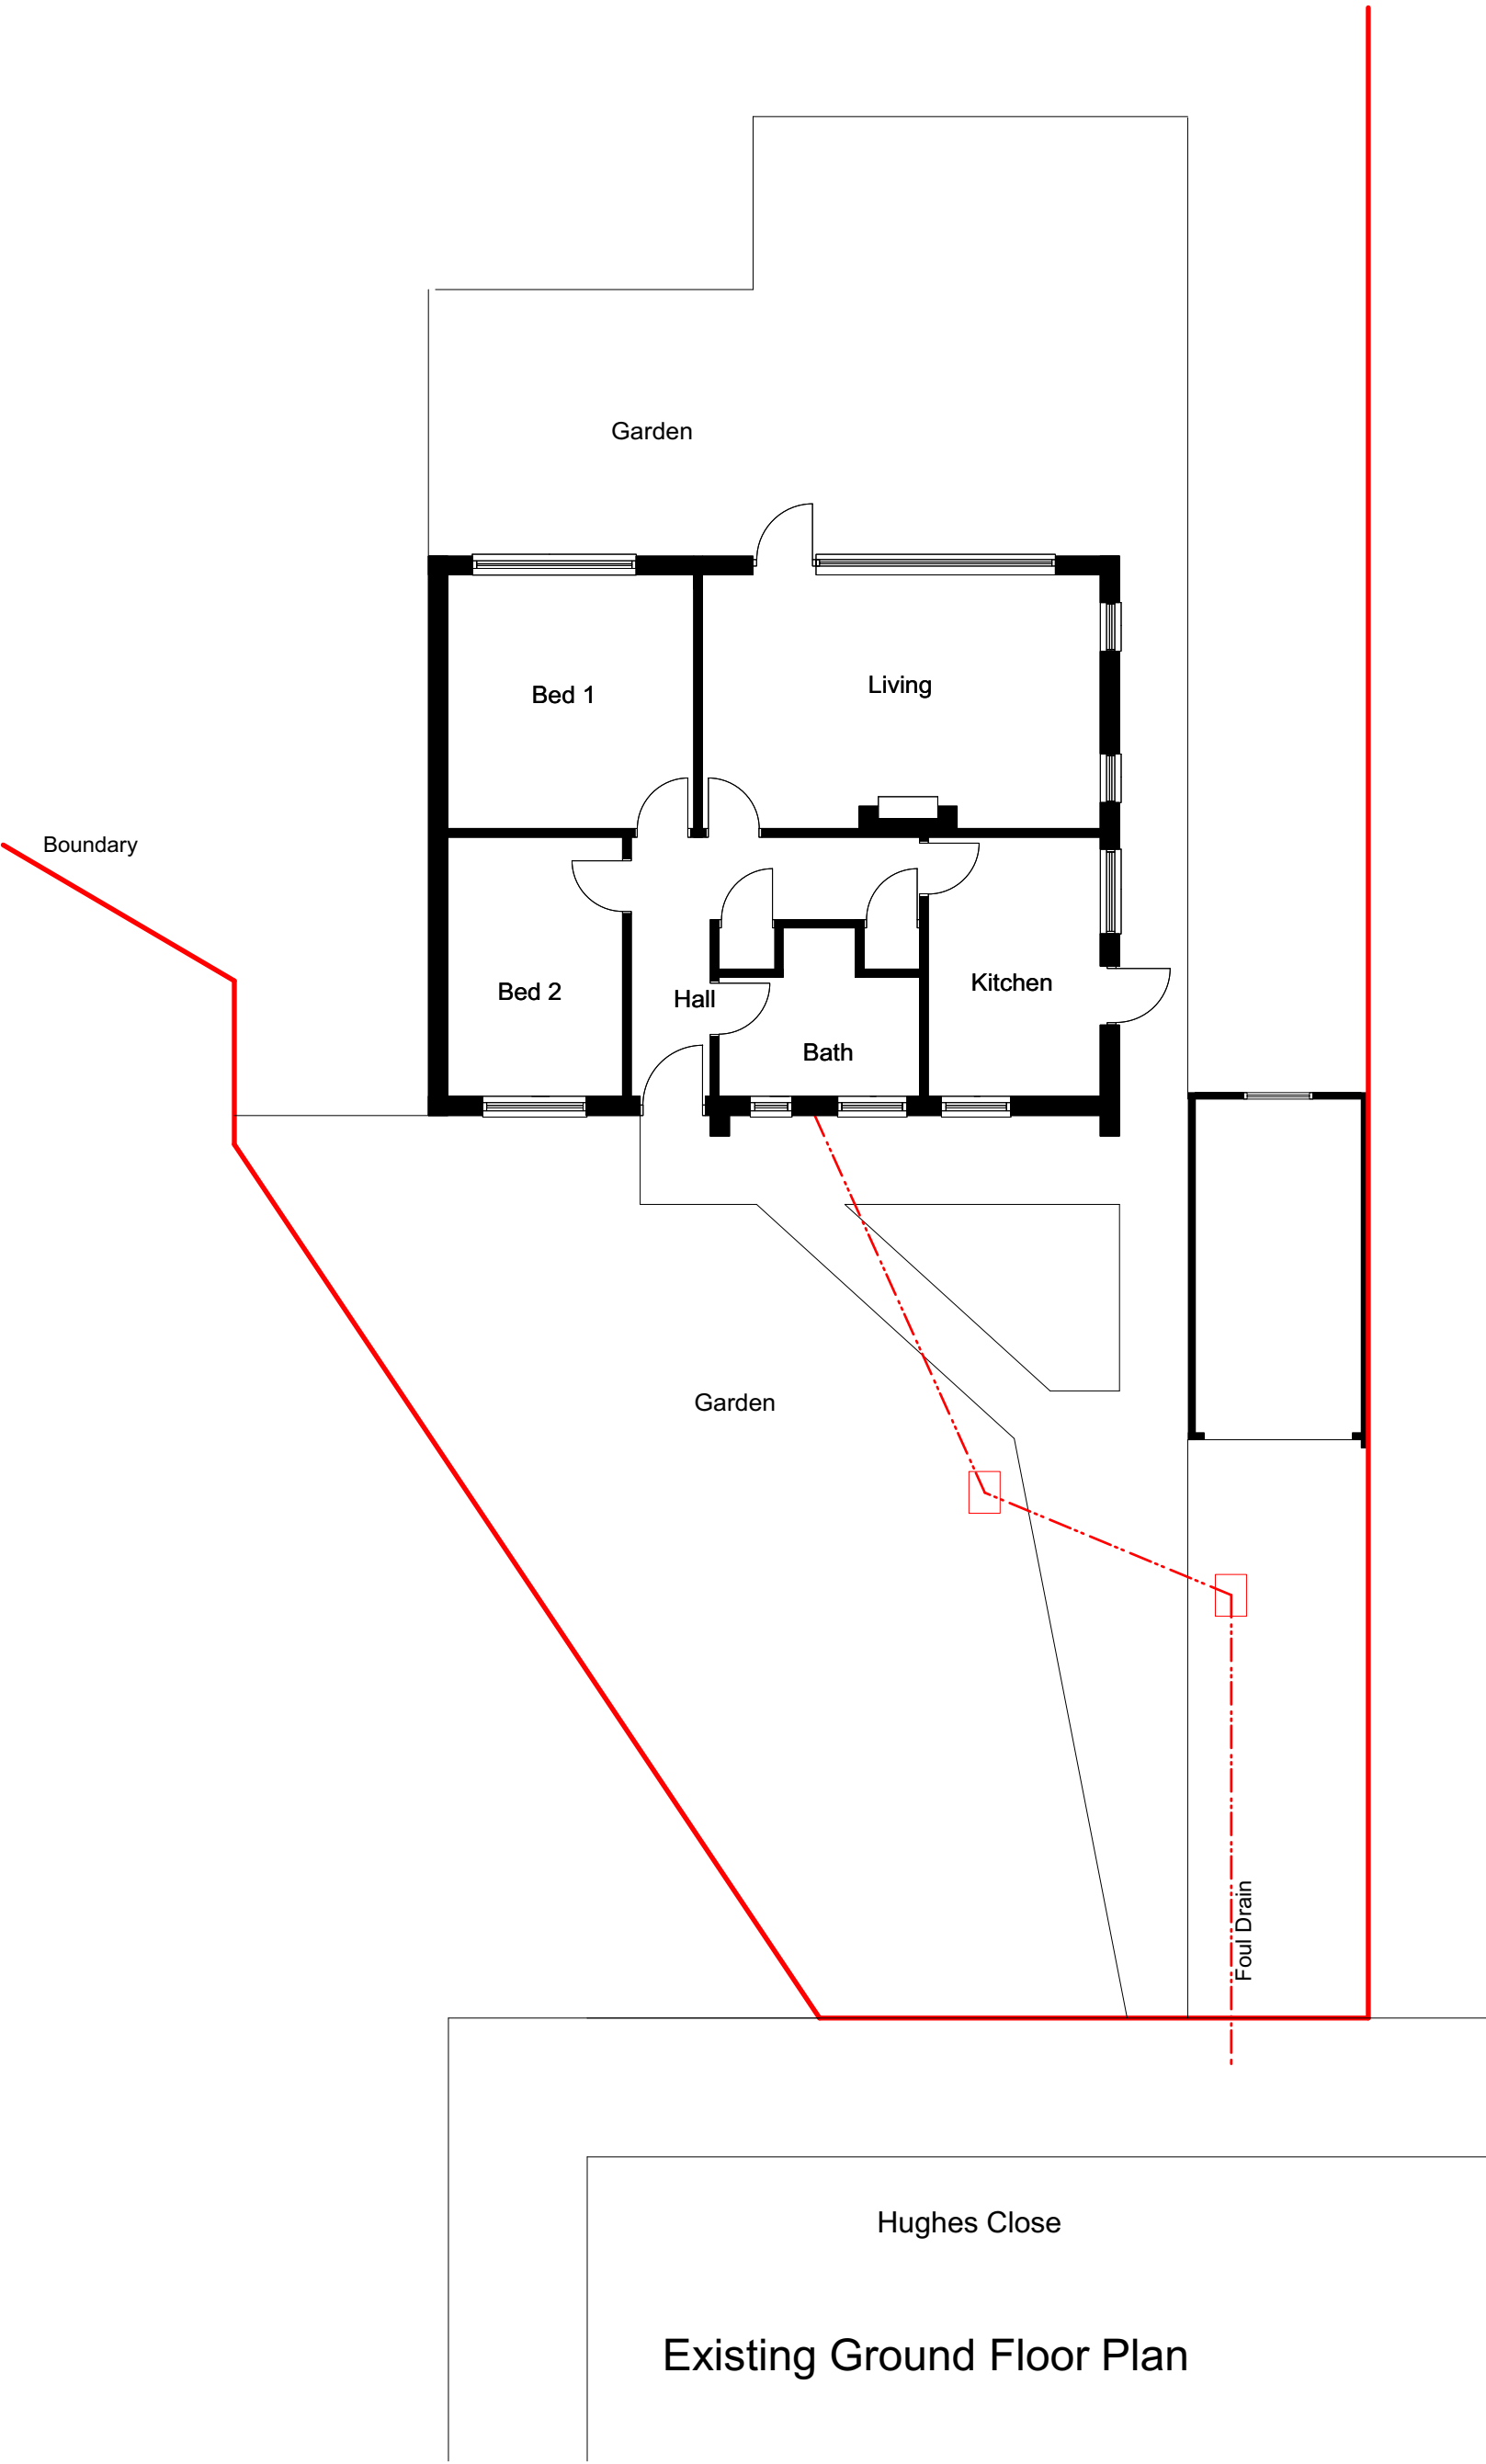


Existing Ground Floor Plan

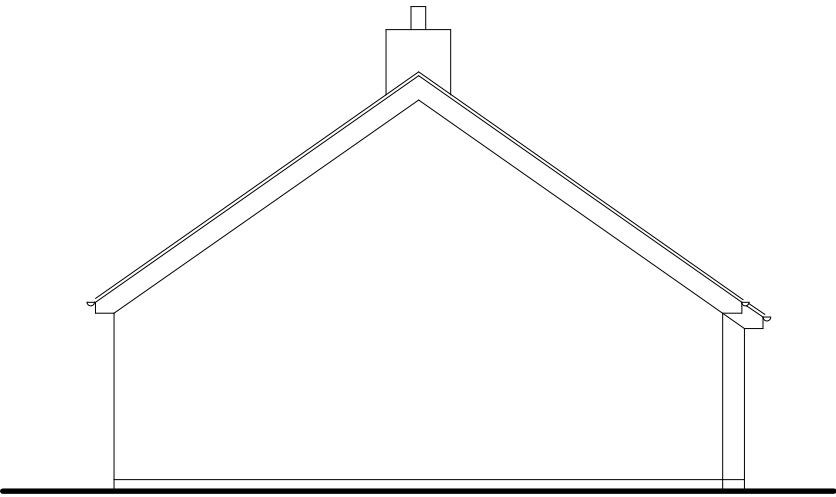


Existing North East Elevation



Existing South West Elevation

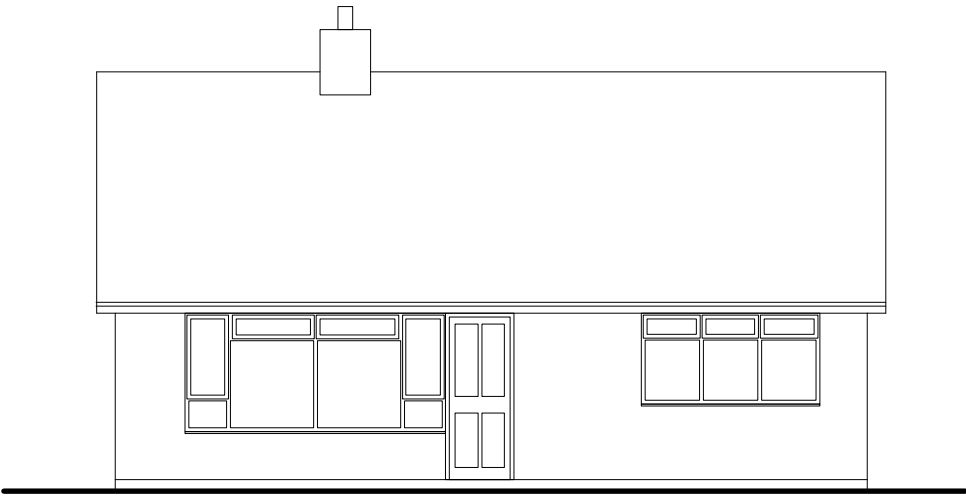


Existing Rear Elevation

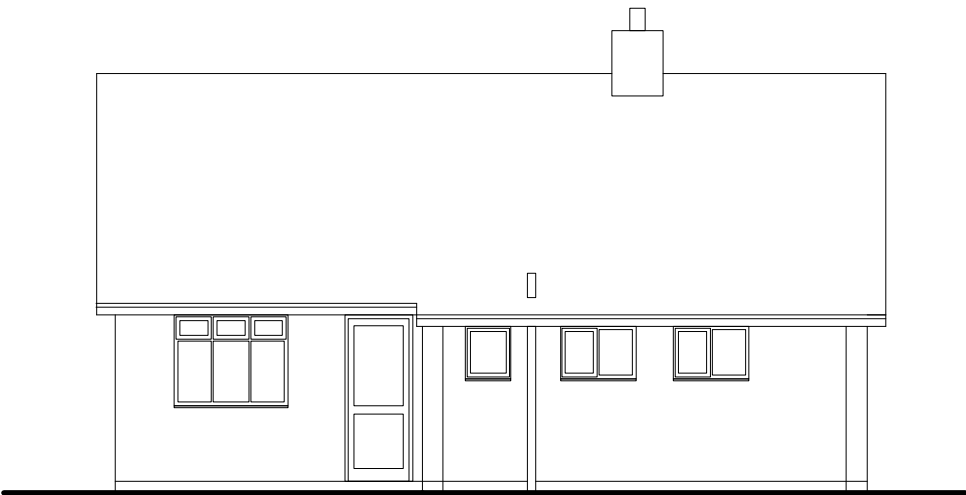

Existing Front Elevation

Existing External Materials Schedule

Walls	Facing brick
Roof	Concrete pantiles
Windows	White uPVC
Doors	White uPVC
Rainwater	Black Plastic

 

Existing Roof Plan

IVON BLUMER ARCHITECTS LTD

PROJECT	8 Hughes Close	DATE	19/10/20
TITLE	Existing Plans	DRG NO	IBA/544/02
SCALE	1 : 100	REVISIONS	



Orchard House Studio
41 West Drive
Aldwick Bay
West Sussex
PO21 4LZ
Tel 01243 262987

www.ivonblumerarchitects.com
ivon@ivonblumerarchitects.com