




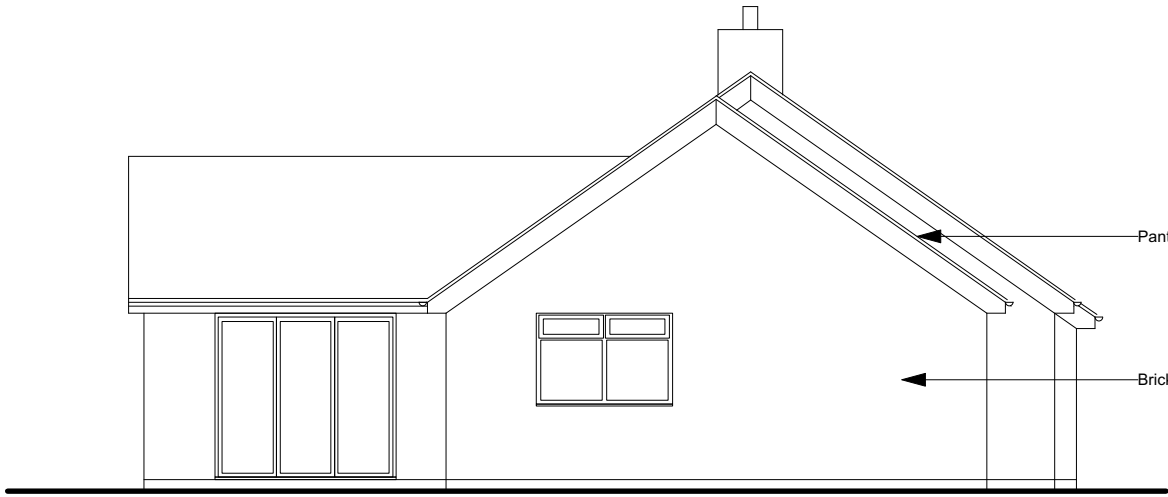

Proposed North East Elevation

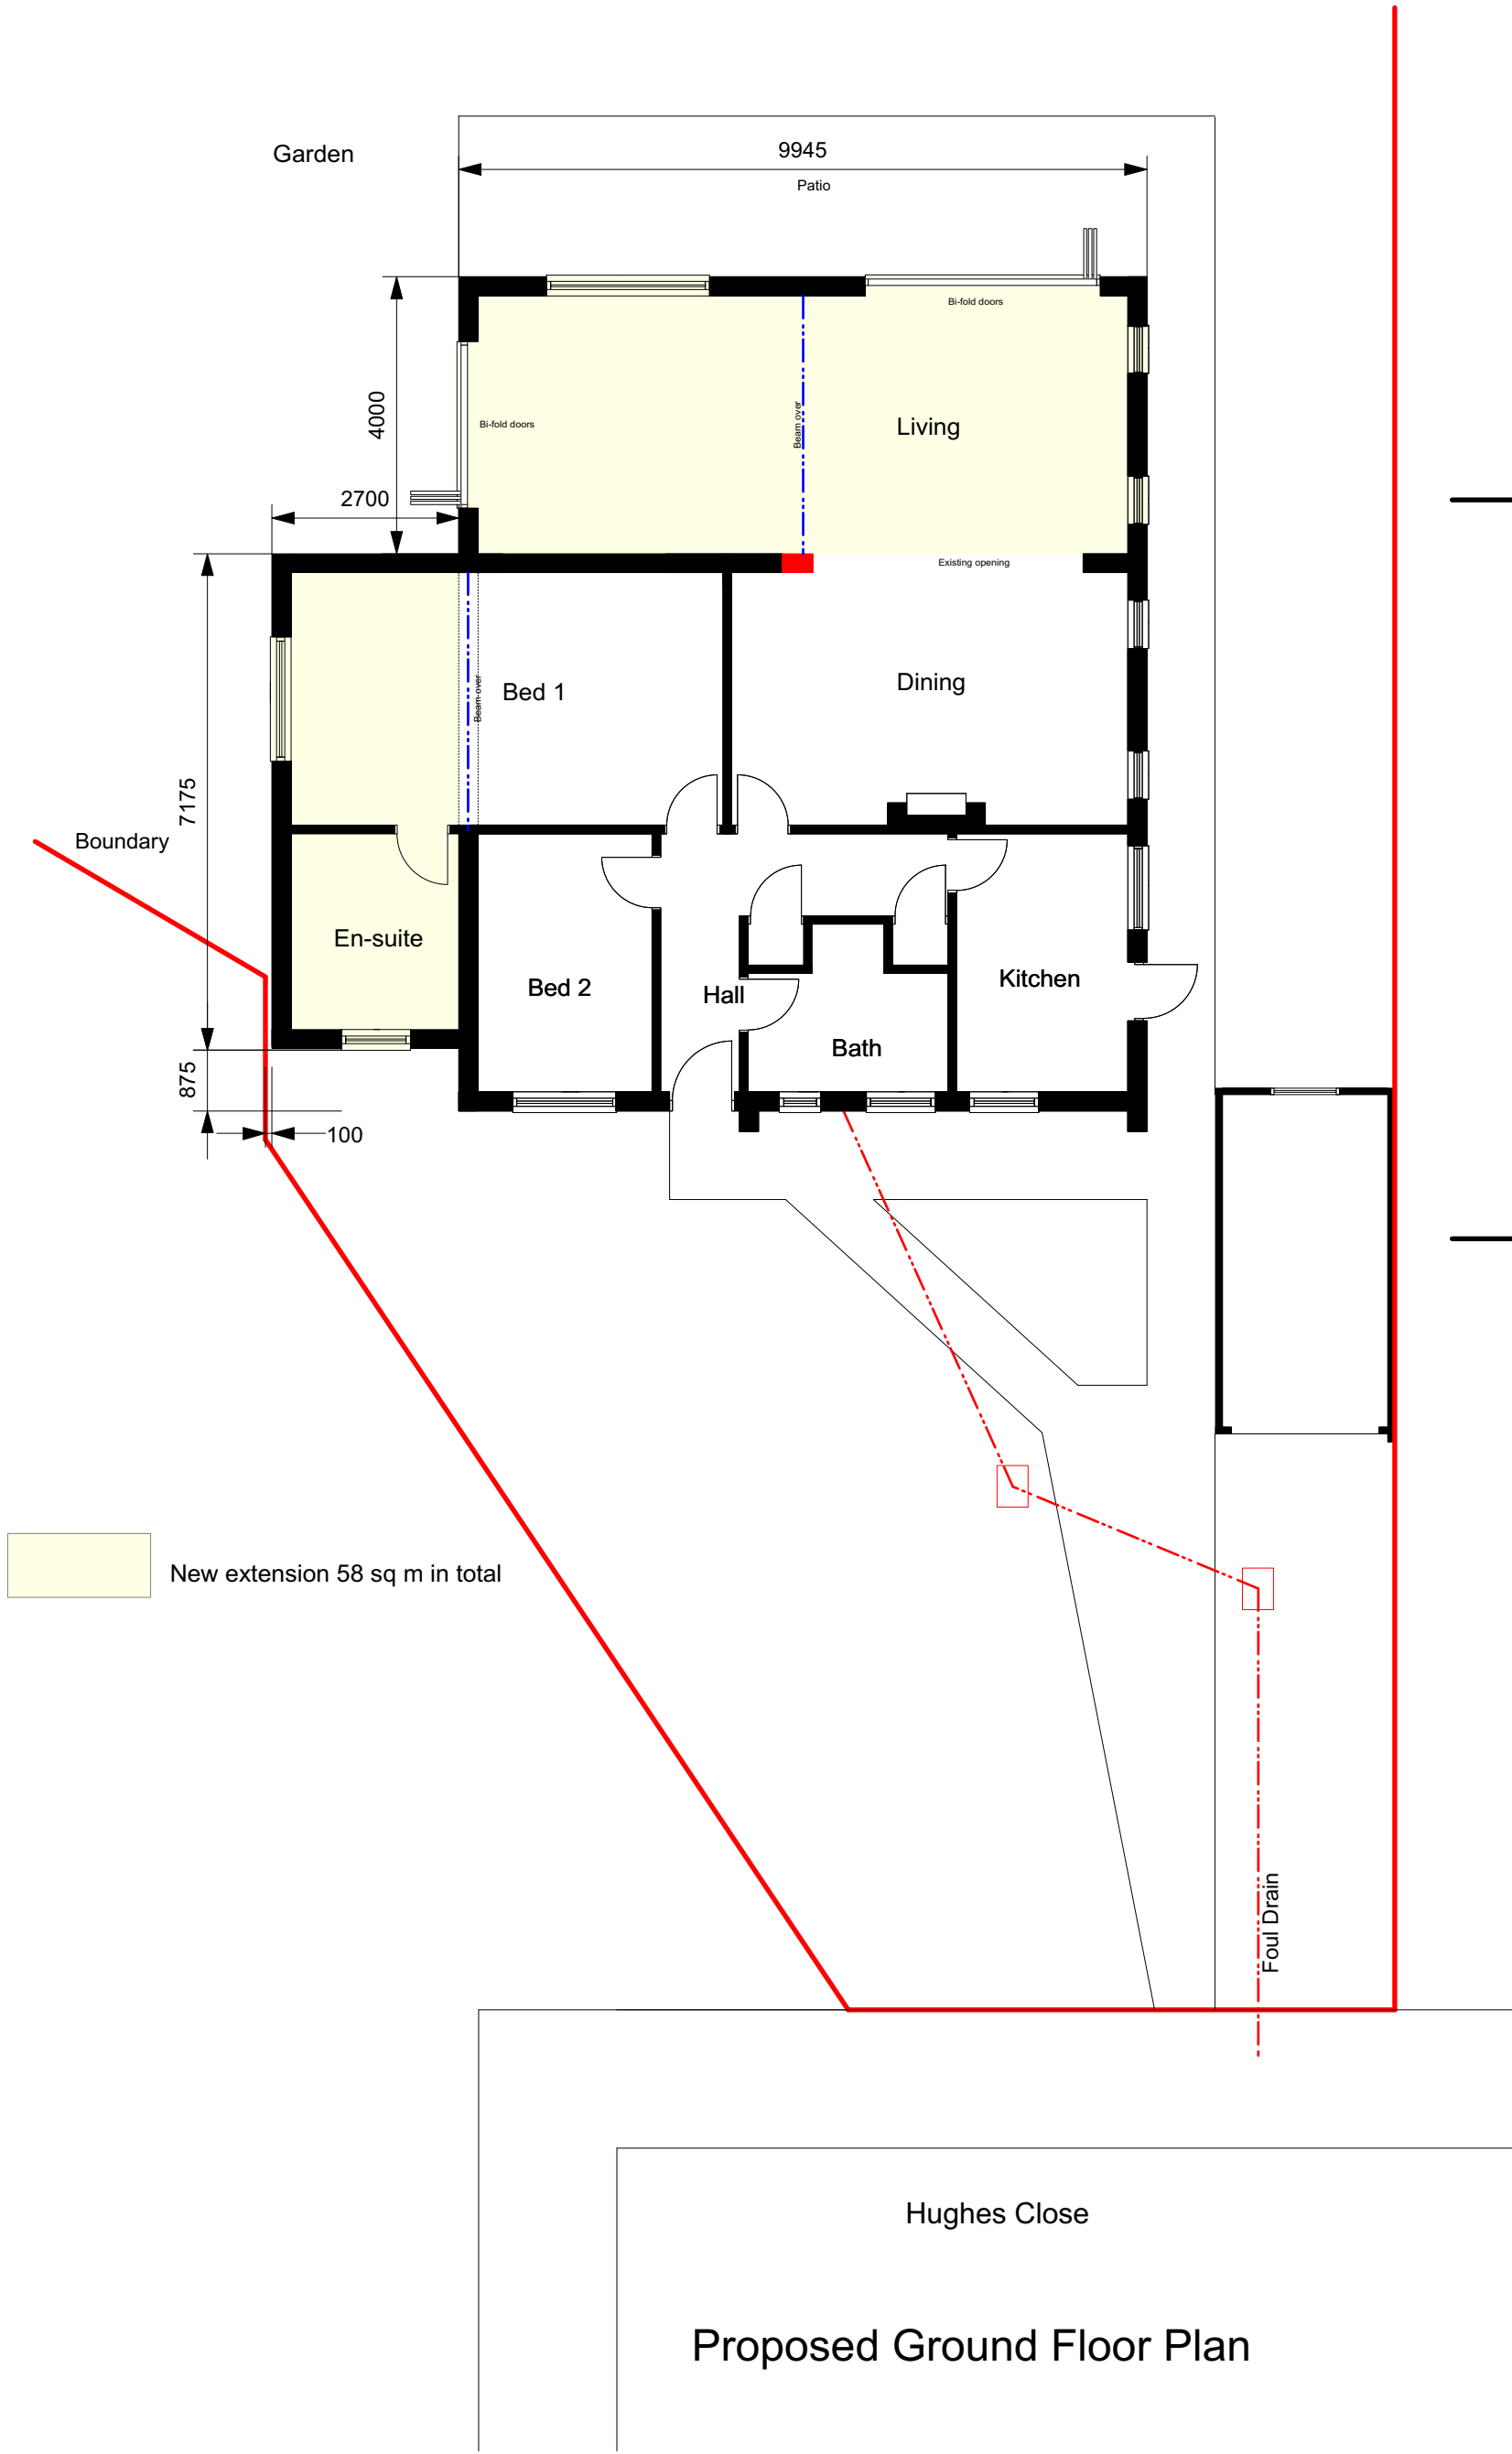


Proposed Rear Elevation

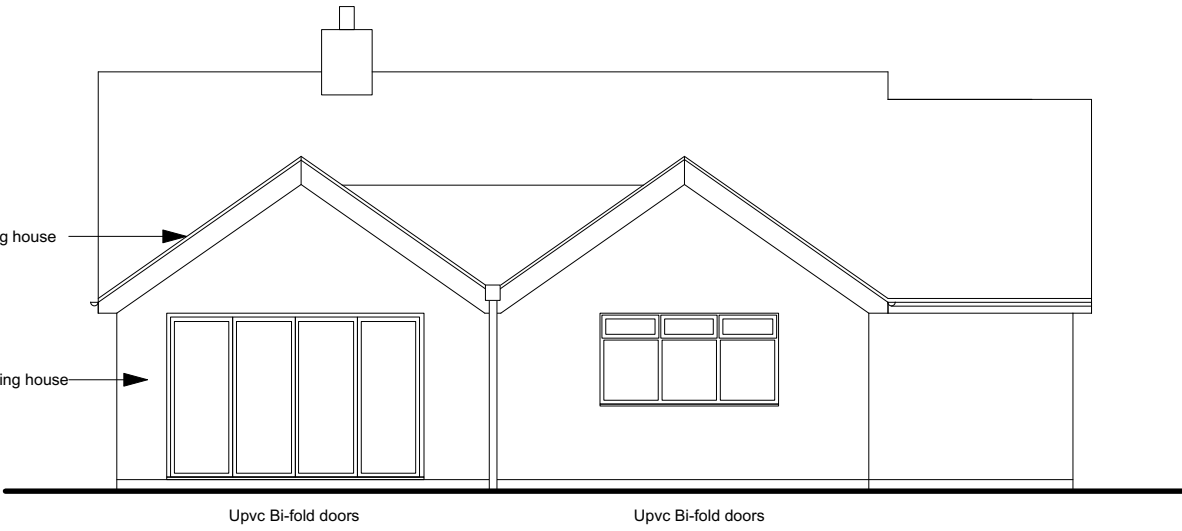

Proposed South West Elevation



Proposed Front Elevation

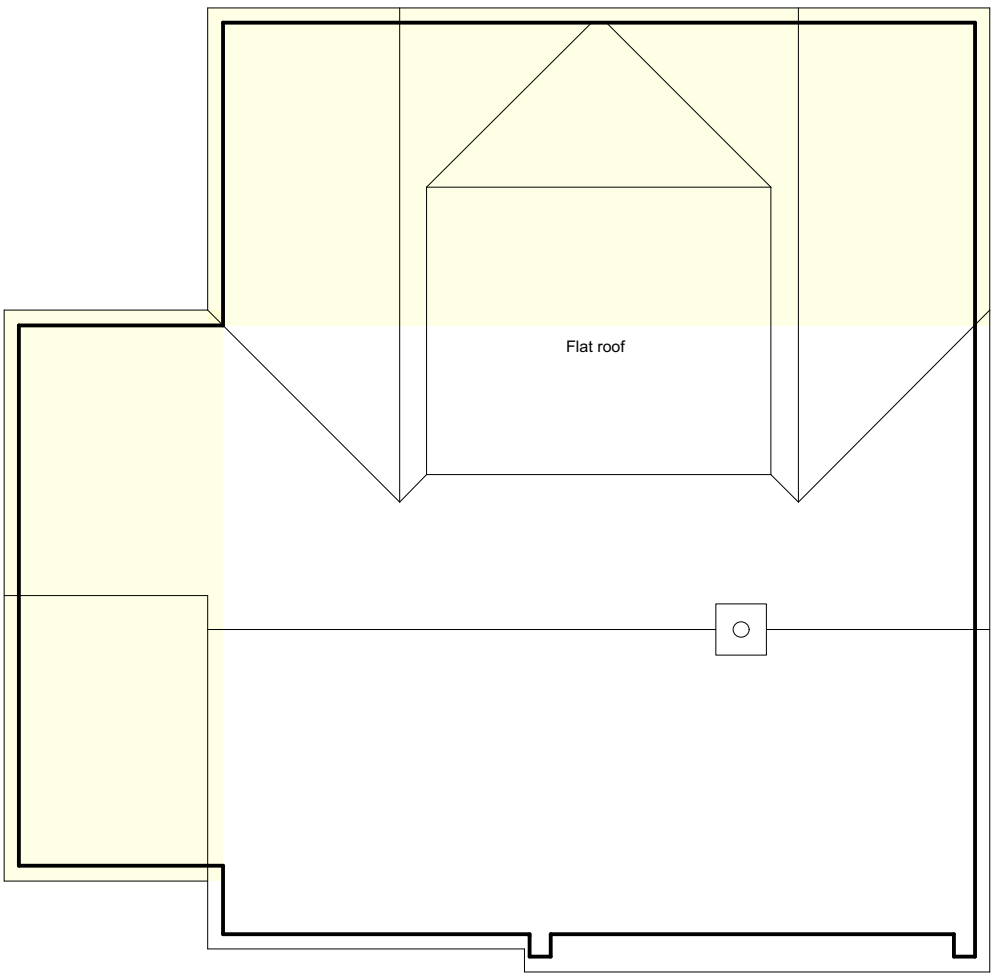

Proposed Roof Plan

Proposed External Materials Schedule

|               |                                     |
|---------------|-------------------------------------|
| Walls         | Facing brick to match existing      |
| Roof          | Concrete pantiles to match existing |
| Windows       | White uPVC                          |
| Doors         | White uPVC                          |
| Bi-fold doors | PPC Aluminium - Anthracite Grey     |
| Rainwater     | Black Plastic                       |

IVON BLUMER ARCHITECTS LTD

|         |                |           |            |
|---------|----------------|-----------|------------|
| PROJECT | 8 Hughes Close | DATE      | 19/10/20   |
| TITLE   | Proposed Plans | DRG NO    | IBA/544/03 |
| SCALE   | 1 : 100        | REVISIONS |            |