



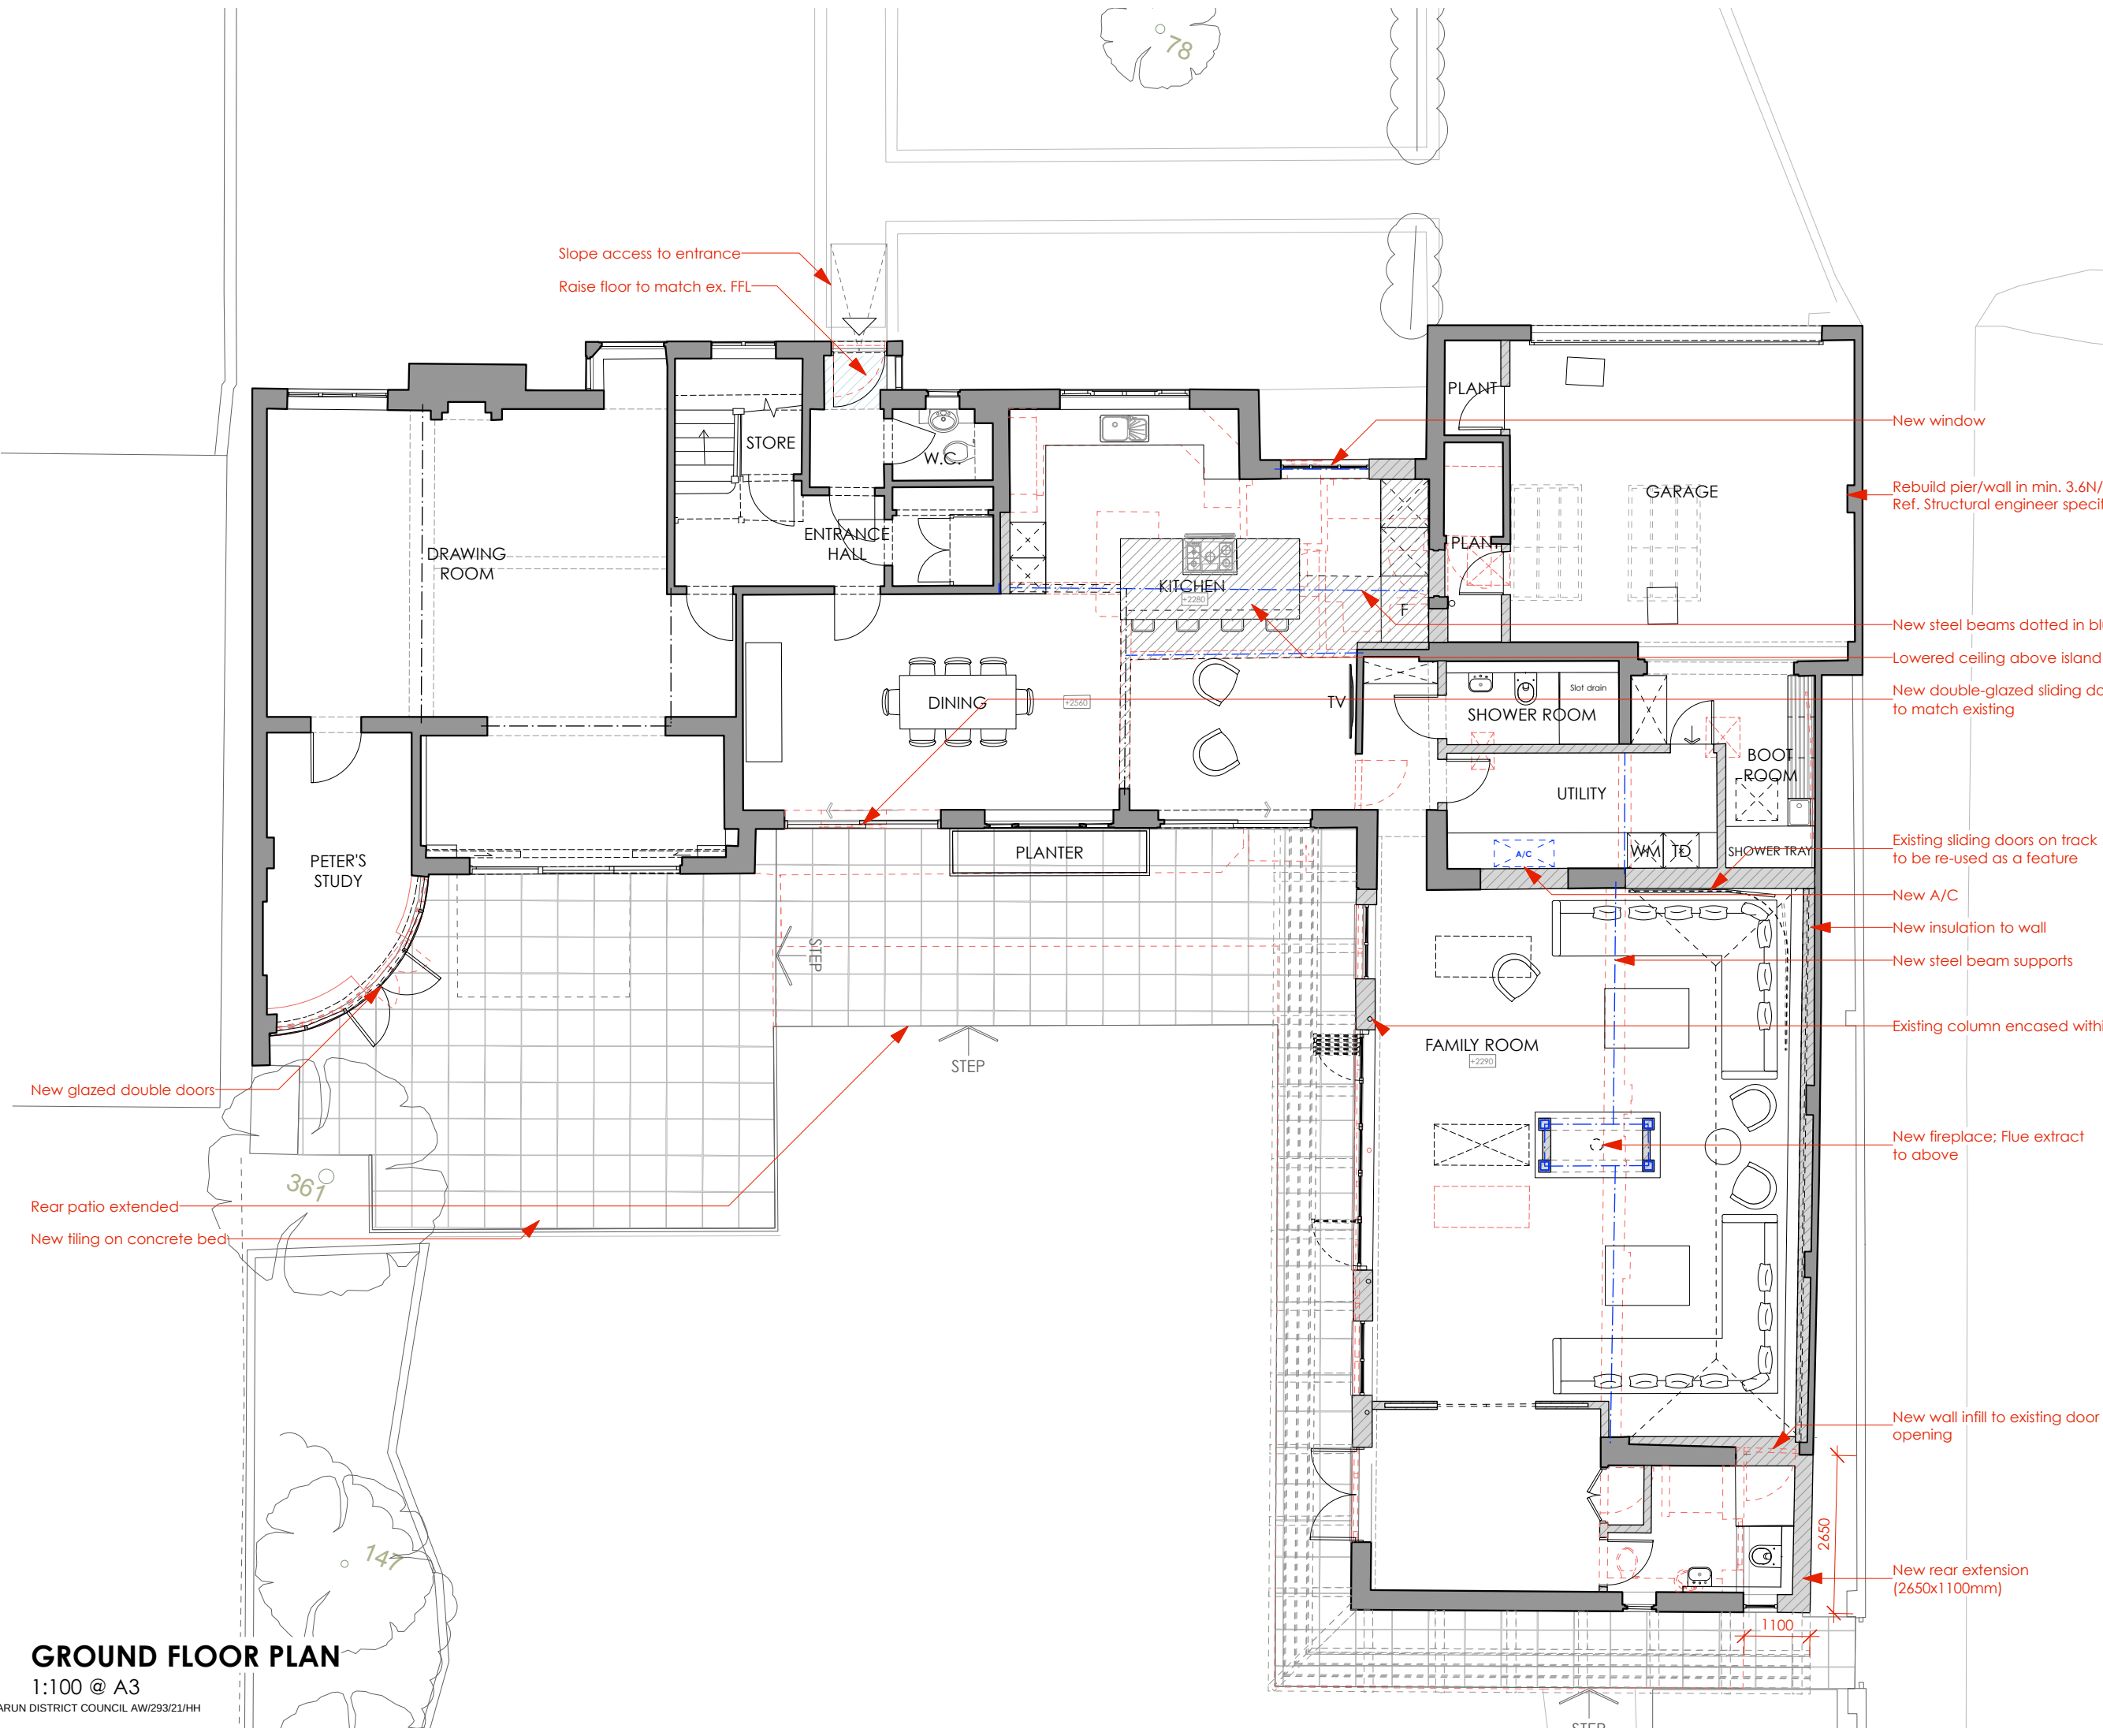

GROUND FLOOR PLAN
1:100 @ A3
ARUN DISTRICT COUNCIL AW/293/21/HH

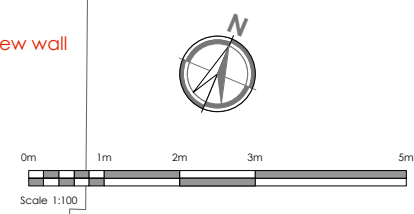

PLANNING

NOTE: All drawings copyright Crane & Associates.			
REV.	DATE	INIT.	REVISION
A	02.09.21	PR	General amendments.
CRANE&ASSOCIATES architecture • interiors • graphics 1 Dawes Court High Street Esher Surrey KT10 9QD Tel: 01372 470524 Fax: 01372 470525 email admin@craneassociates.com website www.craneassociates.com			
JOB 2 The Byeway, Aldwick Estate Bay			
DRAWING Proposed Ground Floor Plan			
DATE JAN 2021	SCALE 1:100 @ A3	DRAWN PR	
DRAWING NO 2007.6-SK-11		REVISION A	