



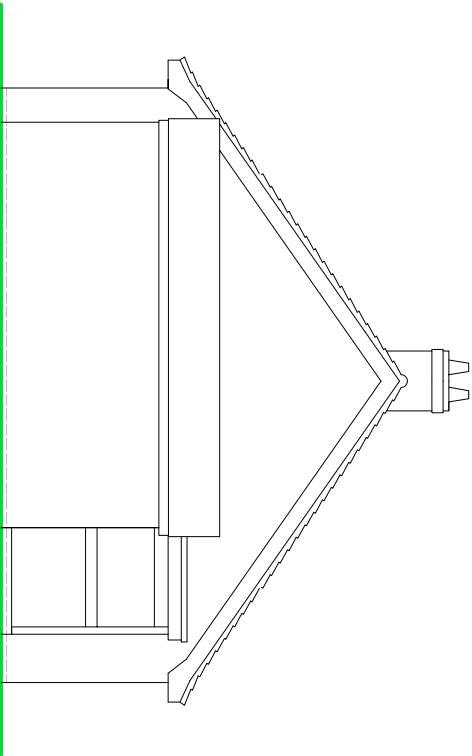

SIDE ELEVATION

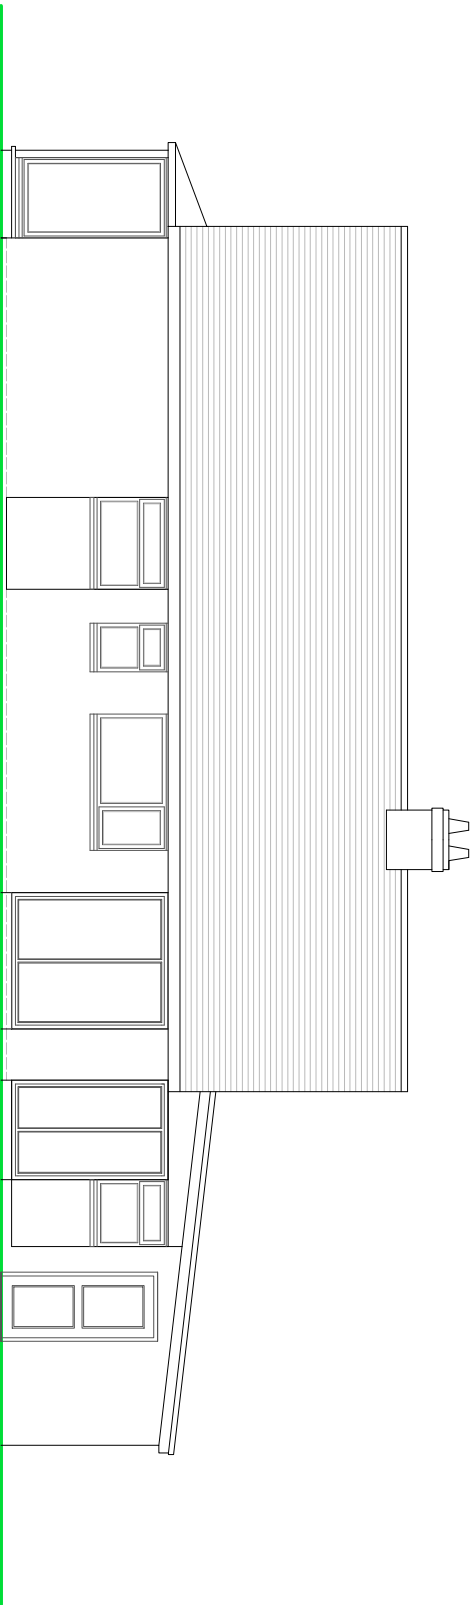


REAR ELEVATION

NOTES


ROOF - Interlocking concrete pan tiles to pitched roof, felted flat roofing elsewhere.

WALLS - Face brickwork to external walls with some PVC cladding.


WINDOWS/DOORS - White framed PVC double glazed units.

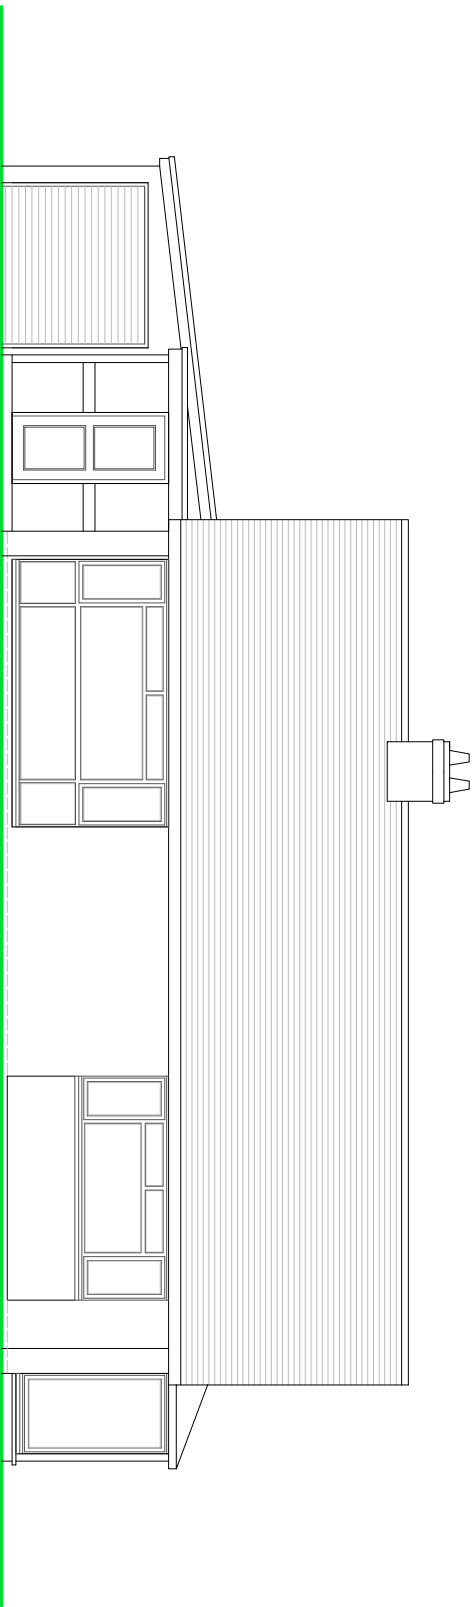

FRONT ELEVATION

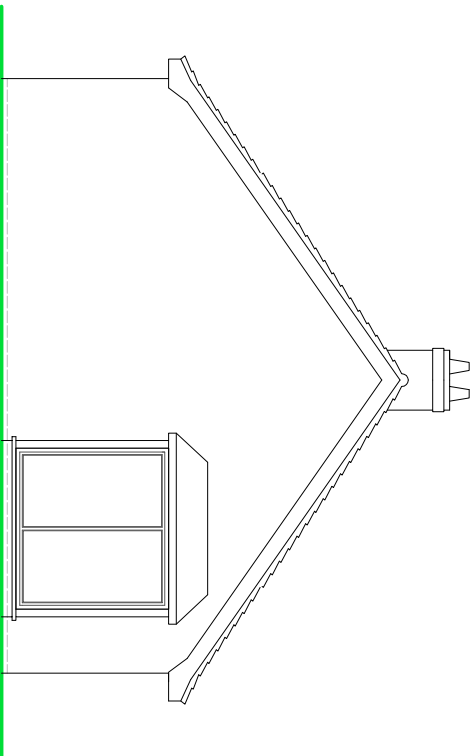

SIDE ELEVATION

 

EXISTING ELEVATIONS

Scale 1:100 on A3

SUSSEX BUILDING CONSULTANCY LIMITED

59 MARLBORO COURT, WEST MEADS,
BOGNOR REGIS, WEST SUSSEX.

SCALE - 1/100 REV - DATE - 16/08/2021

partner

LABC

1 WINDHURST ROAD
BOGNOR REGIS
PO21 1LZ
TEL - (01243) 881979

ARUN DISTRICT COUNCIL AW/294/21/HH