



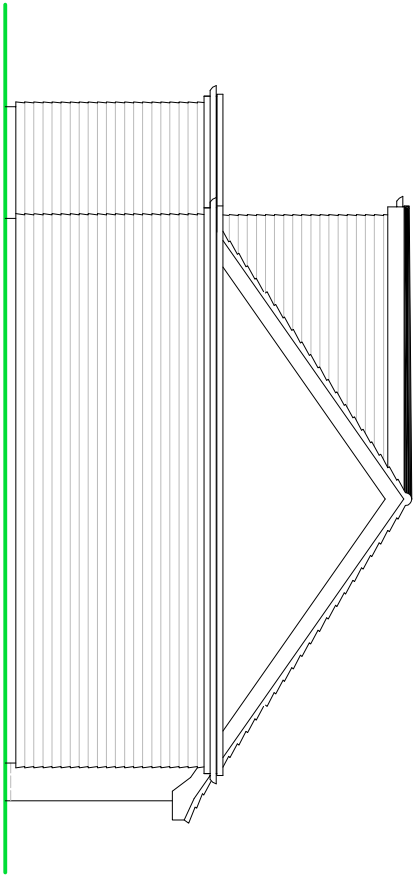

SIDE ELEVATION

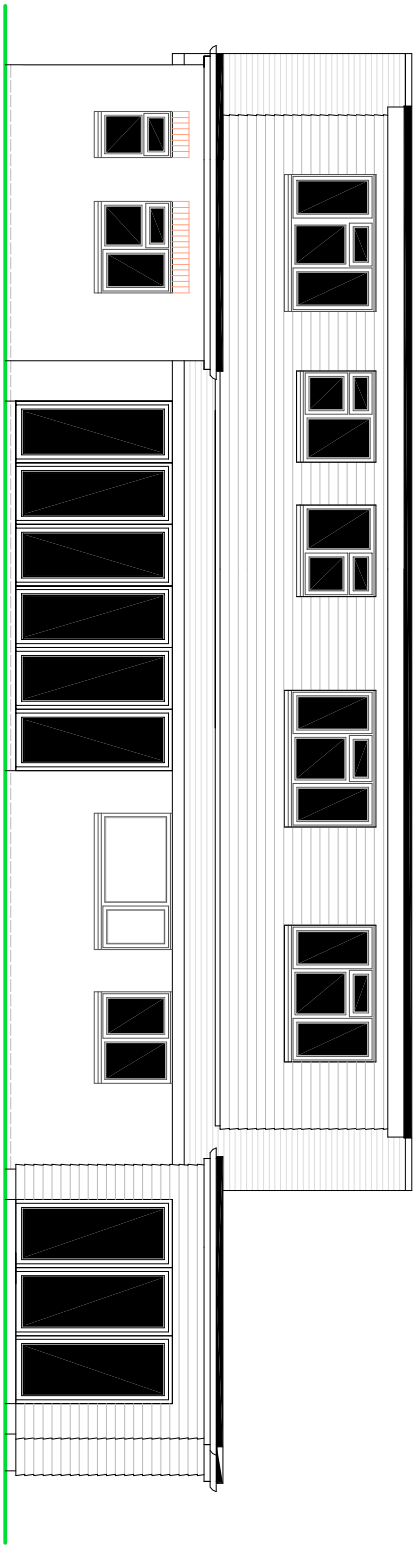


REAR ELEVATION

NOTES


ROOF - Interlocking concrete pan tiles to pitched roof to match, GRP flat roof covering elsewhere.

WALLS - Mixture of face brickwork and light coloured cement based 'New England' style cladding.

WINDOWS/DOORS - Grey framed PVC or powder coated aluminium framed double glazed units.

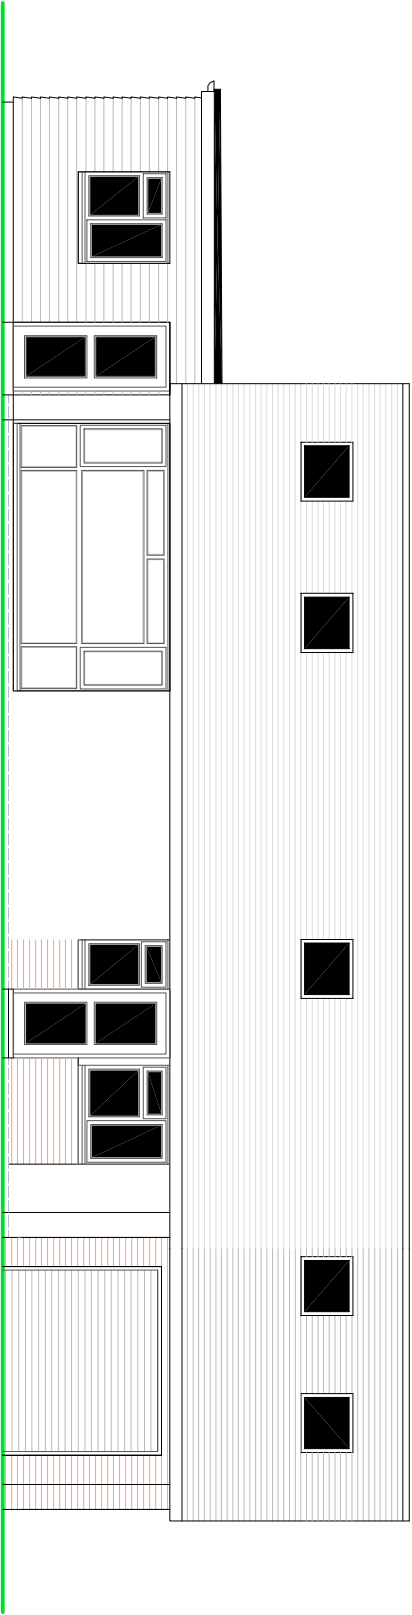

FRONT ELEVATION

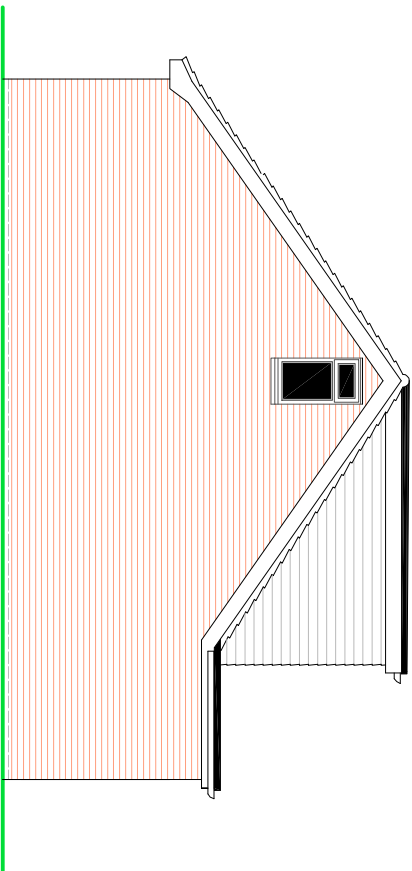

SIDE ELEVATION

SCALE



METRES

PROPOSED ELEVATIONS

Scale 1:100 on A3

SUSSEX BUILDING CONSULTANCY LIMITED

59 MARLBORO COURT, WEST MEADS,
BOGNOR REGIS, WEST SUSSEX.

SCALE - 1/100 REV - A DATE - 02/09/2021



LABC
partner

3 NORTHGATE ROAD
BOGNOR REGIS
PO21 5LZ
TEL - (01243) 861379