


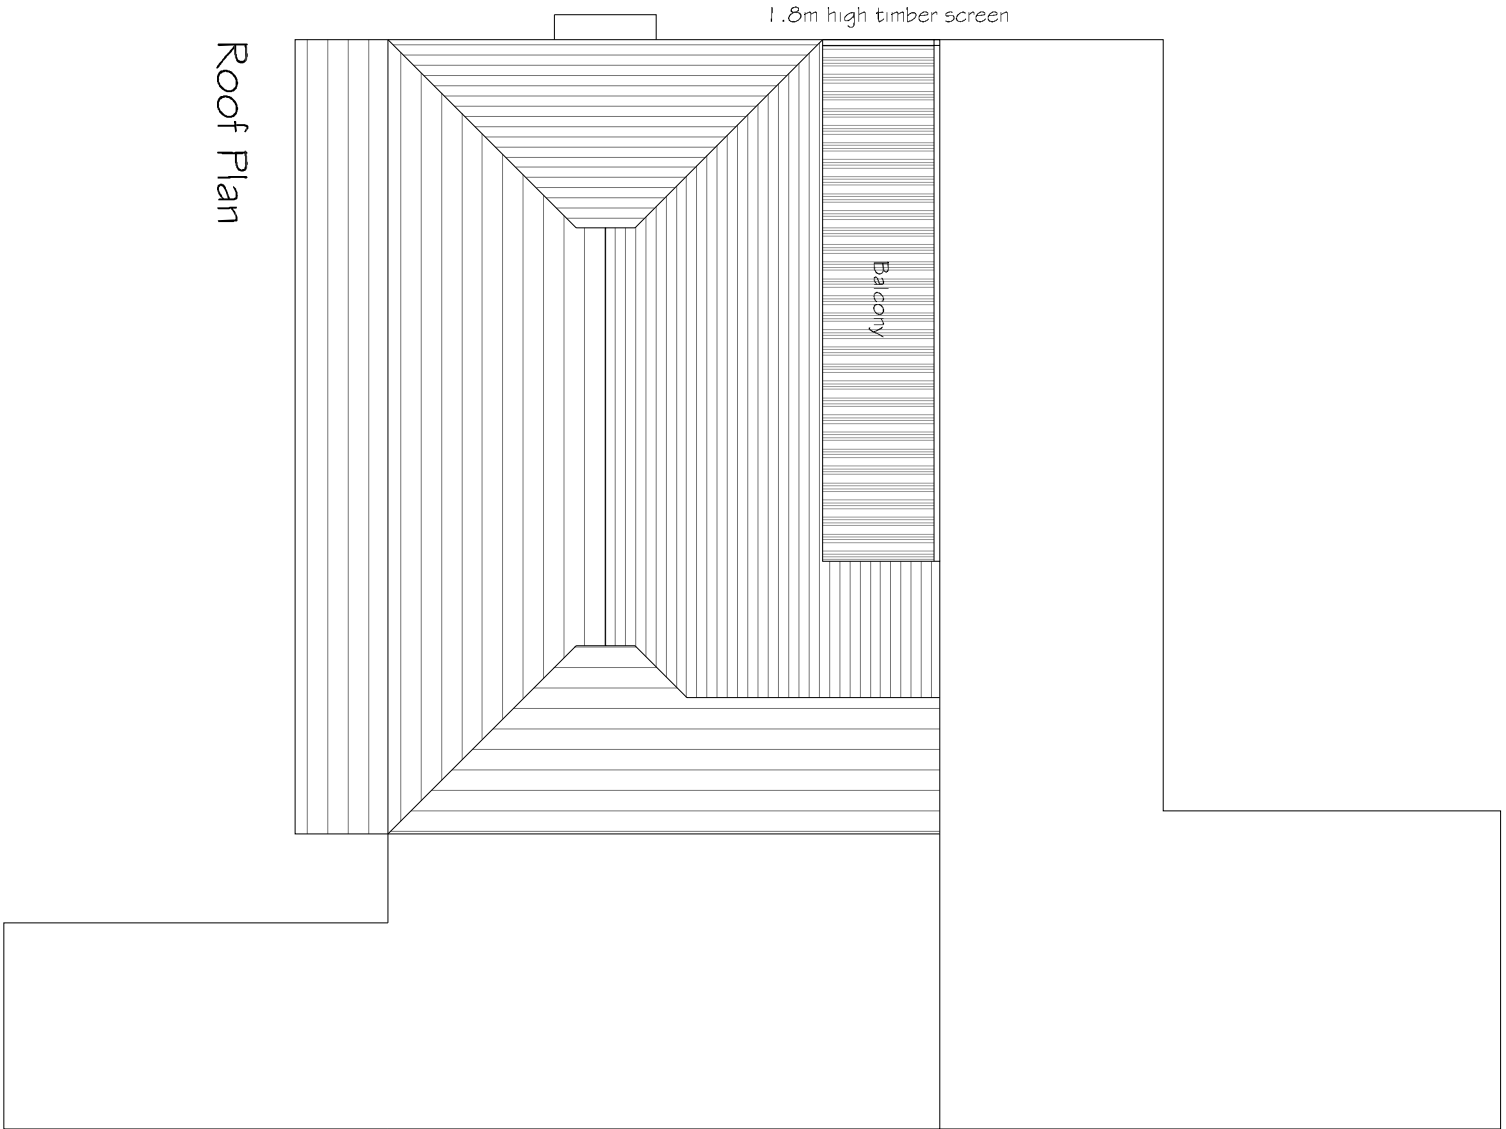

Roof Plan

REV. DATE	REVISIONS:	NOTES:	10 Kingsway

© COPYRIGHT EXISTS ON THE DESIGNS AND INFORMATION SHOWN ON THIS DRAWING			
THE CONTRACTOR MUST VERIFY ALL DIMENSIONS ON SITE BEFORE MAKING SHOP DRAWINGS OR COMMENCING WORK OF ANY KIND. DO NOT SCALE FROM THIS DRAWING			

CLIENT: S J Weekers & S Wood		PROJECT: 19 Kingsway Aldwick	
SCALE: 1:100	(A3 ORIGINAL)	DRAWING:	Proposed Plans
DRAWN: MJH	CHECKED:	A	2019-11 P100
DATE: Sept 19	DATE:		