




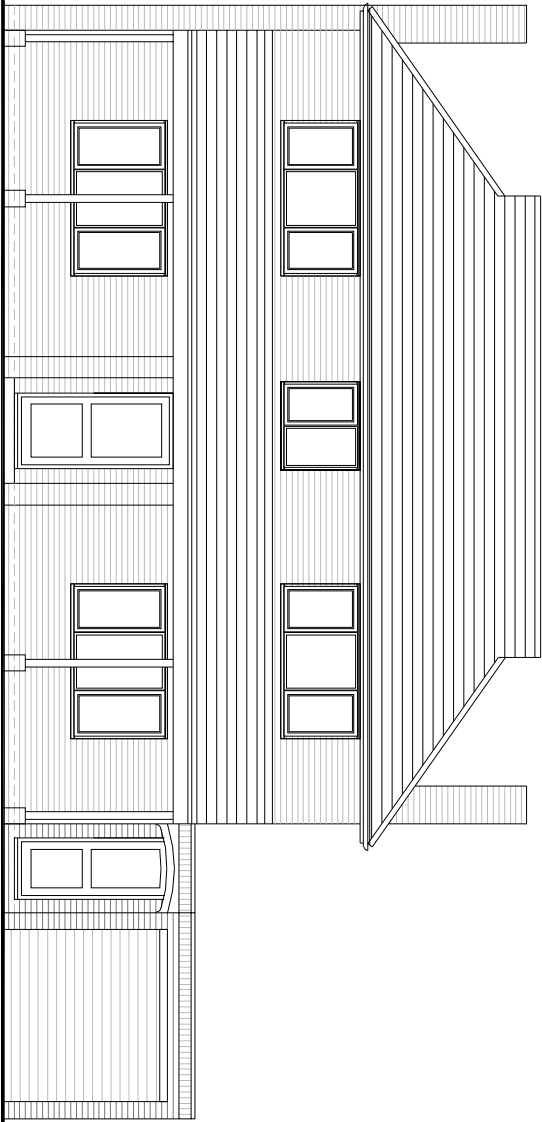


Front Elevation

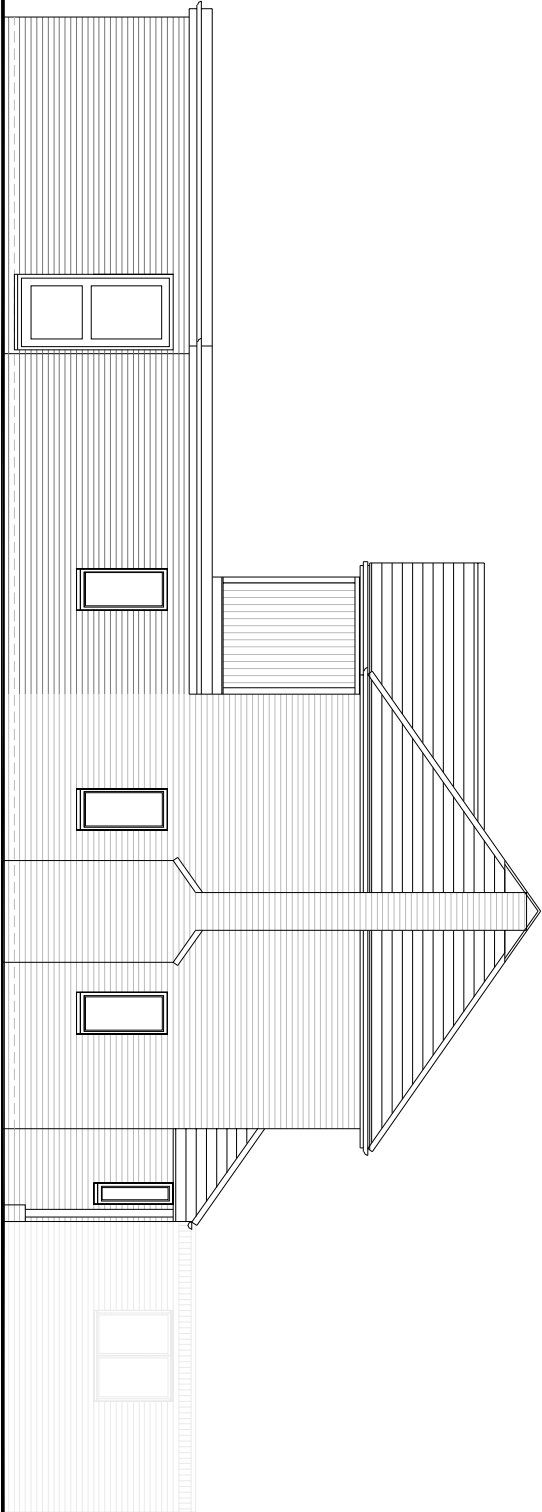

Side Elevation

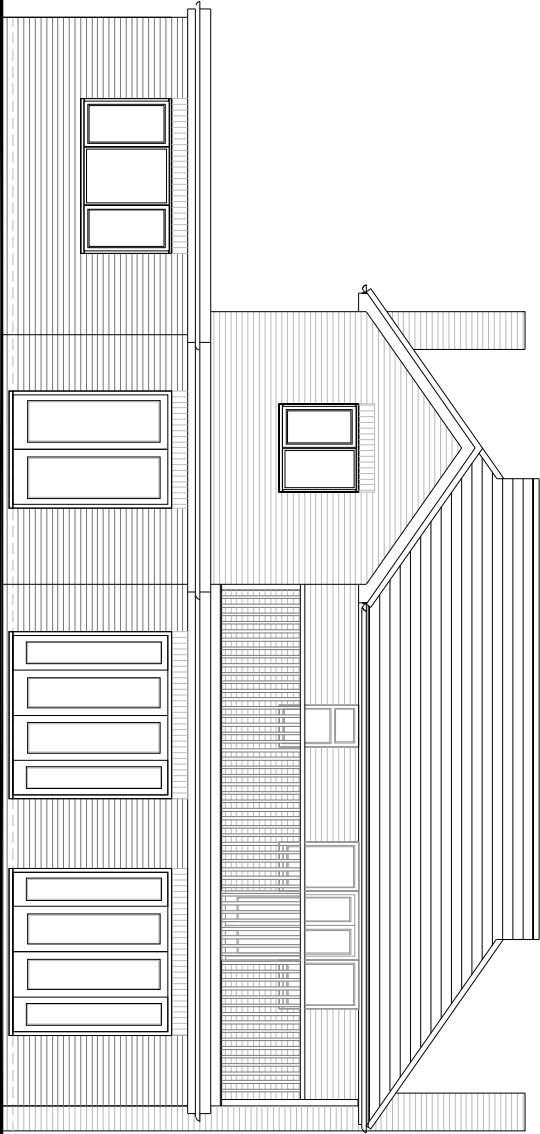

Rear Elevation

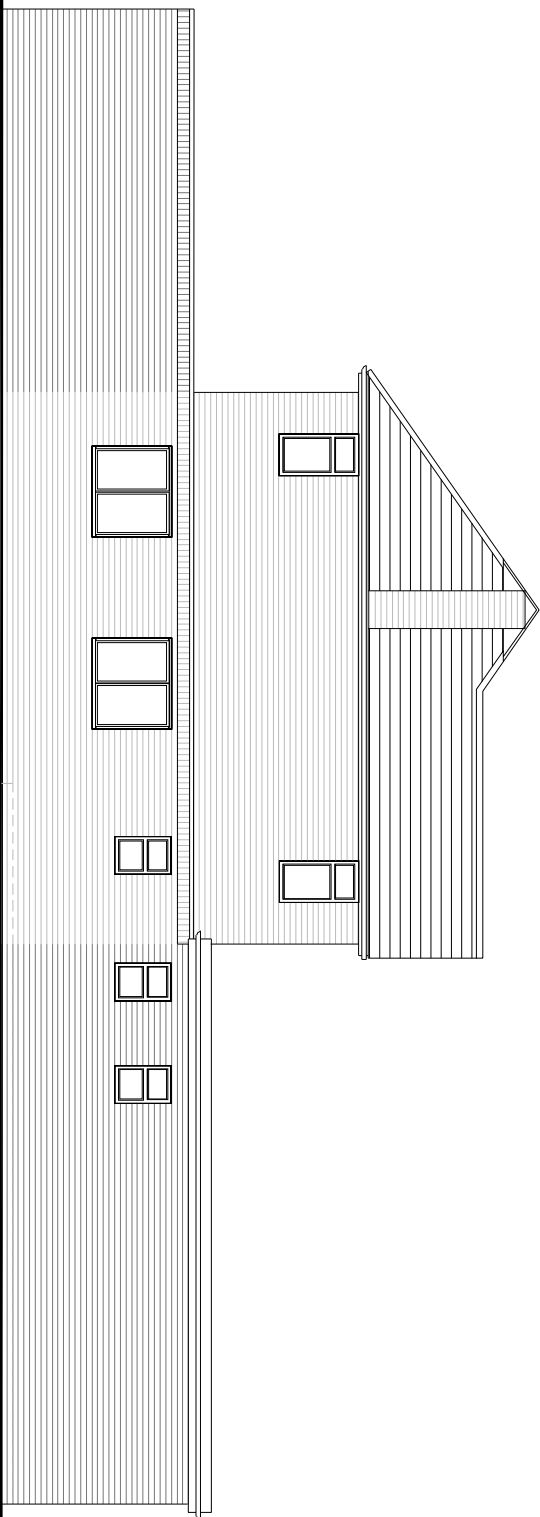

Side Elevation

REV.	DATE	REVISIONS:	NOTES:										
				CLIENT:		S J Weekers & S Wood		PROJECT:		19 Kingsway Aldwick			
				SCALE:		1:100		(A3 ORIGINAL)		DRAWING:		Proposed Elevations	
				DRAWN:		MJH		CHECKED:		A		2019-11 P120	
				DATE:		Sept19		DATE:					
© COPYRIGHT EXISTS ON THE DESIGNS AND INFORMATION SHOWN ON THIS DRAWING													
THE CONTRACTOR MUST VERIFY ALL DIMENSIONS ON SITE BEFORE MAKING SHOP DRAWINGS OR COMMENCING WORK OF ANY KIND. DO NOT SCALE FROM THIS DRAWING													