



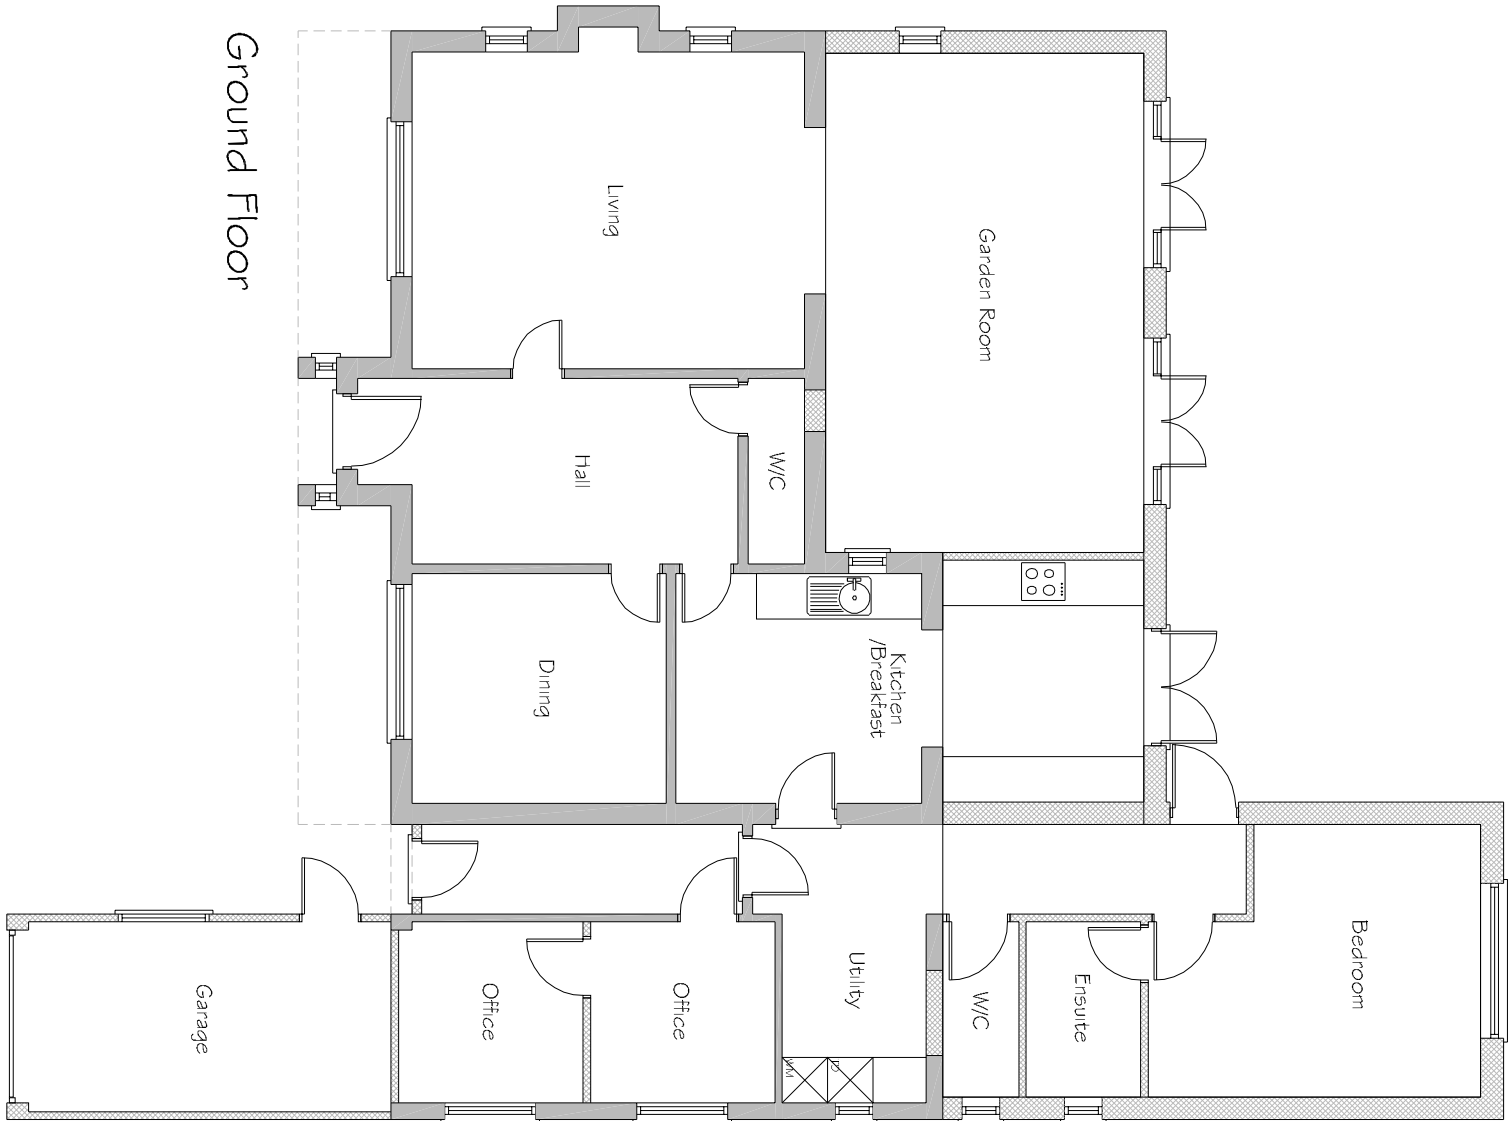

Ground Floor

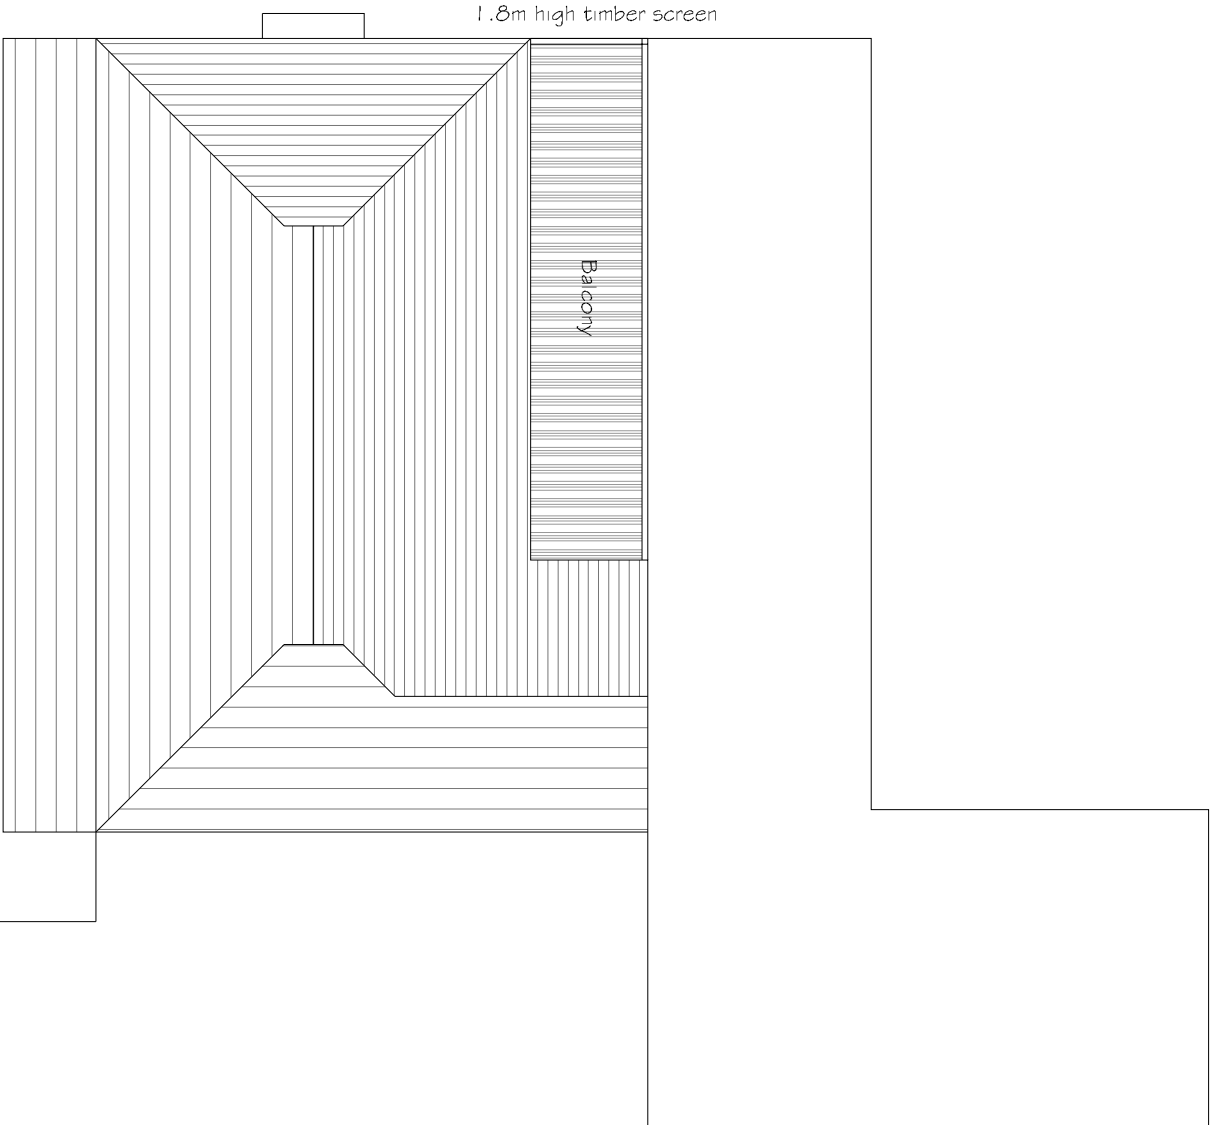

Roof Plan

REV. DATE	REVISIONS:	NOTES:				
			© COPYRIGHT EXISTS ON THE DESIGNS AND INFORMATION SHOWN ON THIS DRAWING			
			THE CONTRACTOR MUST VERIFY ALL DIMENSIONS ON SITE BEFORE MAKING SHOP DRAWINGS OR COMMENCING WORK OF ANY KIND. DO NOT SCALE FROM THIS DRAWING			
			CLIENT:	S J Weekers & S Wood		PROJECT:
			SCALE:	1:100	(A3 ORIGINAL)	DRAWING:
			DRAWN:	MJH	CHECKED:	B
			DATE:	Sept 19	DATE:	
						2019-11
						P100