

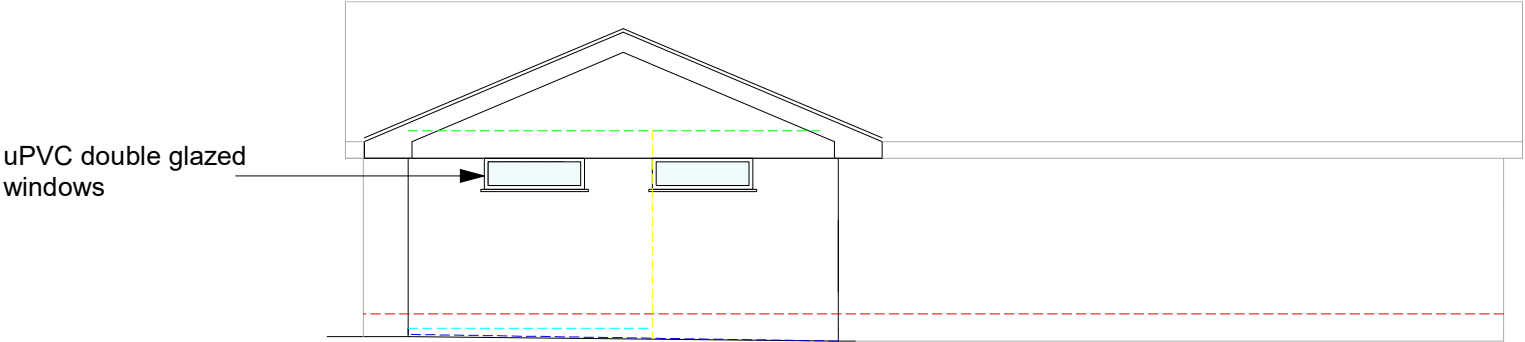
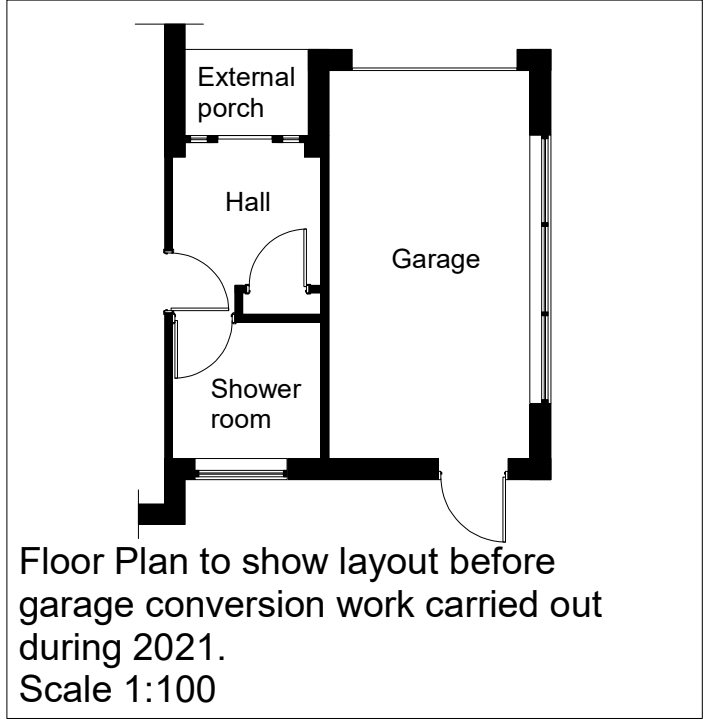


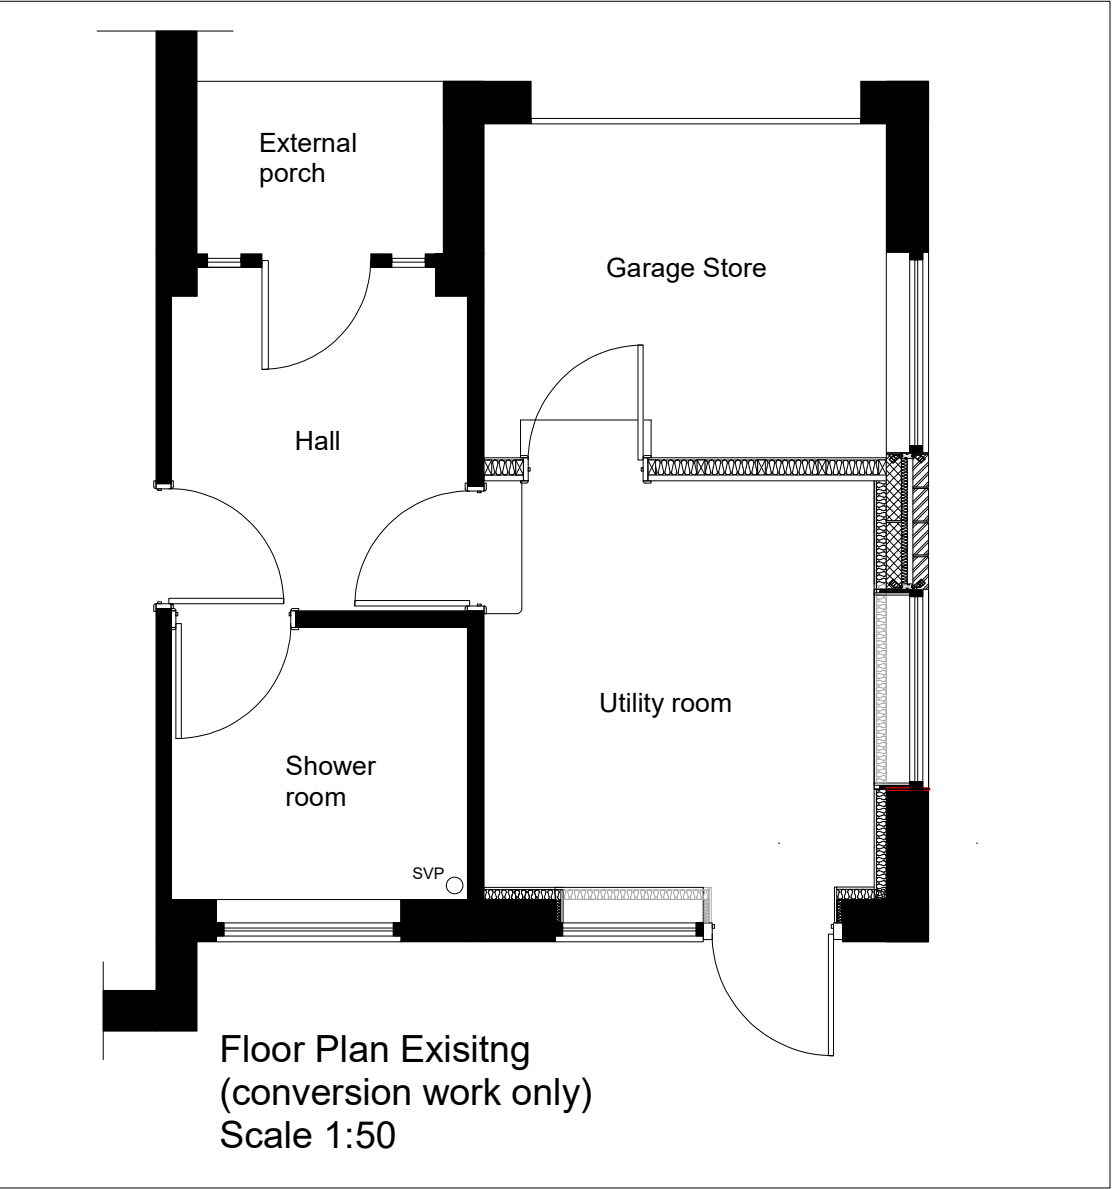

Side Elevation Existing (South)
(conversion work only)
Scale 1:100

Key:

- = Internal ceiling level
- = Garage internal floor level
- = Bungalow internal floor level
- = Utility room internal floor level
- = Garage partition wall separating new utility room

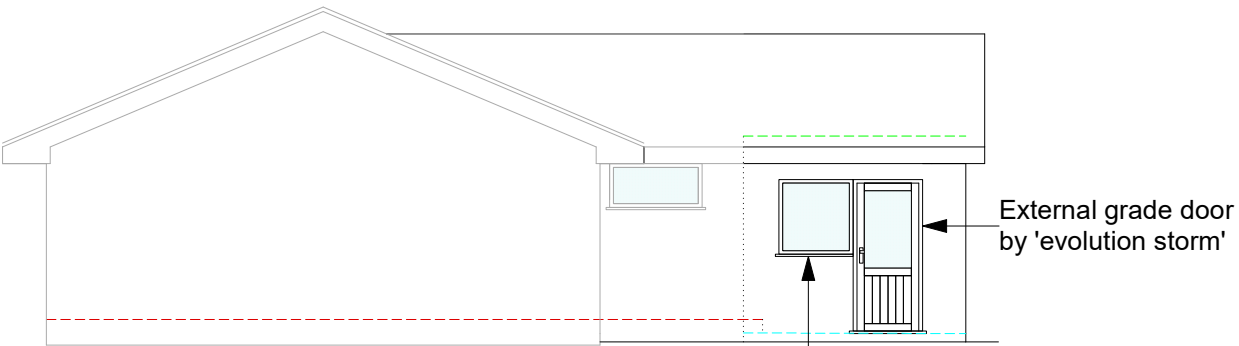

Rear Elevation Existing (West)
(conversion work only)
Scale 1:100

Application for Lawful Development Certificate for an Existing Use

All dims and details to be checked on site prior to any commencement of work. This plan is not a full specification or schedule of work and has been produced solely for the purpose of obtaining the necessary local authority consents/approvals For Party Wall etc. Act 1996 see Government booklet or website.	Status:		Client: Ms P Lancum 45 Craigweil Lane Aldwick Bognor Regis West Sussex PO21 4AN	Revision: A	Project: Garage conversion
	Preliminary	☐ Tender ☐		Scale: 1:50 & 100 @A3	Content:
	Planning	☒ Construction ☐		Date: Feb 26	Existing (current) elevations and floor plans.
	Building Regulations	☐ As Built ☐		Dwg No: PL001	