



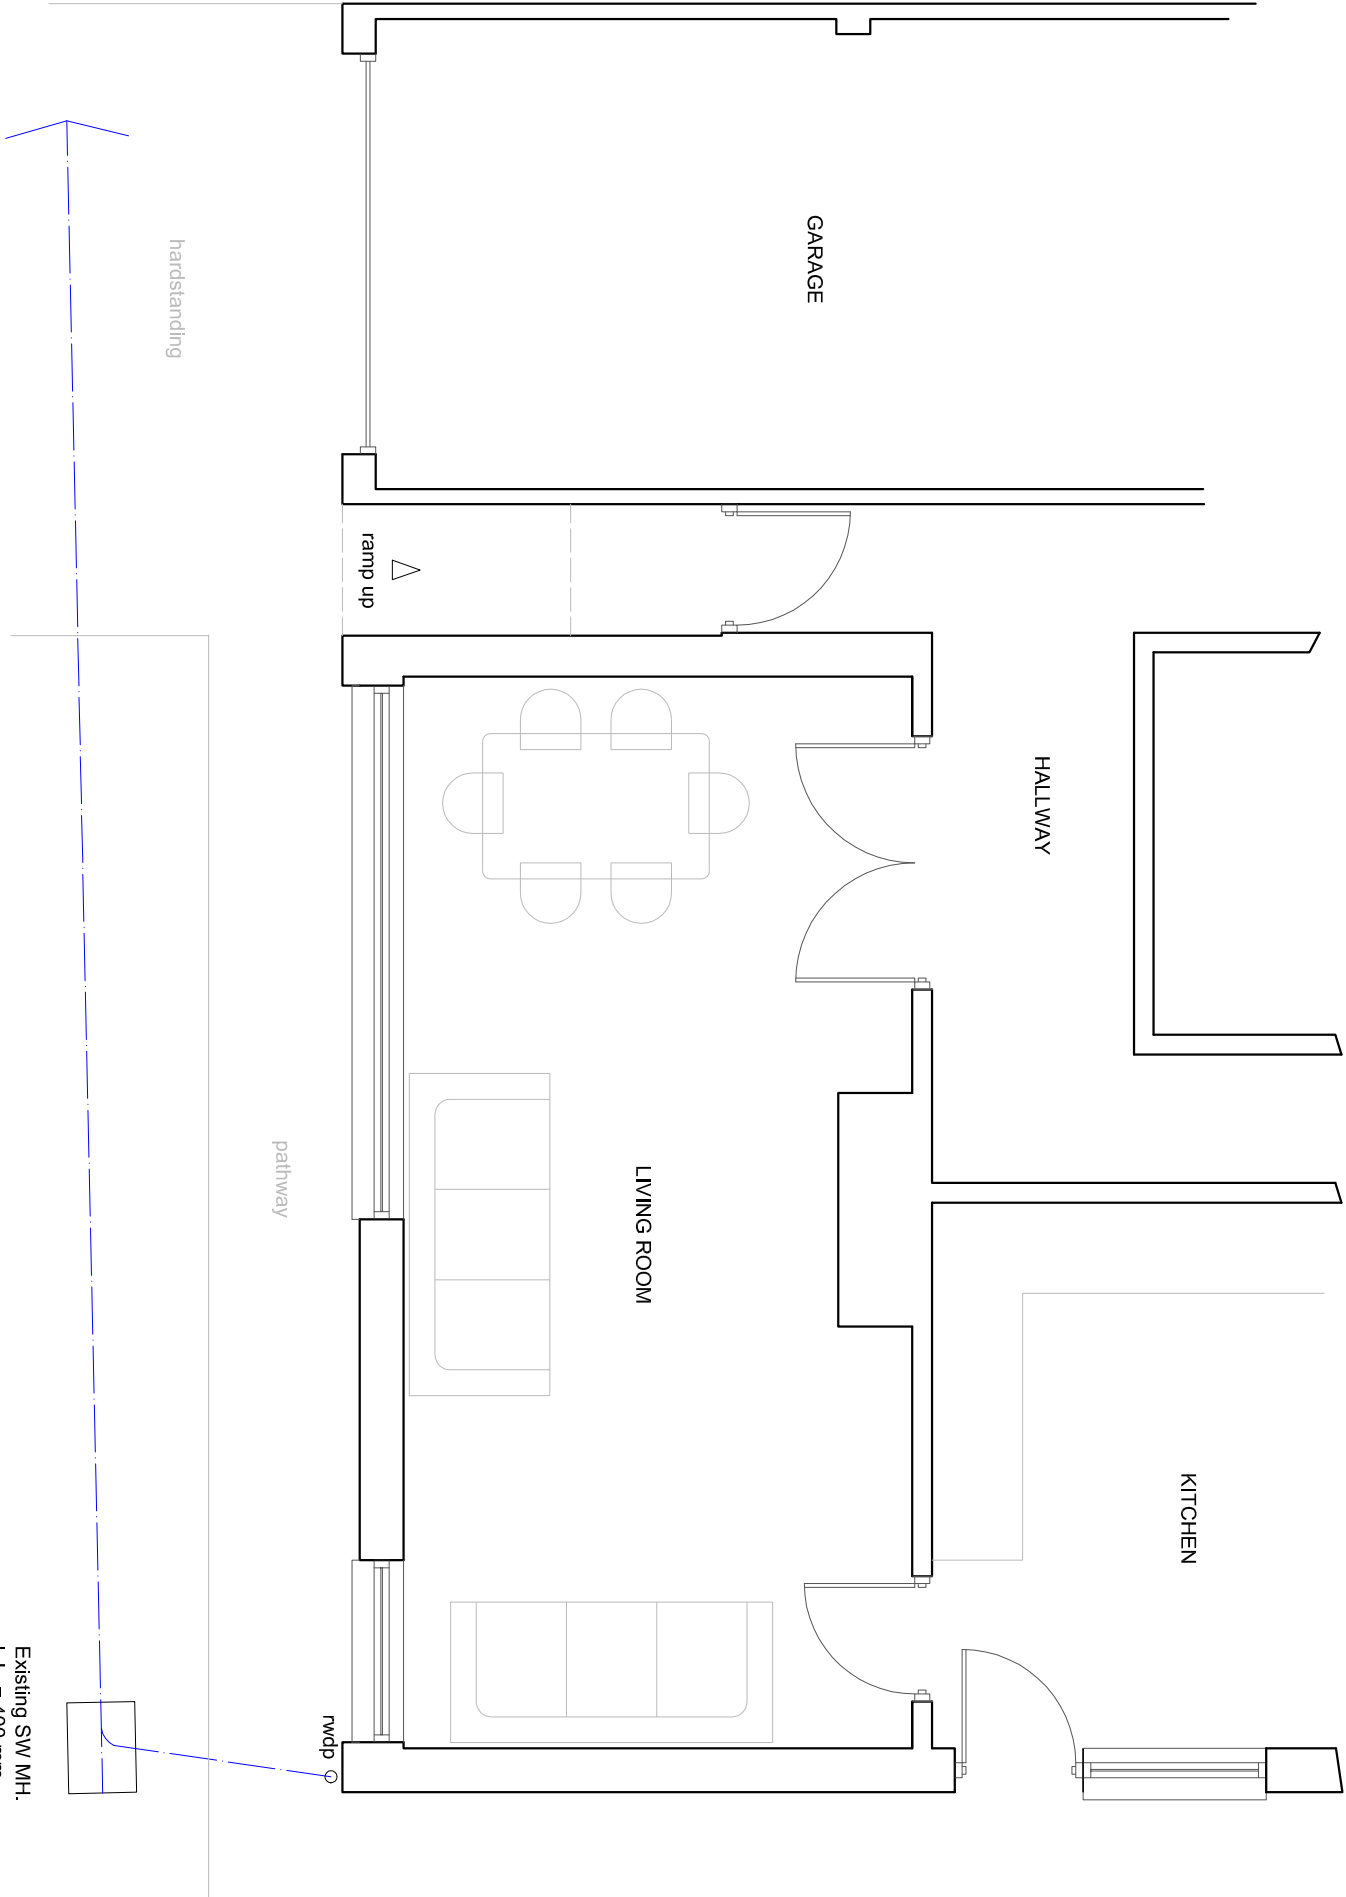

EXISTING GROUND FLOOR PLAN

 

Scale 1:50 on A3

SUSSEX BUILDING CONSULTANCY LIMITED	
14 CHURCHILL AVENUE, WEST MEADS, BOGNOR REGIS, WEST SUSSEX.	
SCALE - 1/50 REV - DATE - 28/07/2021	
 LABC partner	3 NORTHGOTE ROAD BOGNOR REGIS PO21 5LZ TEL/FAX - (01243) 861379