



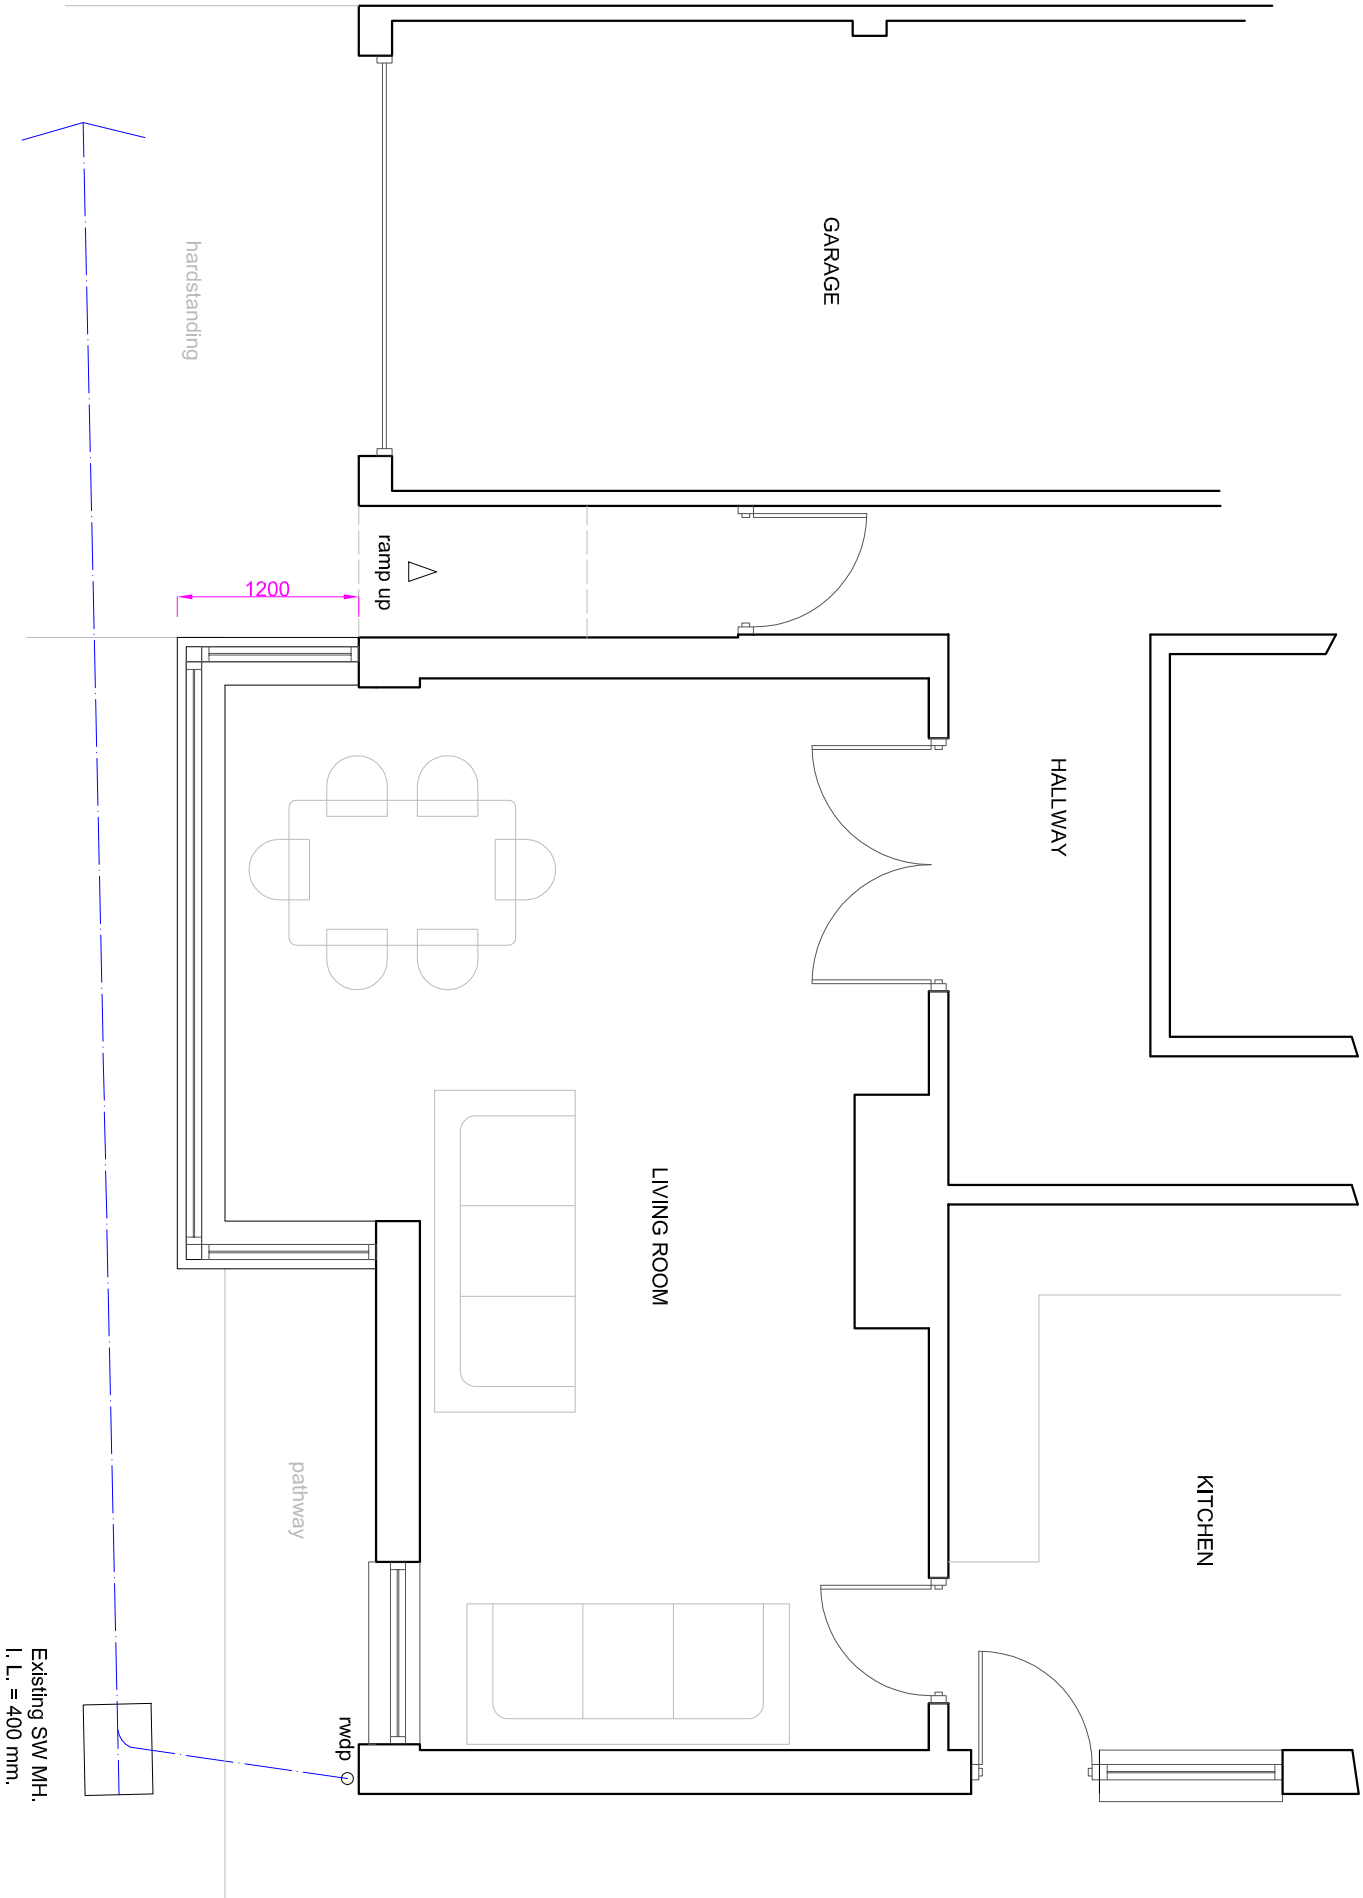

PROPOSED GROUND FLOOR PLAN

 

Scale 1:150 on A3

SUSSEX BUILDING CONSULTANCY LIMITED	
14 CHURCHILL AVENUE, WEST MEADS, BOGNOR REGIS, WEST SUSSEX.	
SCALE - 1/150 REV - DATE - 28/07/2021	
 partner LABC	3 NORTHGOTE ROAD BOGNOR REGIS PO21 5LZ TEL/FAX - (01243) 361379