


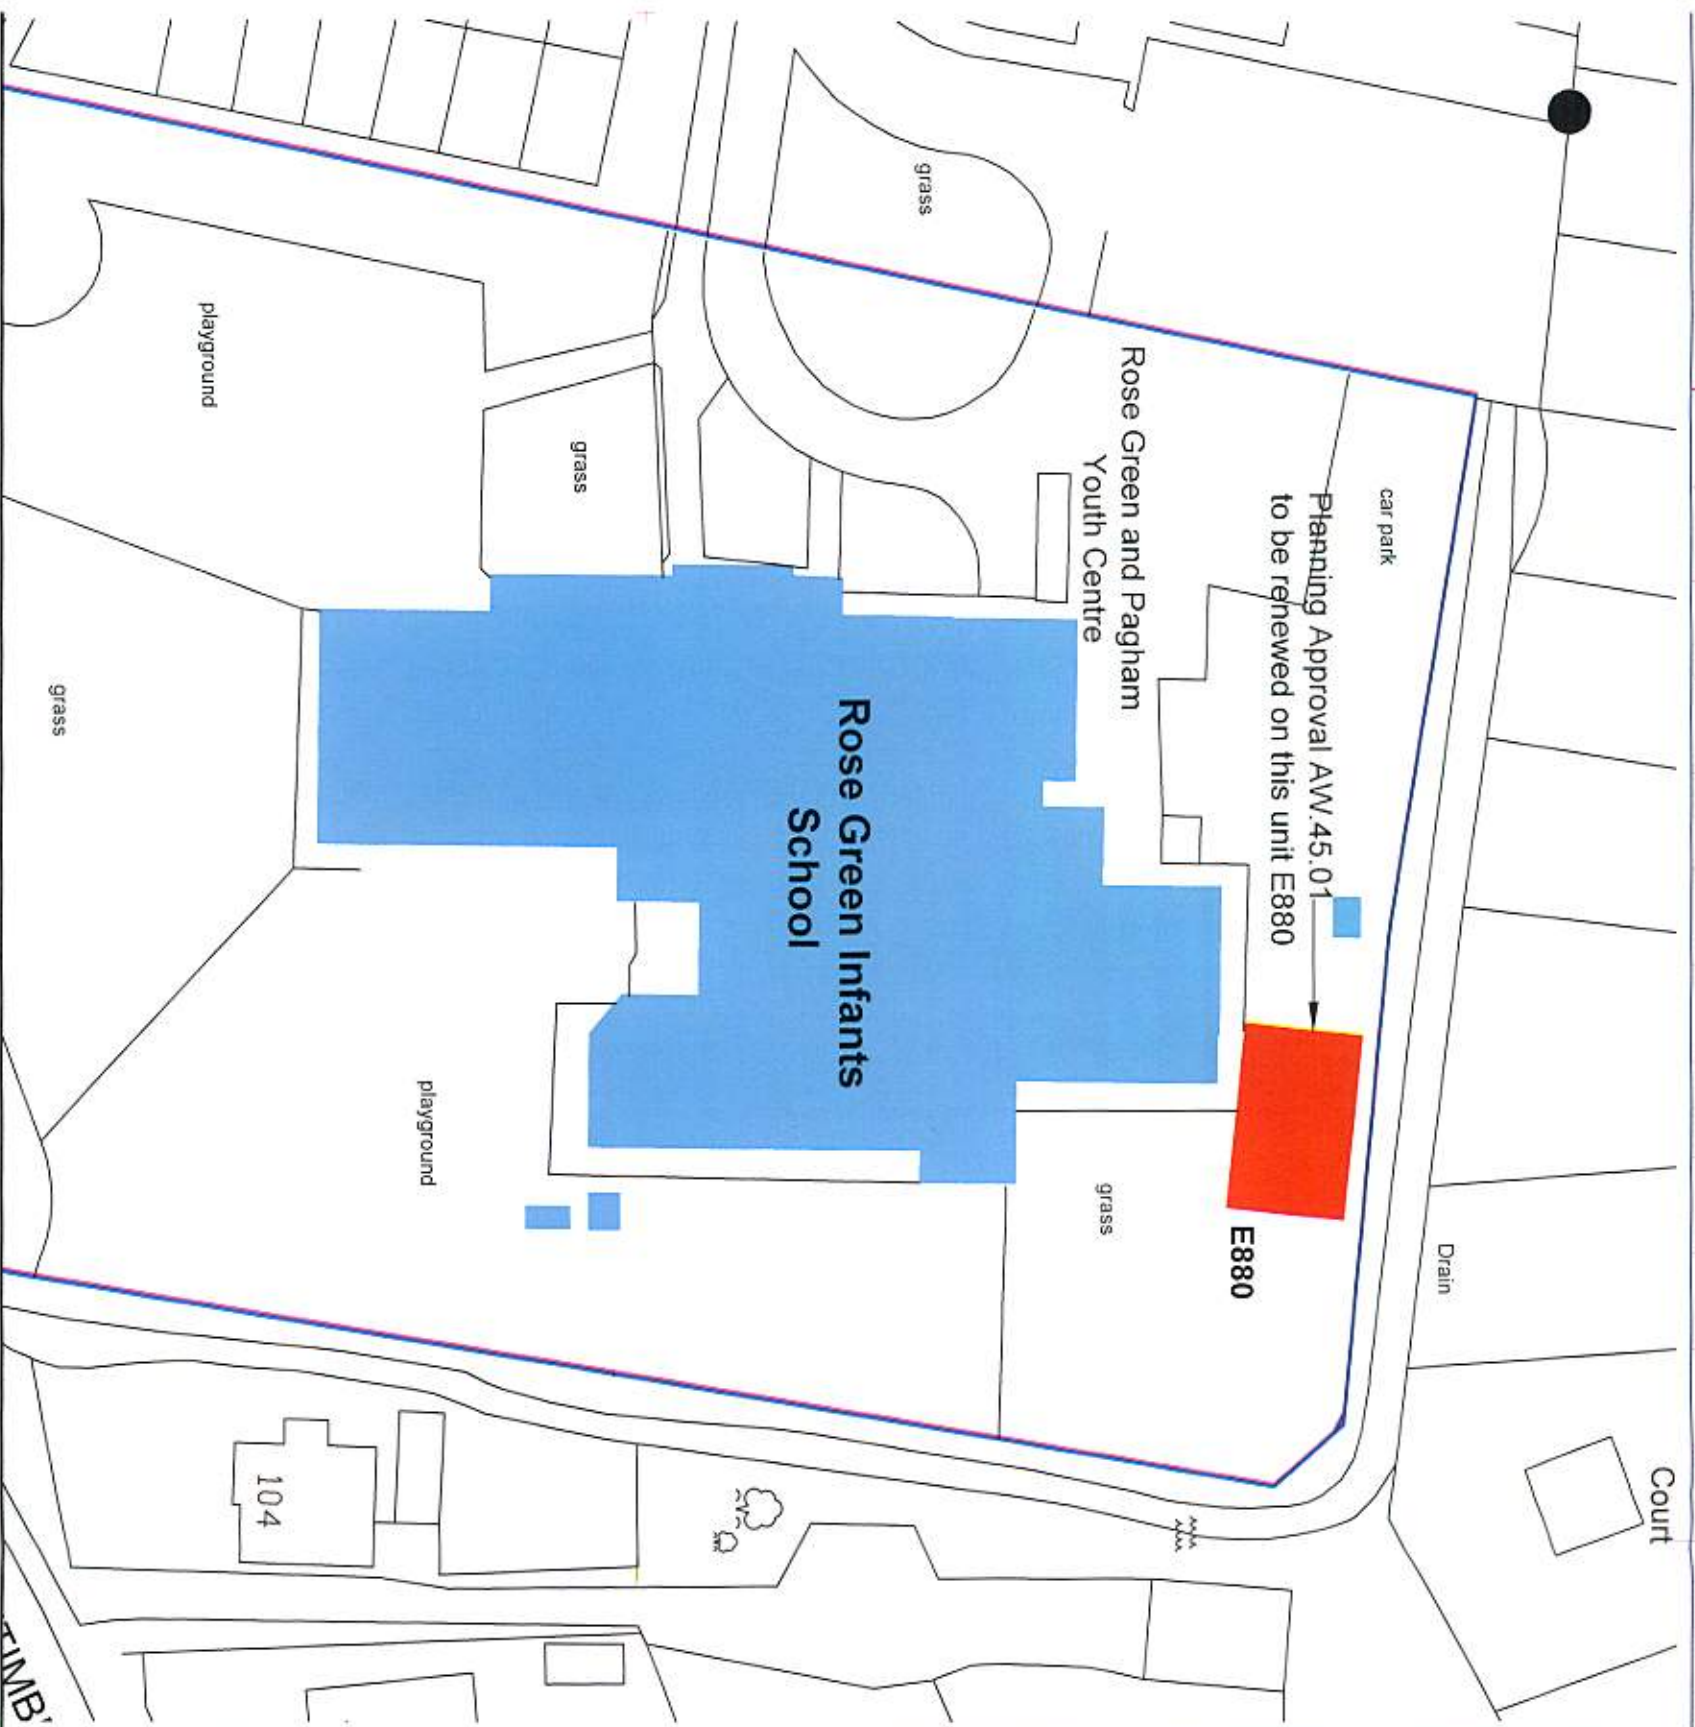

SITE PLAN
scale 1/500



LOCATION PLAN
scale 1/1250

This map is based upon or reproduced from Ordnance Survey material with the permission of Ordnance Survey on behalf of the Controller of Her Majesty's Stationery Office
© Crown copyright reserved. Unauthorised reproduction infringes Crown copyright and may lead to prosecution or civil proceedings. West Sussex County Council Licence
100018485 2003.



		Quick name 238	Property ref 238	DECS No.
west sussex county council		Breakdown R03/SP1 - 01	Date March 2013	Scale as shown @ A
Property Services, The Tannery Westgate, Chichester PO193JR Tel: 01243 752290		CD Ref R03/SP1 - 01	Sheet 	Scale as shown @ A
Rose Green Infant School Rose Green, Bognor Regis Planning Renewal for Temporary Classrooms				