


NOTES:

Dimensions to be checked on site before placing material orders or commencing work.  
Any discrepancies shall be reported immediately.

Do not scale from these drawings except for planning purposes.  
Use figured dimensions only.


Where applicable this drawing is to be read in conjunction with other consultants' drawings.

This drawing is the copyright of hda projects ltd.

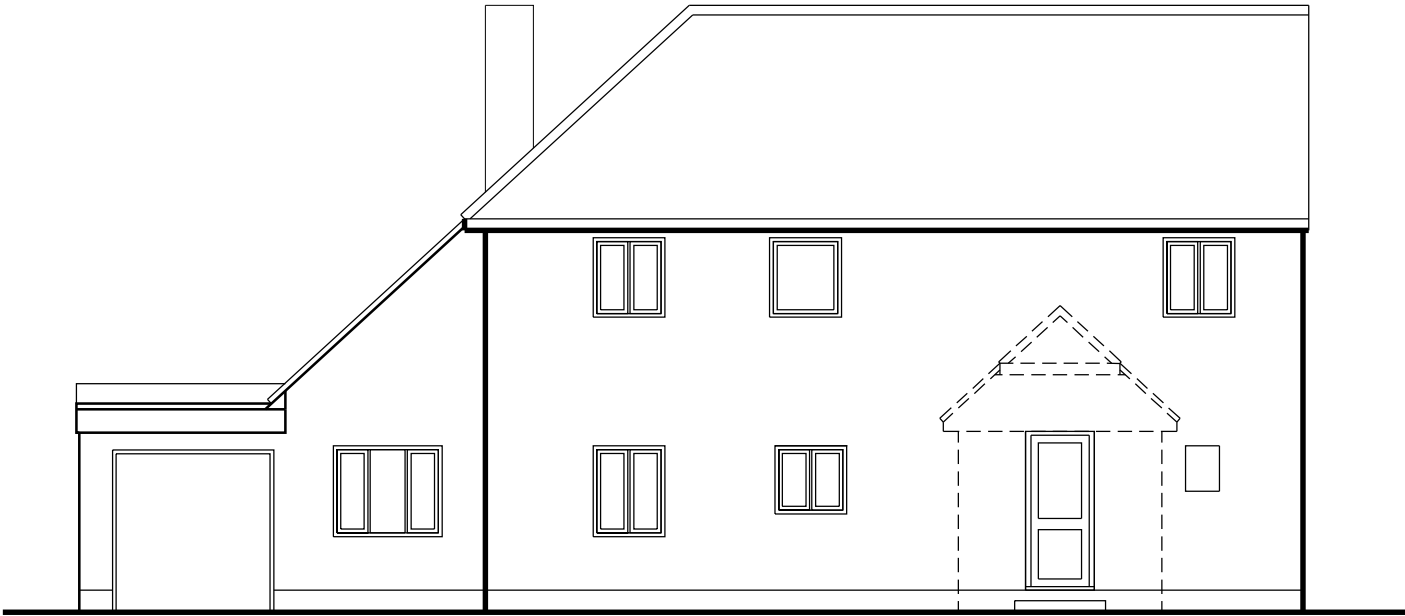


Extant Porch not constructed  
Approved AW 96 00 21 06 2000

North West Elevation

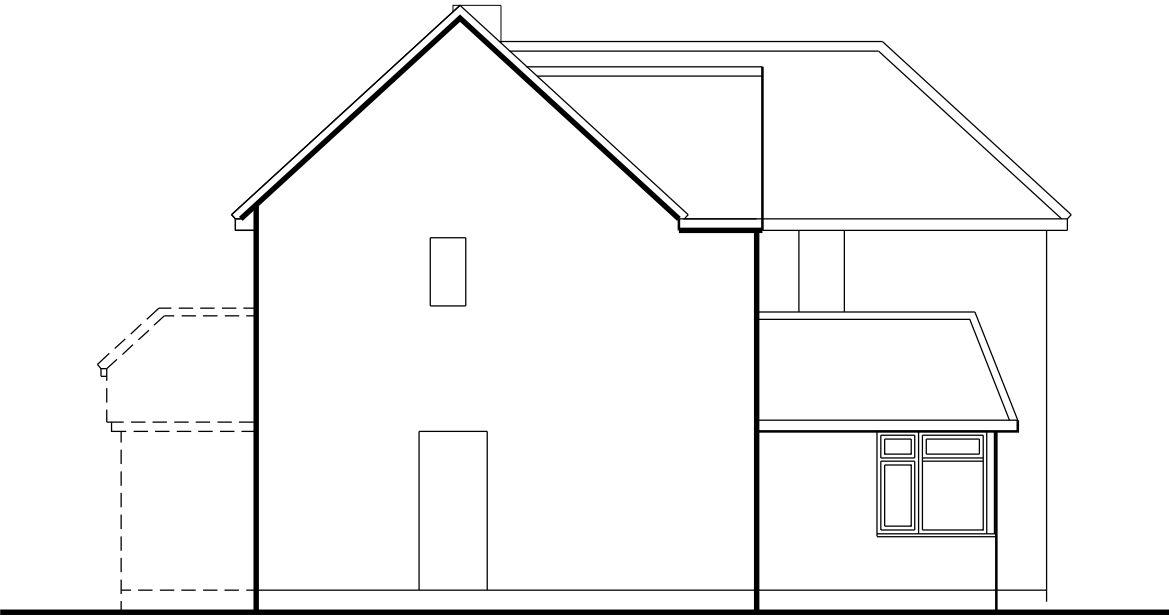

South West Elevation

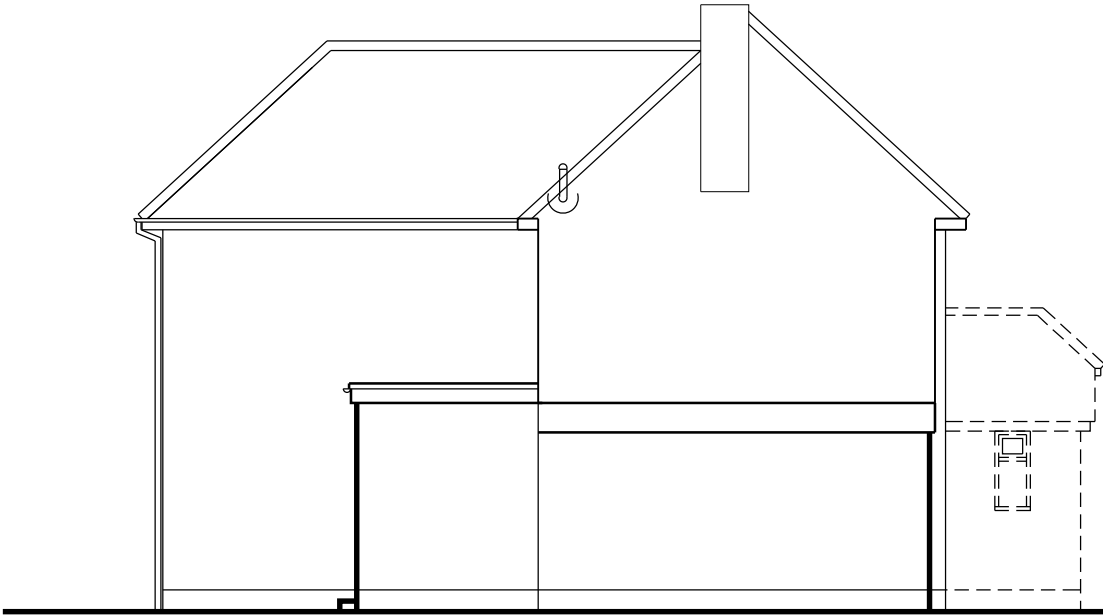

North East Elevation



South East Elevation

| Rev | Date | Amendment |
|-----|------|-----------|
|-----|------|-----------|

**hda projects**

St Johns House - St Johns Street  
Chichester - West Sussex - PO19 1UU

Tel: 07881287017  
e-mail: hdaprojects@talktalk.net

For  
Mr+Mrs A Archer

Project  
19 Wychwood Close  
Craigweil  
Bognor Regis  
PO21 4DW

Title  
Elevations as Existing

| Date       | Drawn  | Scale          | Checked  |
|------------|--------|----------------|----------|
| Oct 2020   | wm     | 1 : 100 @ A3   |          |
| Job Number | Prefix | Drawing Number | Revision |
| 2020 41 P  |        | 03             |          |