

NOTES:


Dimensions to be checked on site before placing material orders or commencing work.
Any discrepancies shall be reported immediately.

Do not scale from these drawings except for planning purposes.
Use figured dimensions only.

Where applicable this drawing is to be read in conjunction with other consultants' drawings.


This drawing is the copyright of hda projects ltd.

flat roof dormer
vertical plain tiles to match
white window obscure glazed
openable vent above 1.7m

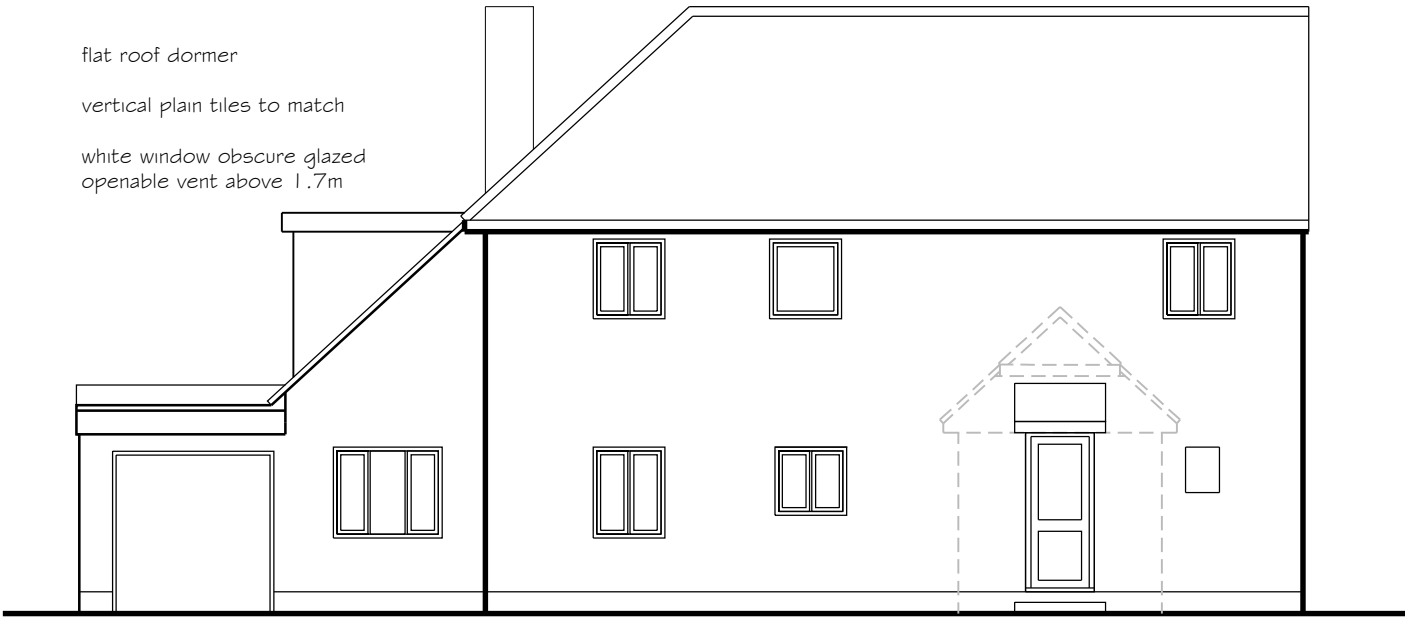


North West Elevation

Extant Porch not constructed
Approved AW 96 00 21 06 2000

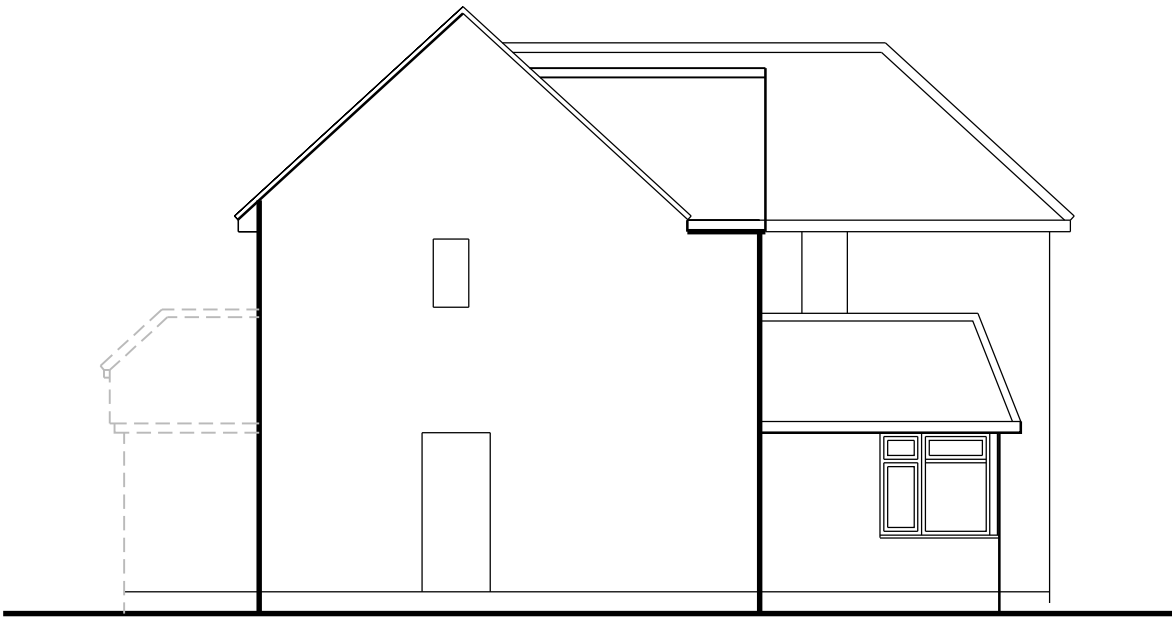

South West Elevation

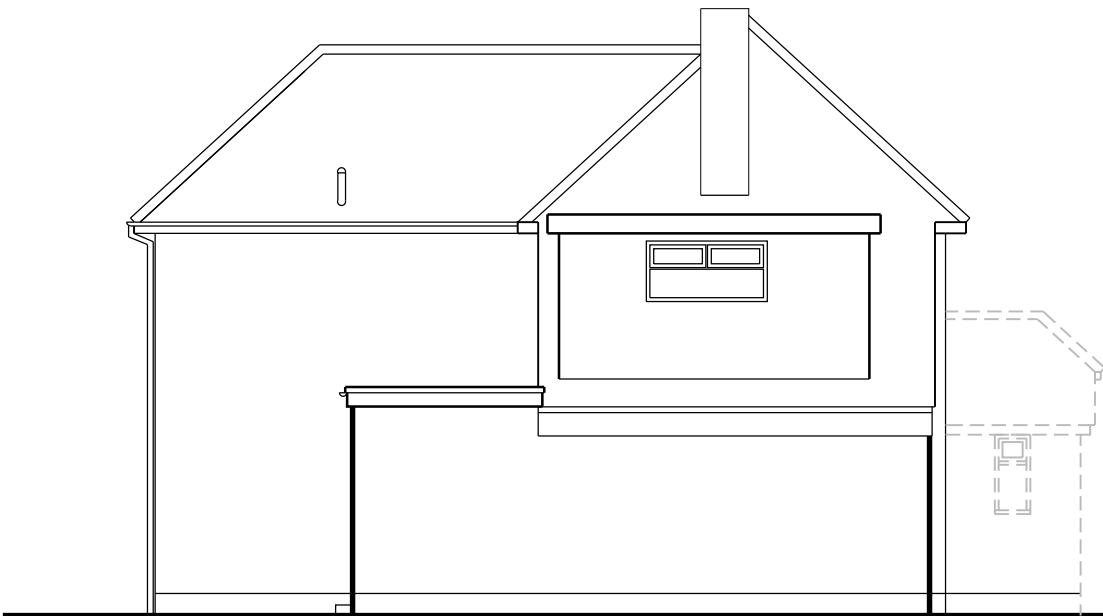

North East Elevation



South East Elevation

Rev	Date	Amendment
-----	------	-----------

hda projects

St Johns House - St Johns Street
Chichester - West Sussex - PO19 1UU
Tel: 07881287017
e-mail: hdaprojects@talktalk.net

For
Mr+Mrs A Archer

Project
19 Wychwood Close
Craigweil
Bognor Regis
PO21 4DW

Title
Elevations as Proposed

Date	Drawn	Scale	Checked
Oct 2020	wm	1 : 100 @ A3	
Job Number	Prefix	Drawing Number	Revision
2020 41 P		05	