



ARUN DISTRICT COUNCIL			
No.	AW	306	06
RECEIVED		12/1/07	

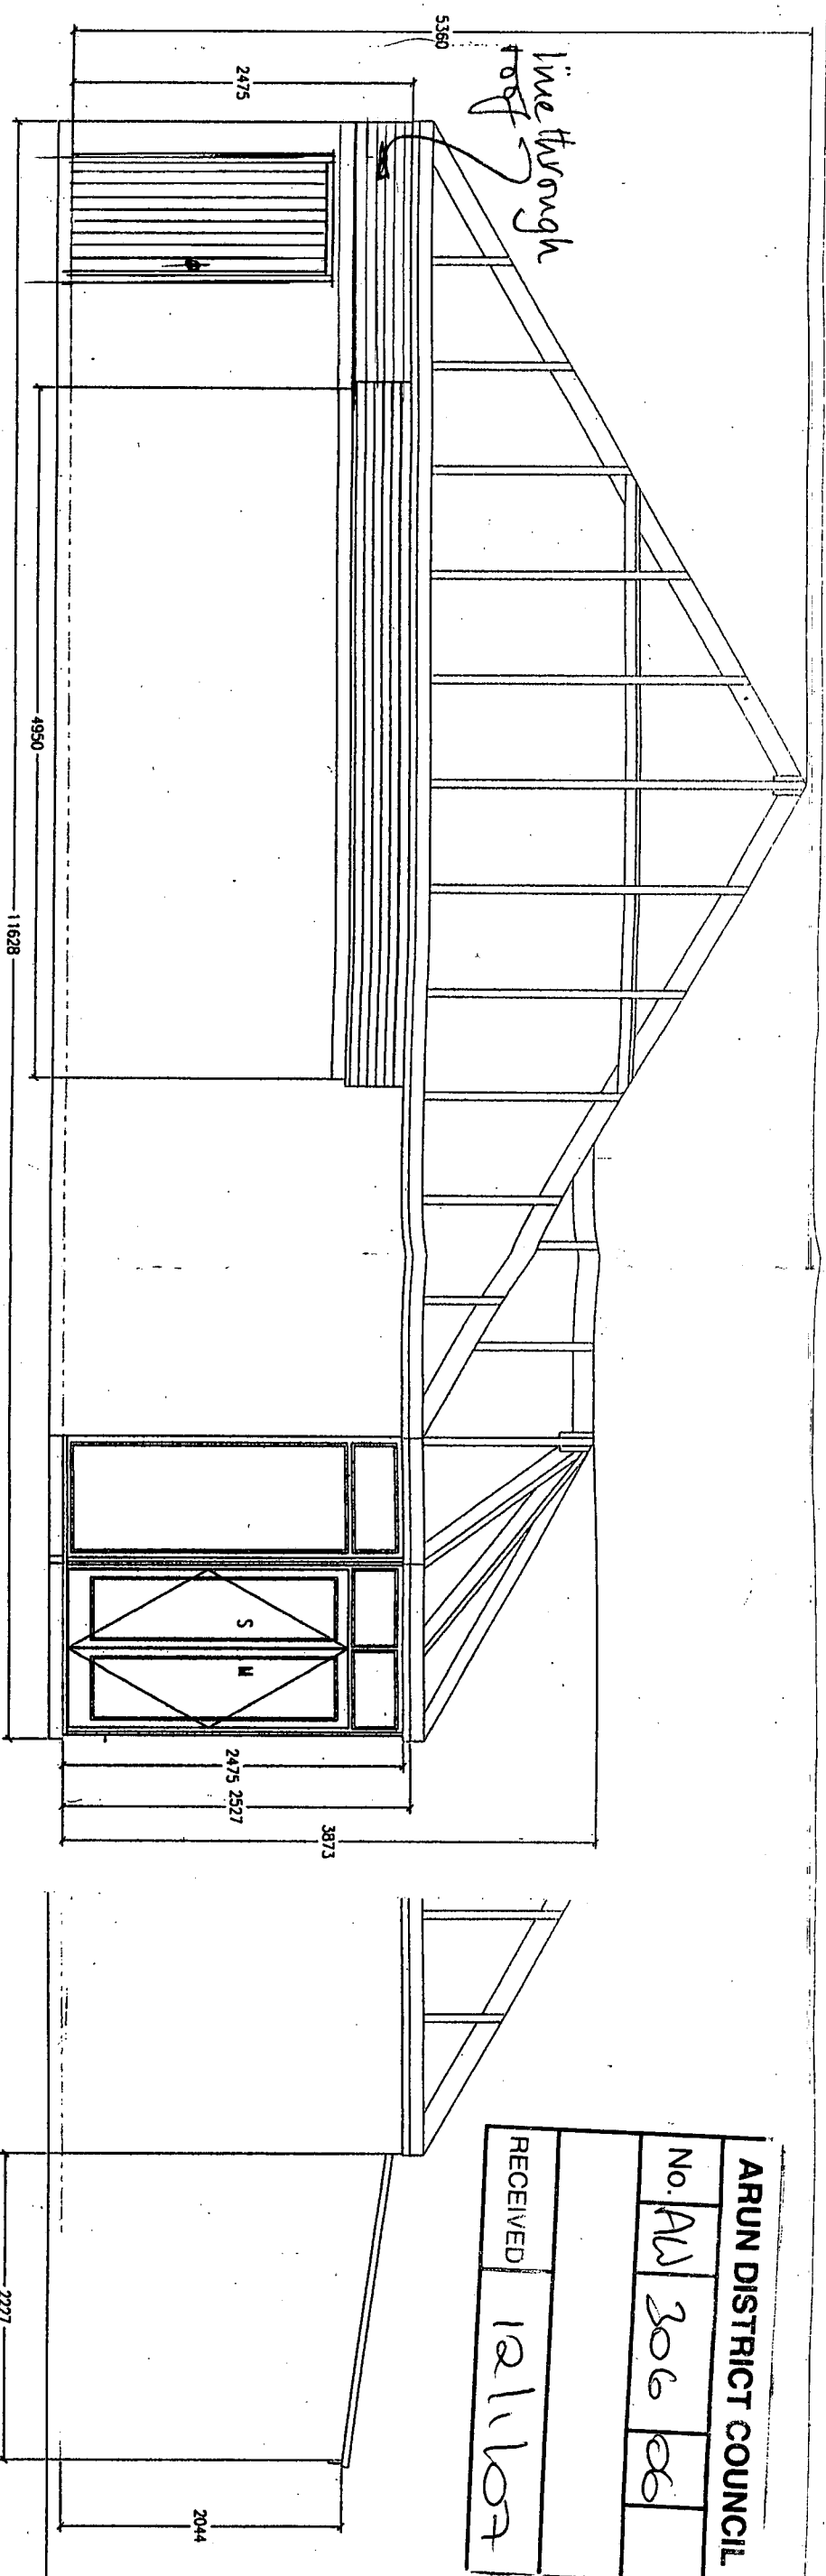

North Elevation
~~Extend plant room~~

East Elevation (pump room)

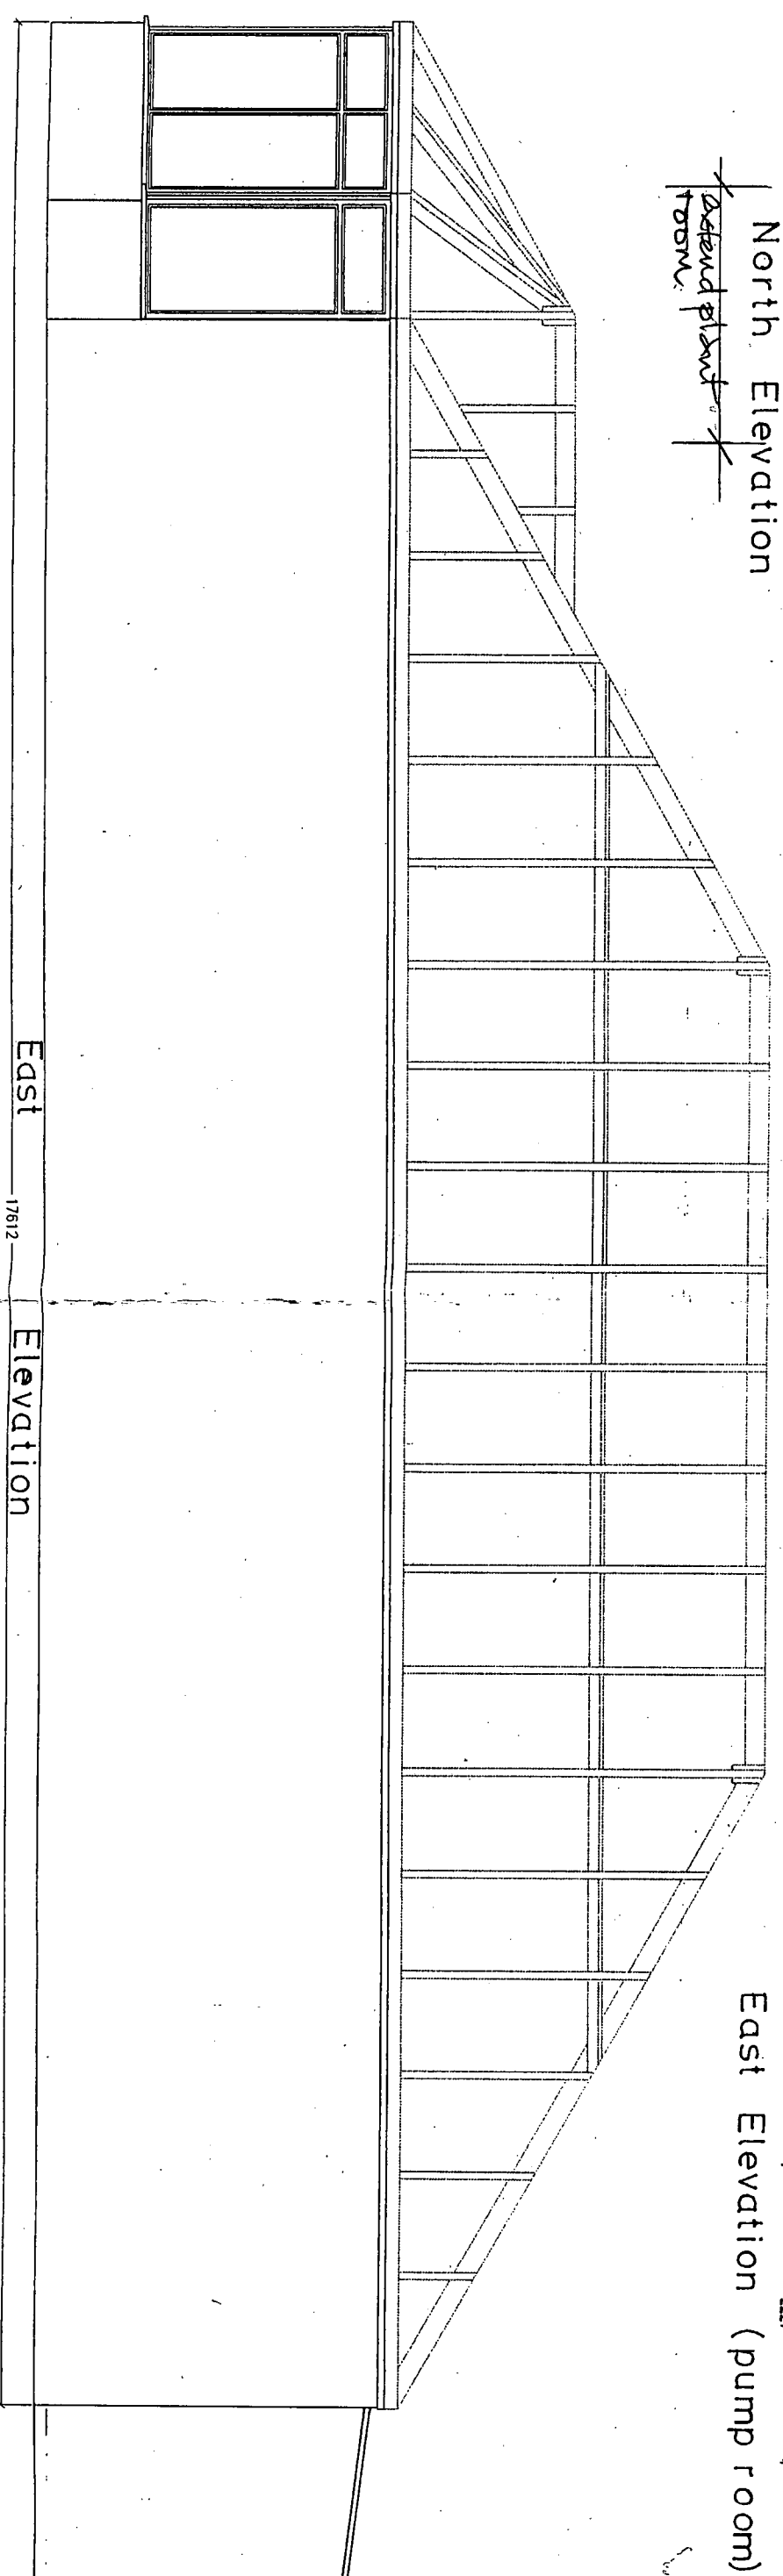

East Elevation

 David Salisbury Isleport Business Park, Highbridge, Somerset, TA9 4PW Tel: 01278-764400 Fax: 01278-764422		Client: Mr G Simpson <i>per A: extend plant room (see plan & elev case 106)</i>	
Drawn N. Puddy	Date 02-02-05	Approved by Surveyor	Date 25/2/05
Scale 1 : 50	Client		
Title Conservatory Layout		Revision ★	Date 5th 2007
Notes: Excludes Guttering, Fascias, Crest and Finials for clarity (if included in contract). Doors open outwards unless otherwise stated		Drawing Number : 3731/6	