



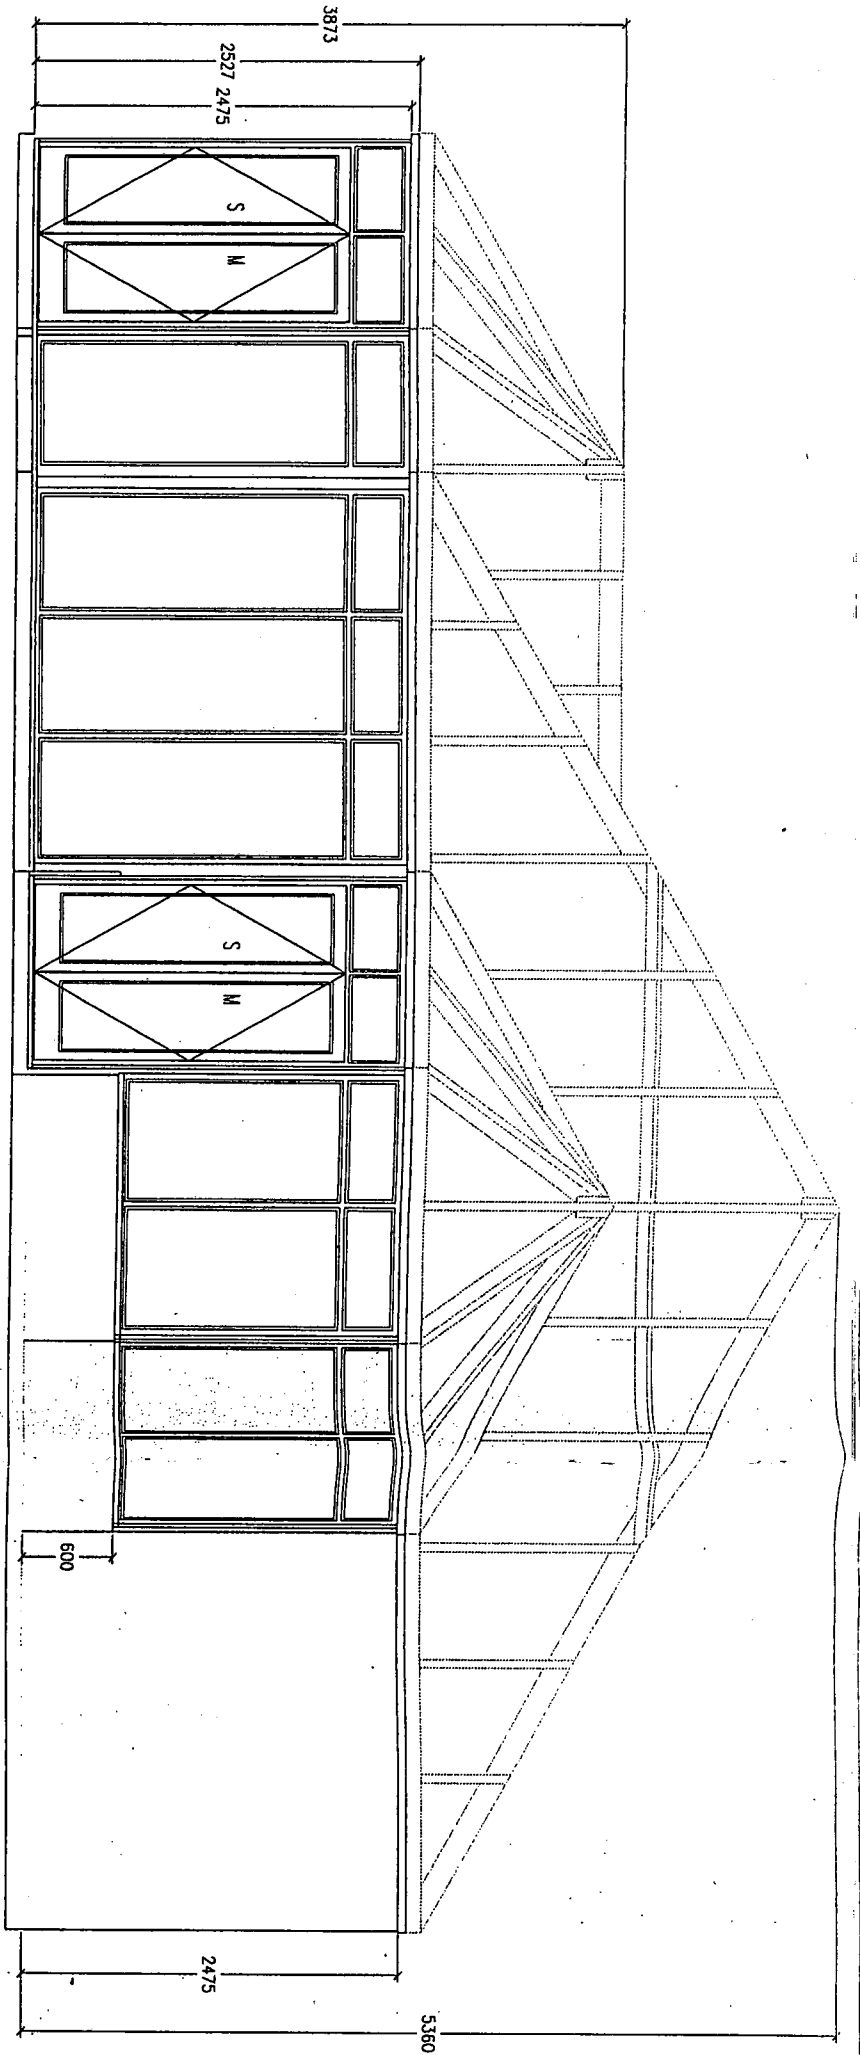


South Elevation

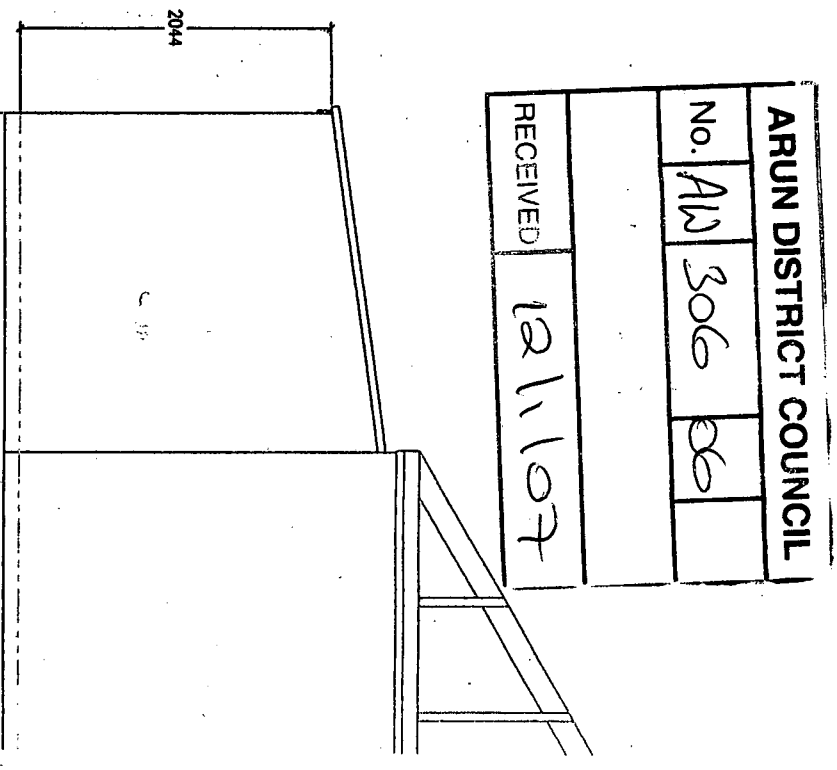

West Elevation (pump room)

Please note:
There are no Opening Casements

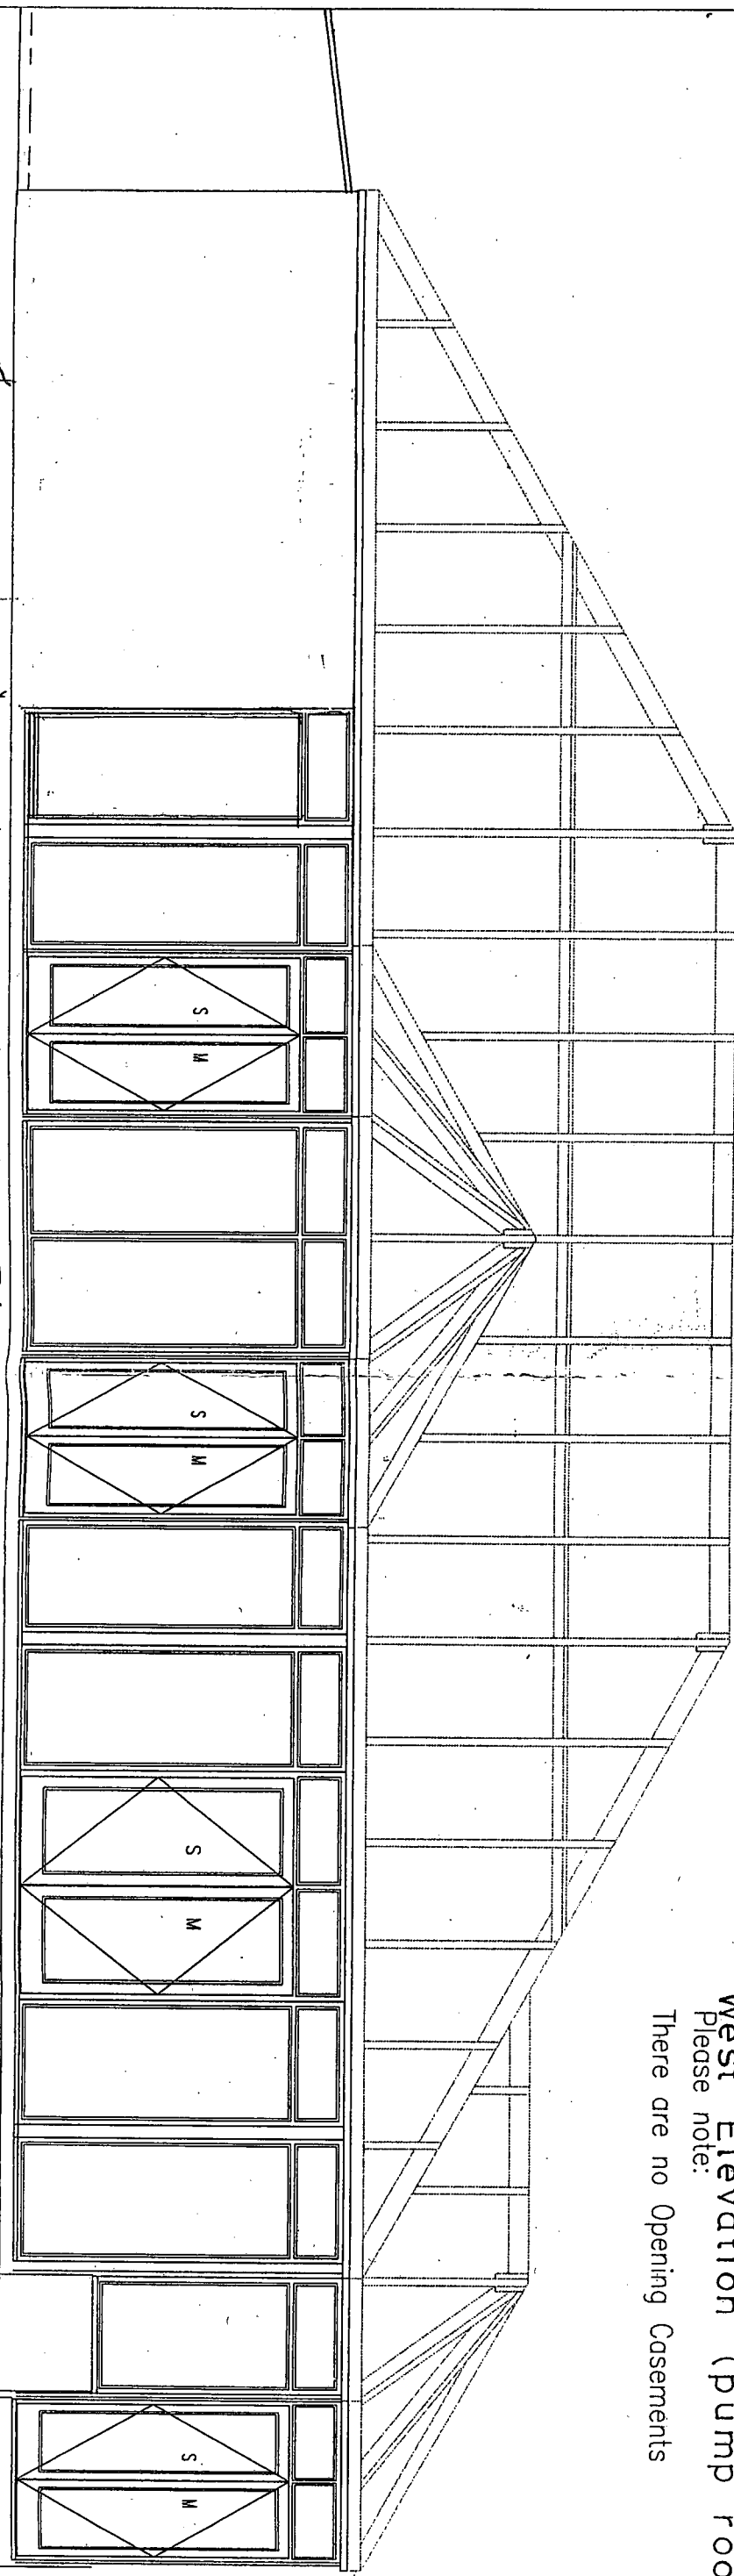

West Elevation



David Salisbury

Isleport Business Park,
Barnett Road,
Highbridge, Somerset, TA9 4PW
Tel: 01278-764400 Fax: 01278-764422

Client: Mr G Simpson		Date 02-02-05		Approved by Surveyor		Date	
REV A: REMOVE GLASS PANELS TO WEST ELEVATION TO INCREASE PRIVACY TO SPA AREA		Scale 1 : 50		Client			
Title Conservatory Layout		Revision A		Date JAN 2007		Drawing Number 3731/3	
Notes: Excludes Guttering, Fascias, Crest and Finials for clarity (if included in contract). Doors open outwards unless otherwise stated							