


NOTES:

Dimensions to be checked on site before placing material orders or commencing work.
Any discrepancies shall be reported immediately.


Do not scale from these drawings except for planning purposes.
Use figured dimensions only.

Where applicable this drawing is to be read in conjunction with other consultants' drawings.


This drawing is the copyright of hda projects ltd.

 

- Materials
- Roof Slate roof to replace existing
 - Self coloured fibre cement wall cladding
 - Doors and windows white finish
 - Acrylic render all ground floor walls
 - 1.8m obscure glazed balcony side screen

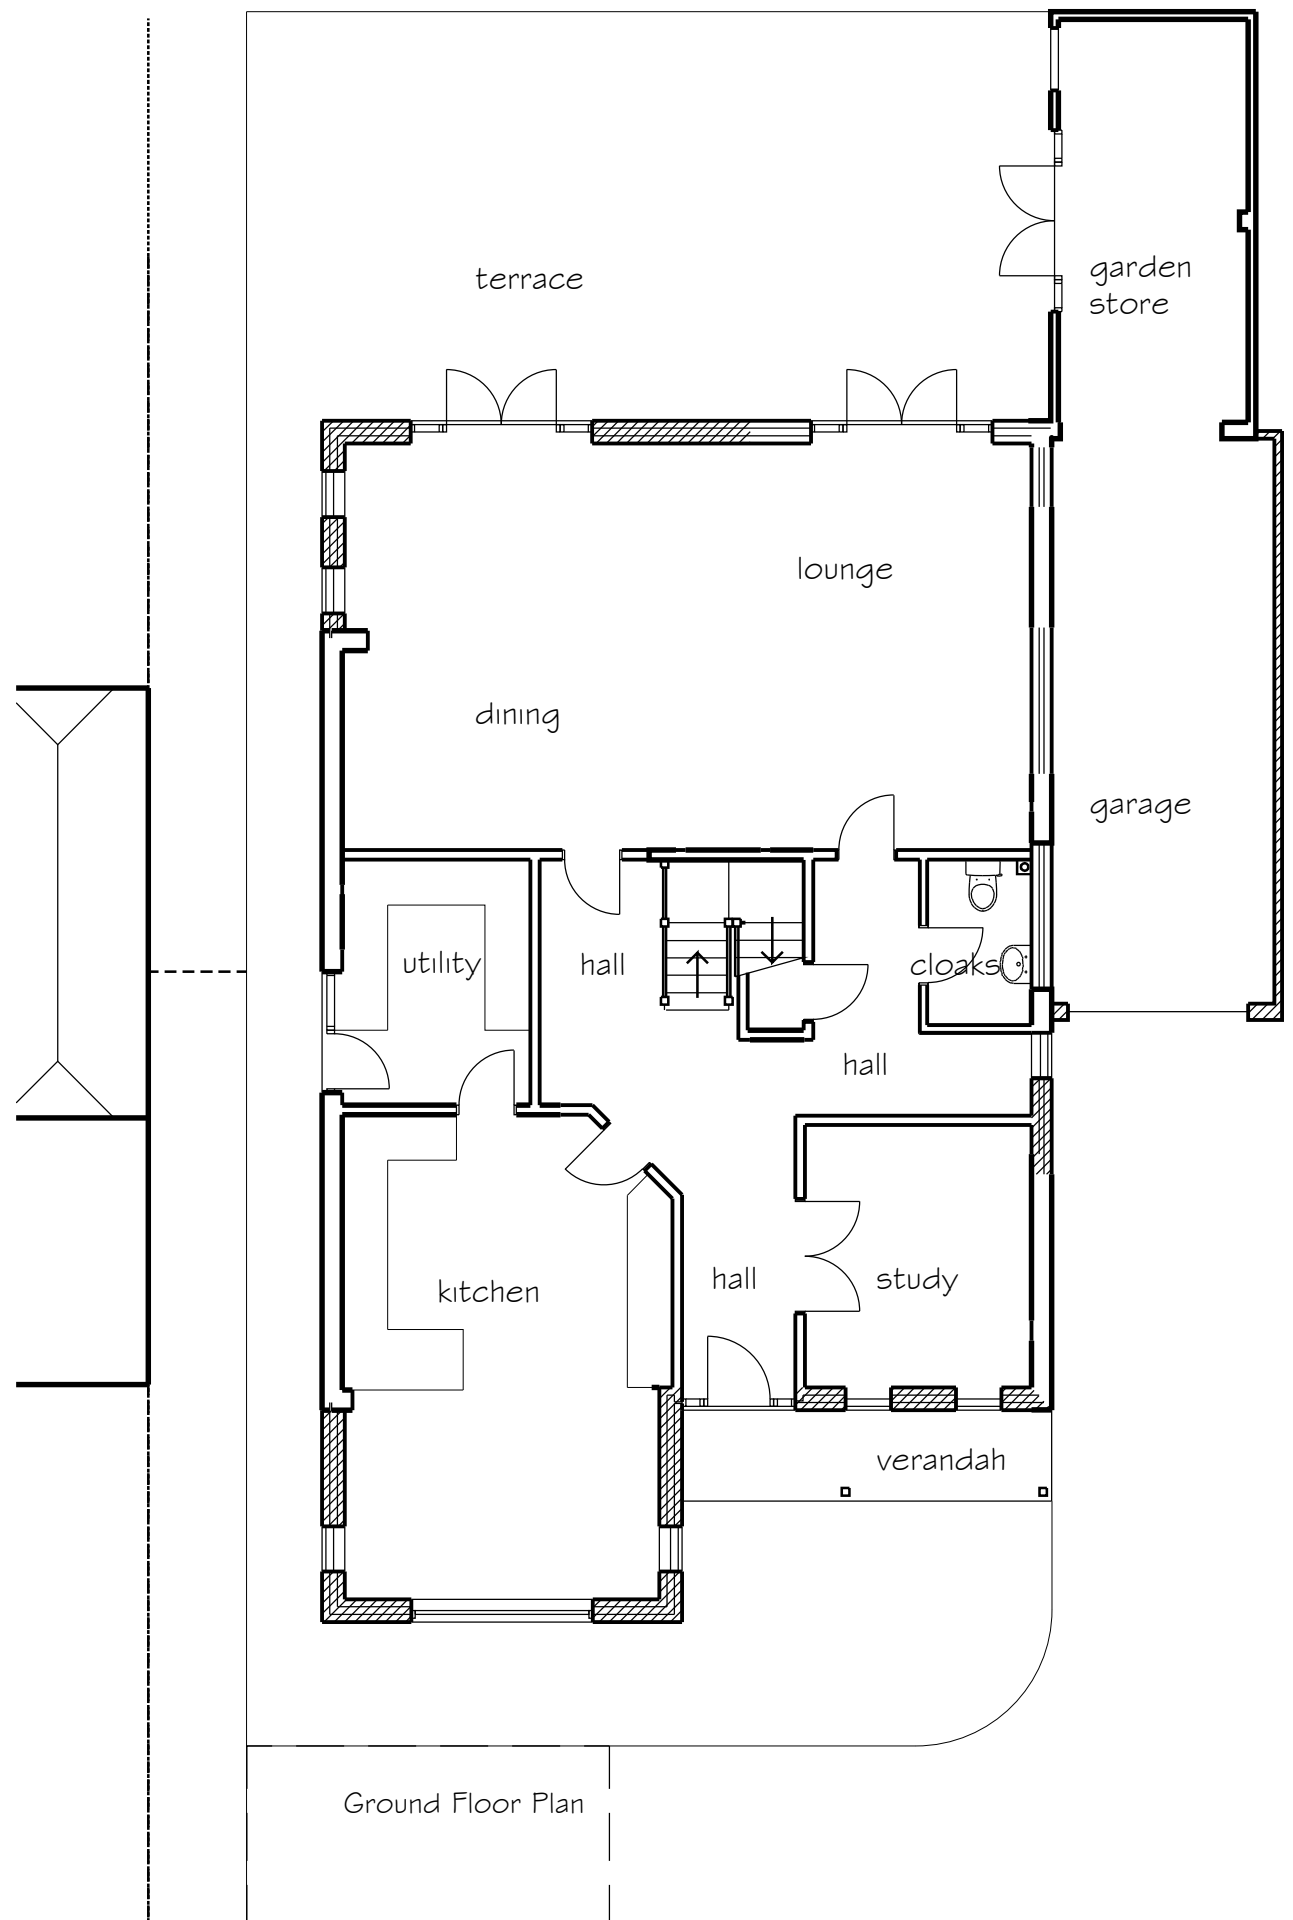

Ground Floor Plan

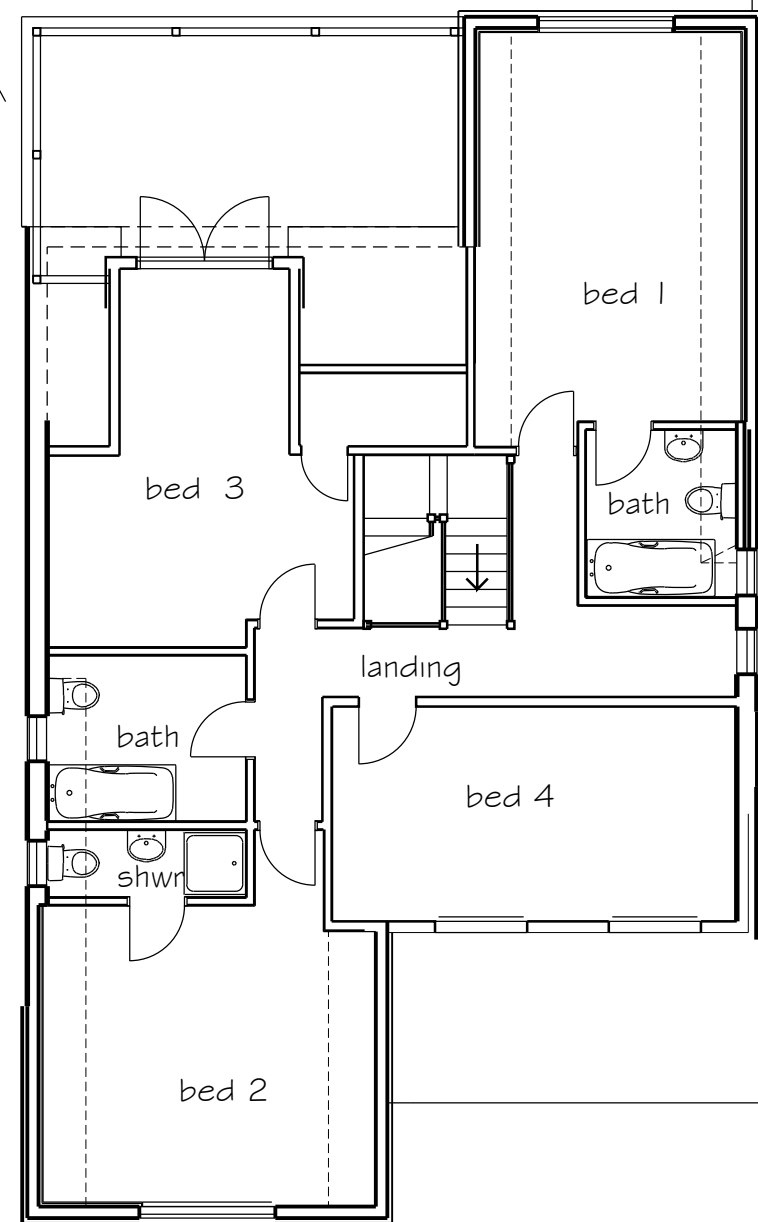

First Floor Plan

- B Dec 17 1.8m high obscure glazed balcony side screen
- A Oct 17 Additional Information

Rev	Date	Amendment
-----	------	-----------

hda projects

St Johns House - St Johns Street
Chichester - West Sussex - PO19 1UU
Tel: 07881287017
e-mail: hdaprojects@talktalk.net

For
Mr+Mrs J Harding

Project
4 Apple Grove
Aldwick Bay
Bognor Regis
PO21 4NB

Title
Plans as Proposed

Date	Drawn	Scale	Checked
July 2017	wm	1 : 100 @ A3	
Job Number	Prefix	Drawing Number	Revision
1736		05	B