


EXISTING
FRONT ELEVATION



EXISTING
REAR ELEVATION

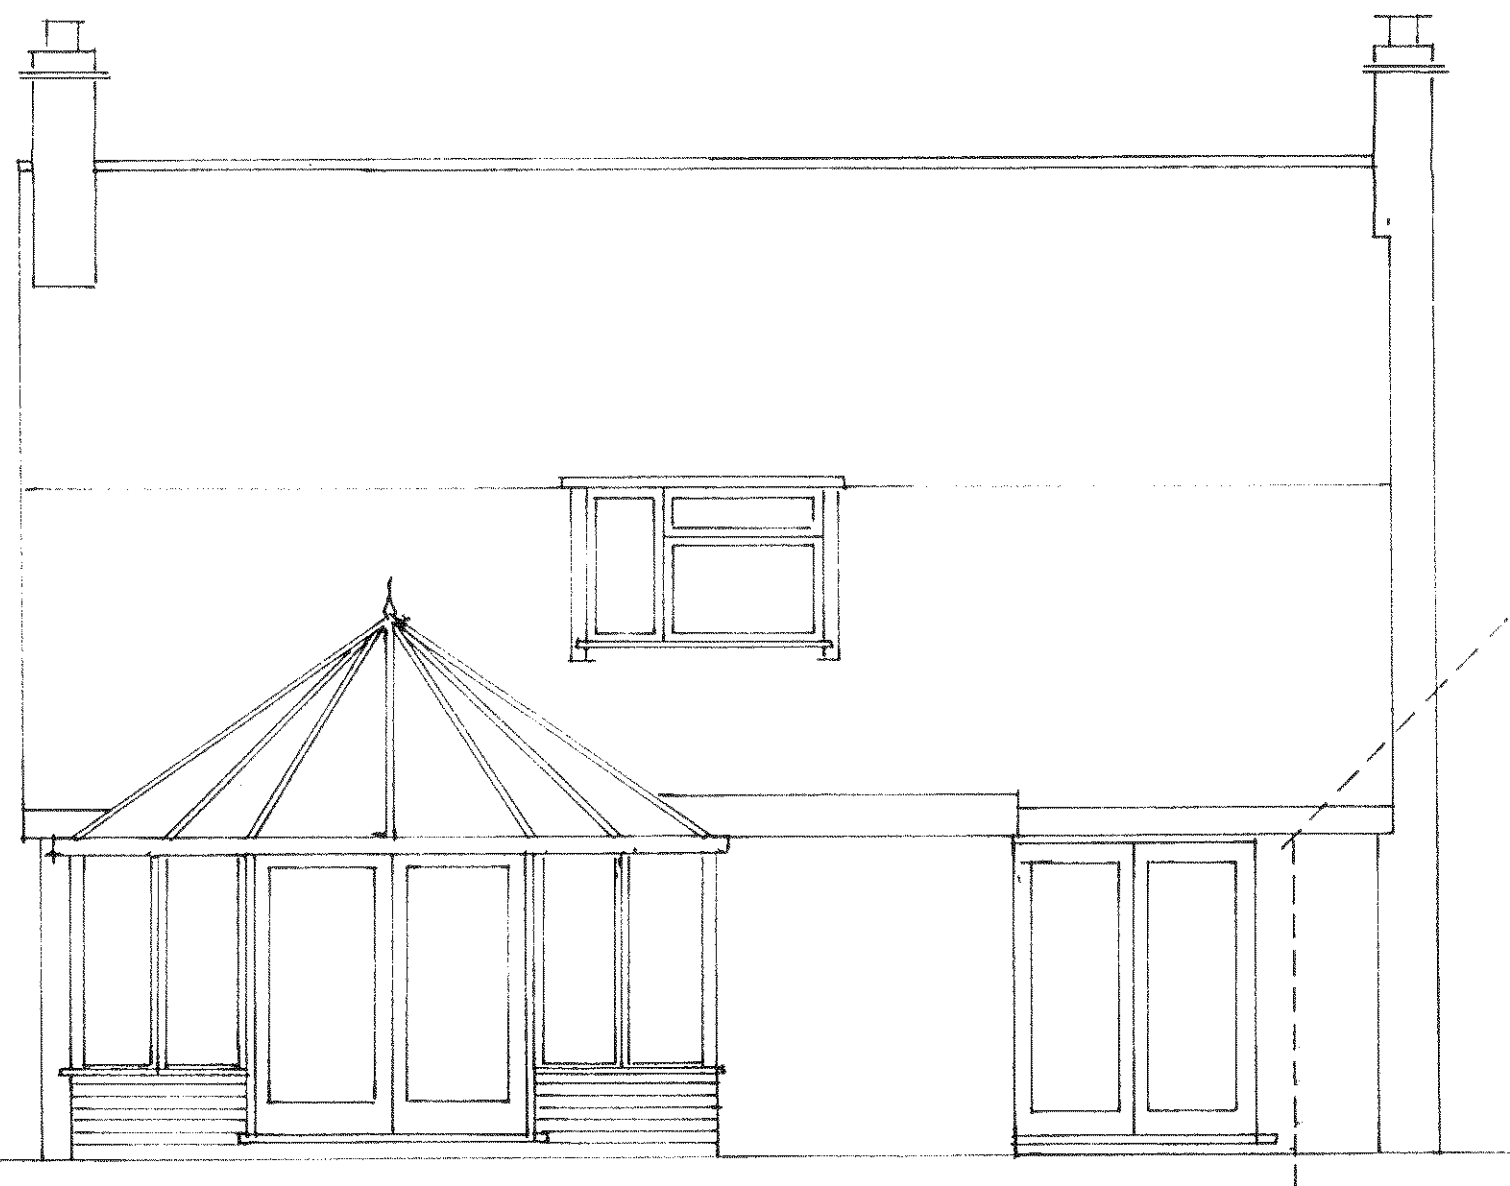

SCALE 1:50