



- NOTES:
1. Do not scale this drawing. Use figured dimensions only, except for Planning purposes.
 2. All dimensions must be checked on site by the contractor prior to commencement of work.
 3. All construction details are indicative and are to be checked and confirmed on site and any divergences are to be agreed with the Contract Administrator.

THIS DRAWING TO BE READ IN-CONJUNCTION WITH THE BUILDING CONTROL AND CONSTRUCTION NOTES

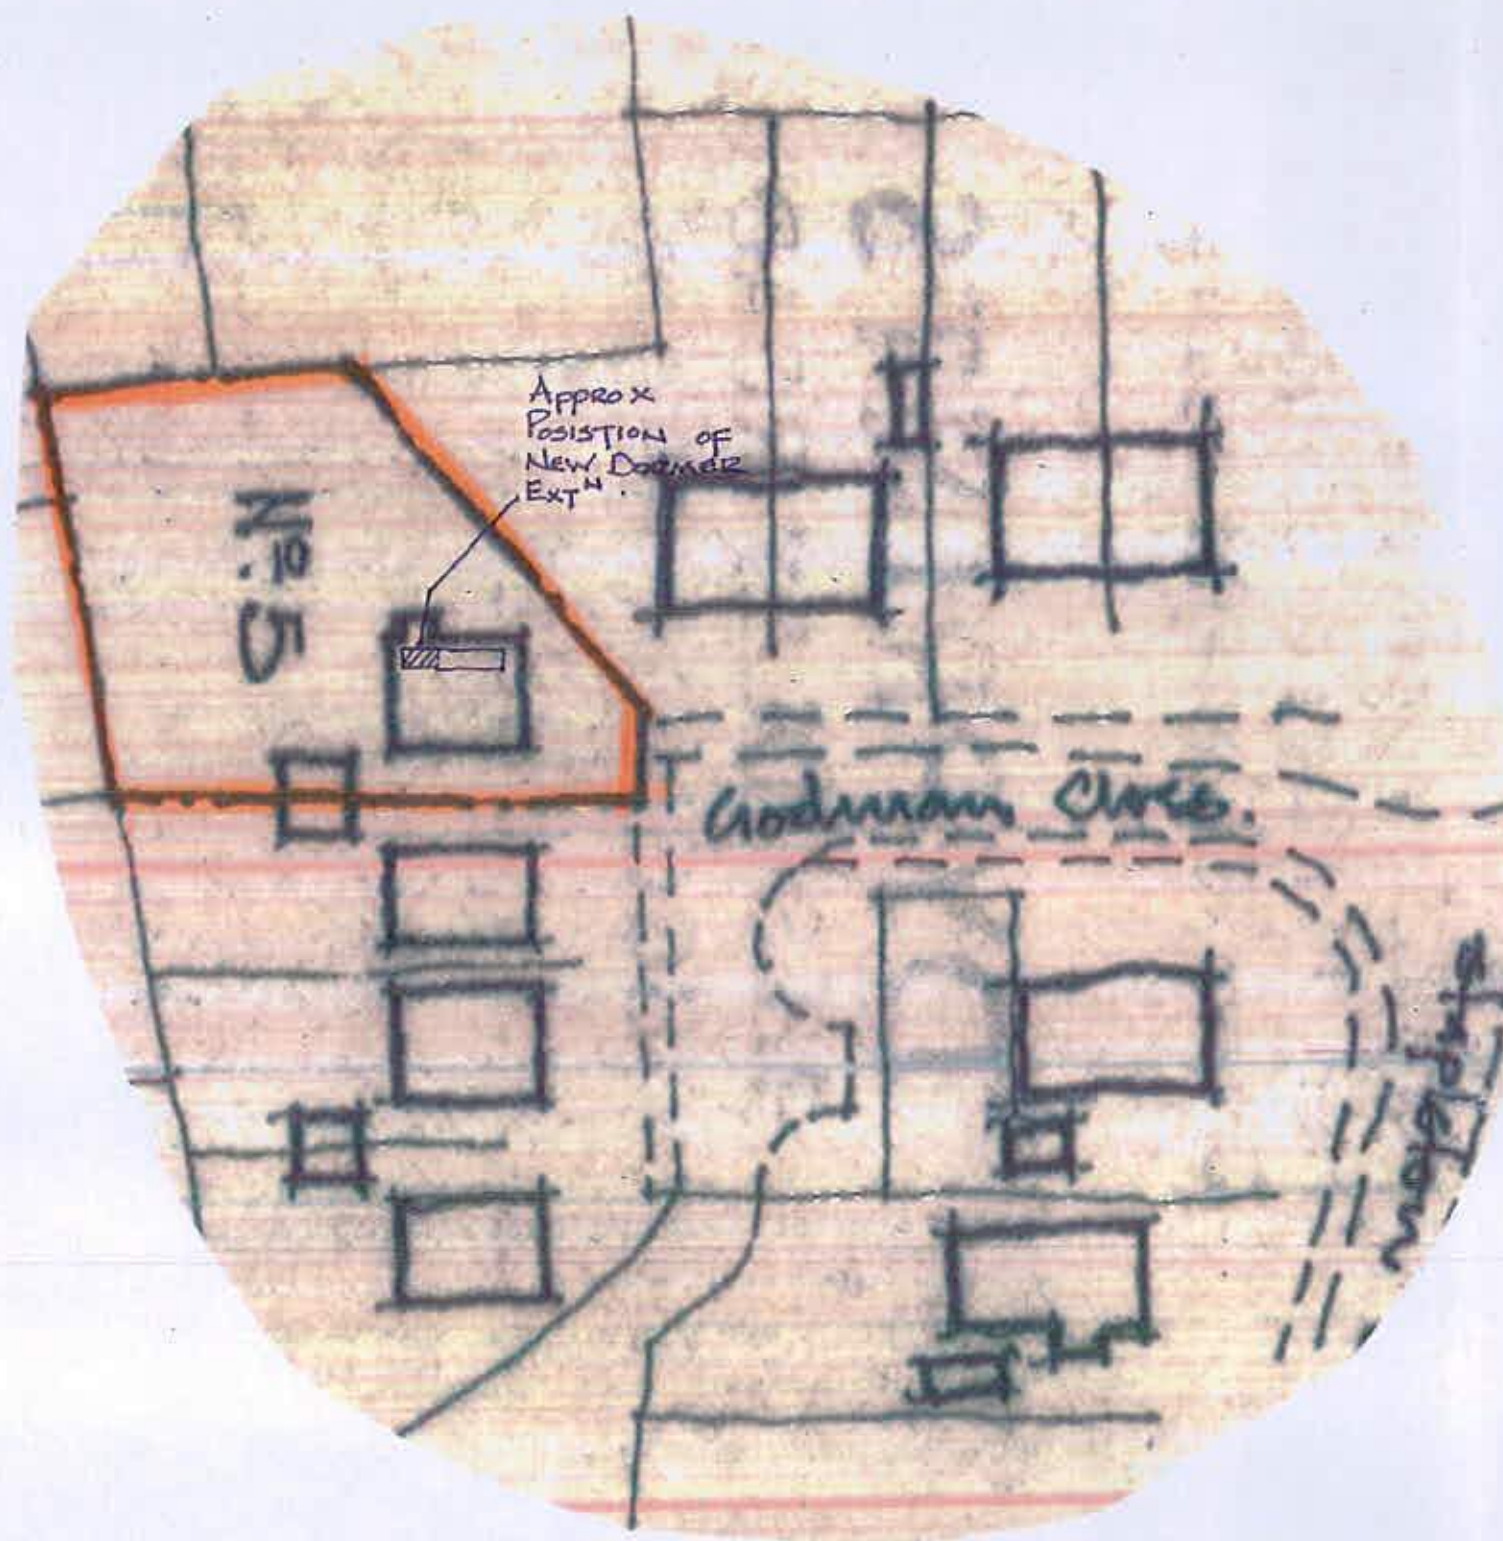

BLOCK PLAN 1:500

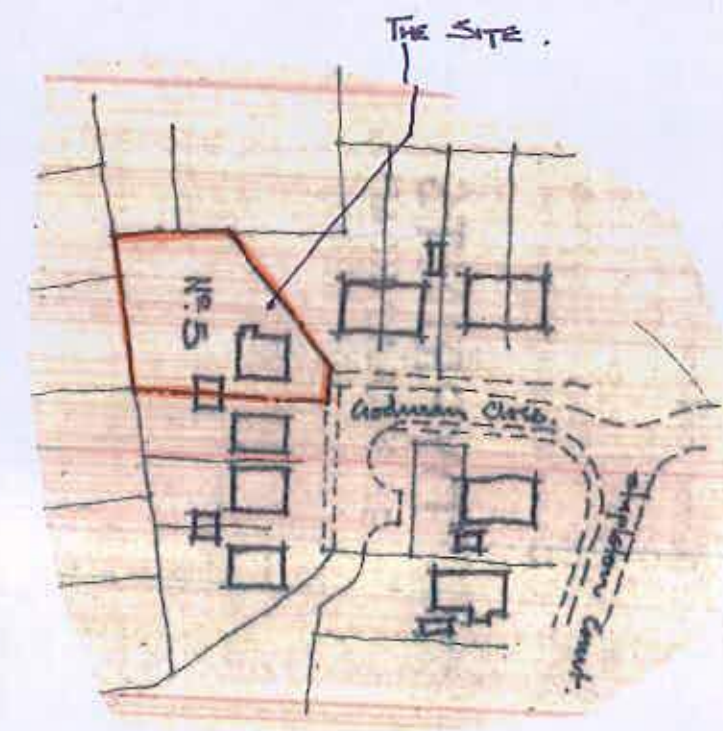

SITE PLAN 1:1250

K.E. HILTON AND ASSOCIATES			
Chartered Structural Engineers			
2 ALBERT CHAMBERS		Tel:	01243 866500
SUDLEY ROAD		Fax:	01243 860489
BOGNOR REGIS		Mobile:	07968 333140
WEST SUSSEX			
PO21 1EQ		E-Mail:	k_e_hilton@yahoo.co.uk

PLANS			
Scale	AS NOTED @ A3	Drawn By	C.R.B.
Date	Nov. 13	Checked	K.F.H.
Drawing Number	5022 - 1		

Dormer Extension - 5 Godman Close, Rose Green, Bognor Regis, West Sussex. PO21 4BJ.