


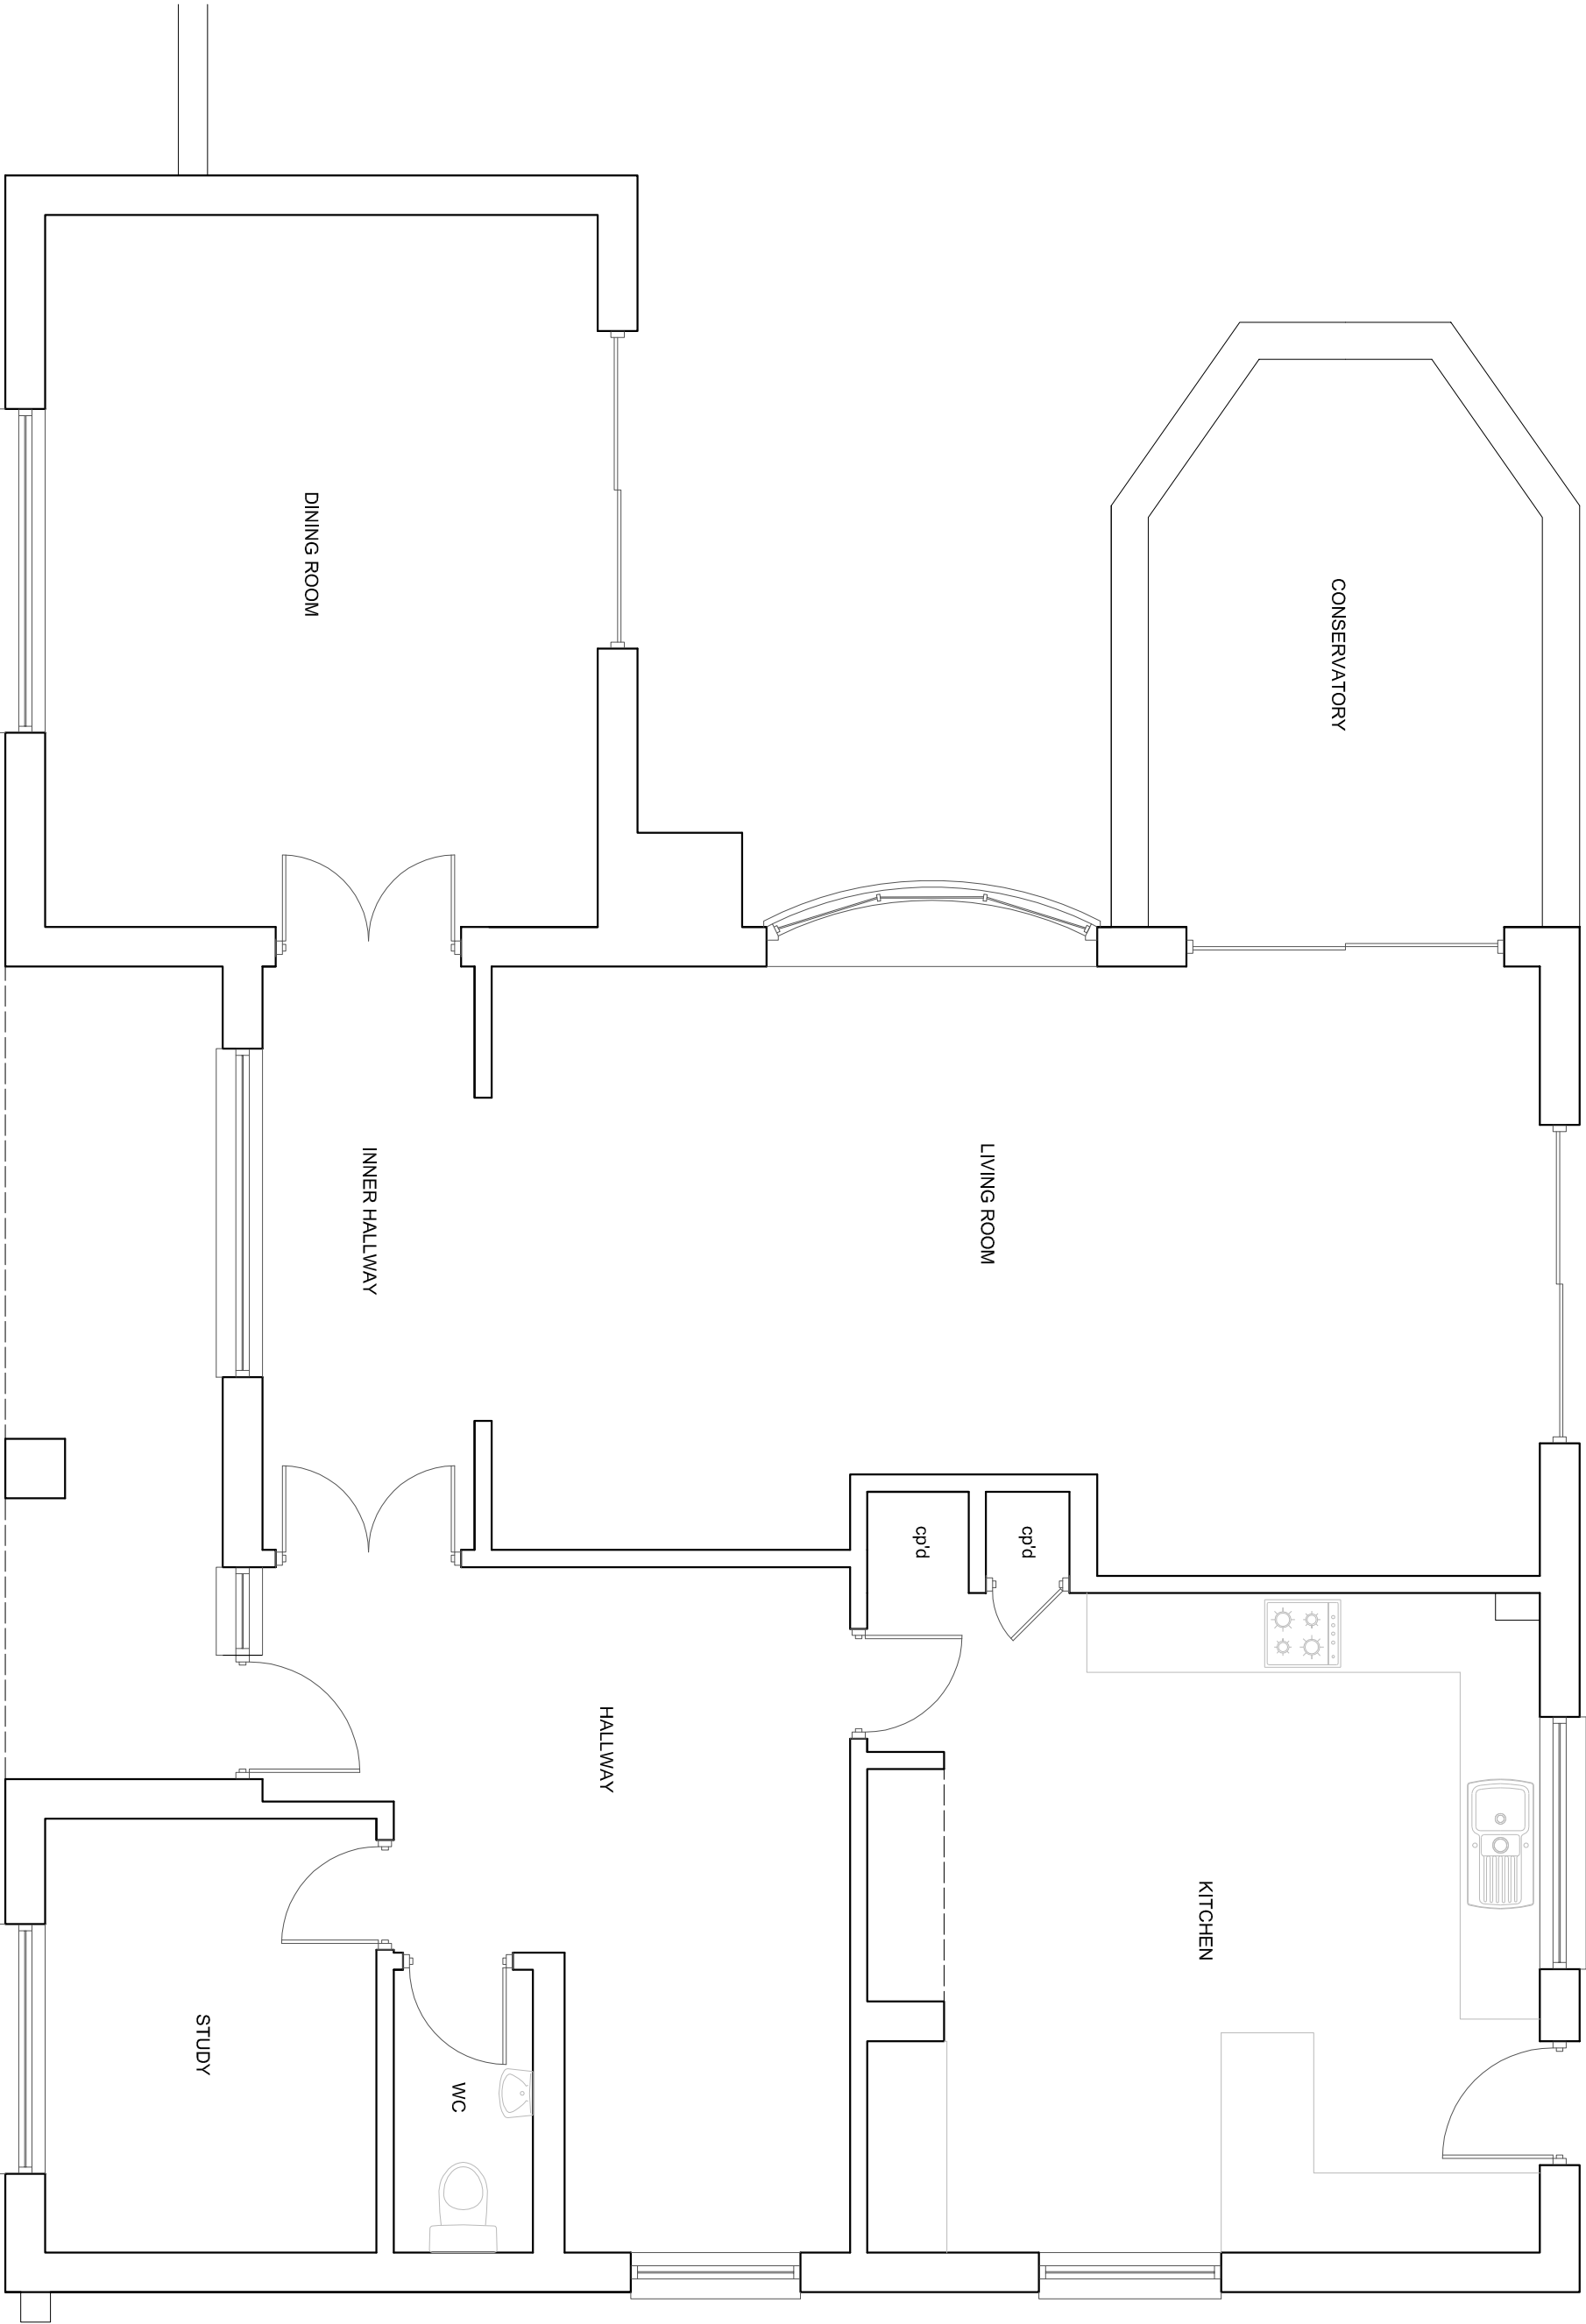

EXISTING GROUND FLOOR PLAN

Scale 1:50 on A3

SUSSEX BUILDING CONSULTANCY LIMITED

21 THE DRIVE, CRAIGWEIL,
BOGNOR REGIS, WEST SUSSEX.

SCALE - 1/50 REV - DATE - 09/07/2021

LABC partner

3 NORTHCOTE ROAD
BOGNOR REGIS
PO21 5LZ

TEL/FAX - (01243) 981379