



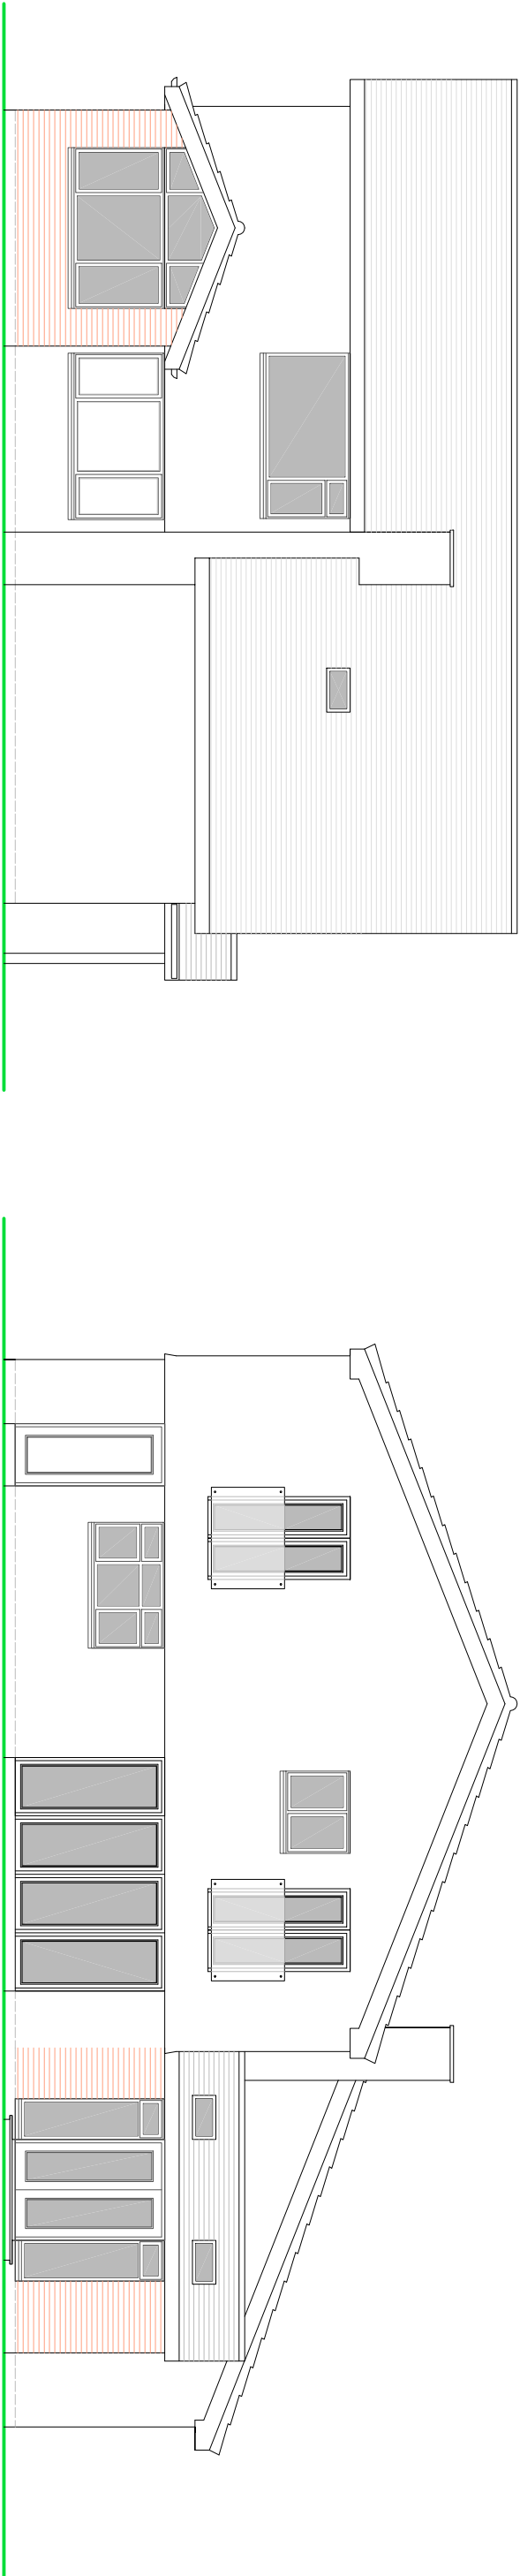

SIDE ELEVATION


REAR ELEVATION

- NOTES
- ROOF - Interlocking concrete tiles to pitched roof.
 - WALLS - Mixture of painted brickwork with plain concrete tile hanging above.
 - WINDOWS/DOORS - White framed PVC double glazed units.

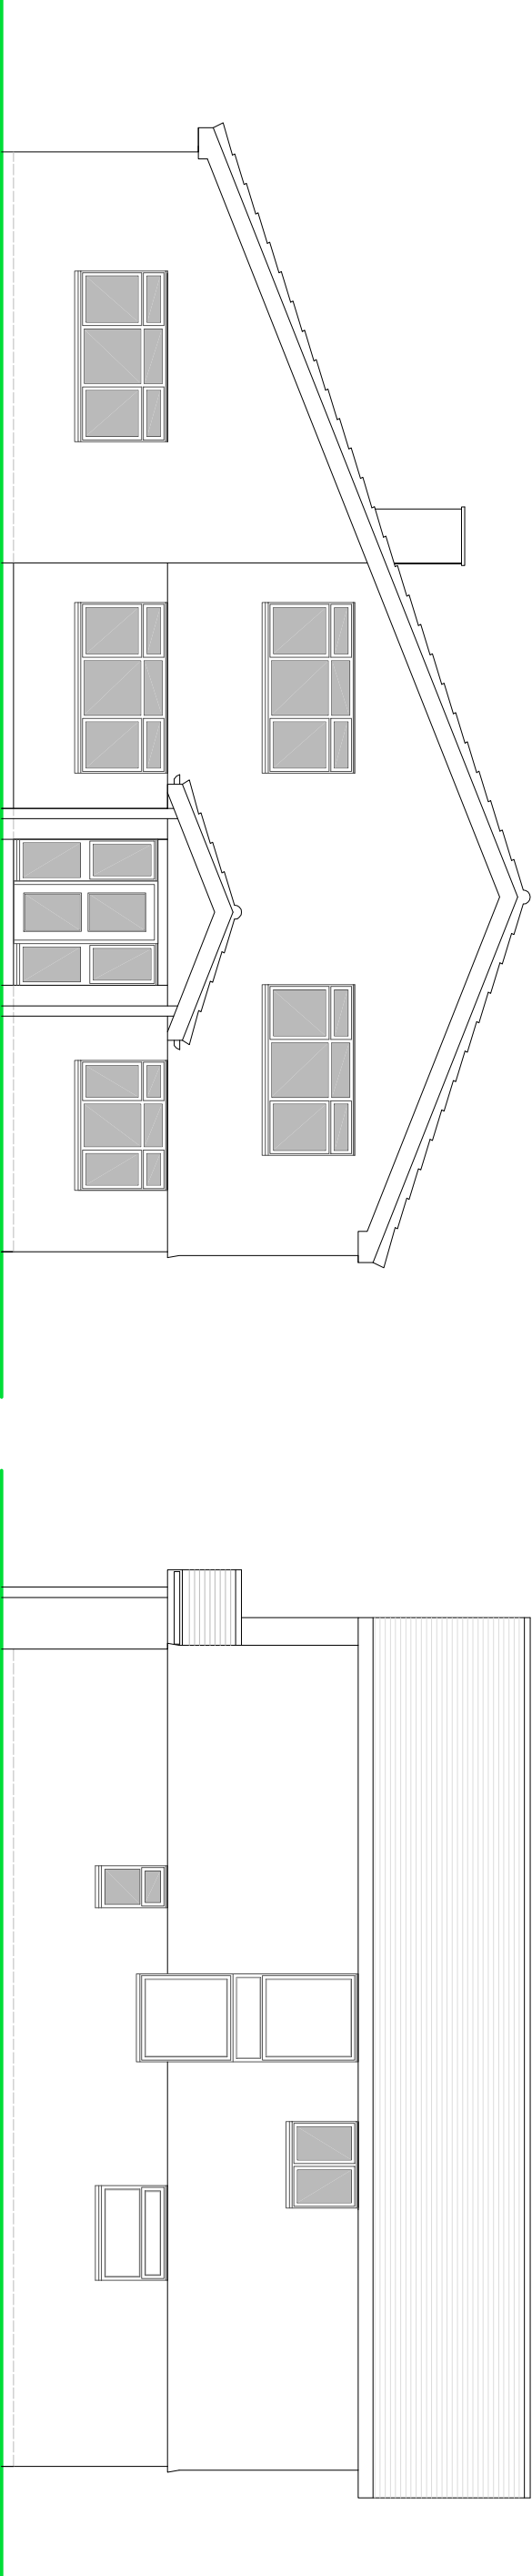

FRONT ELEVATION

SIDE ELEVATION

 

PROPOSED ELEVATIONS

Scale 1:100 on A3

SUSSEX BUILDING CONSULTANCY LIMITED

21 THE DRIVE, ALDWICK,
BOGNOR REGIS, WEST SUSSEX.

SCALE - 1/100 REV - B DATE - 08/09/2021

LABC partner

3 HORTICOTE ROAD
BOGNOR REGIS
PO21 3LZ
TEL: (01243) 861379