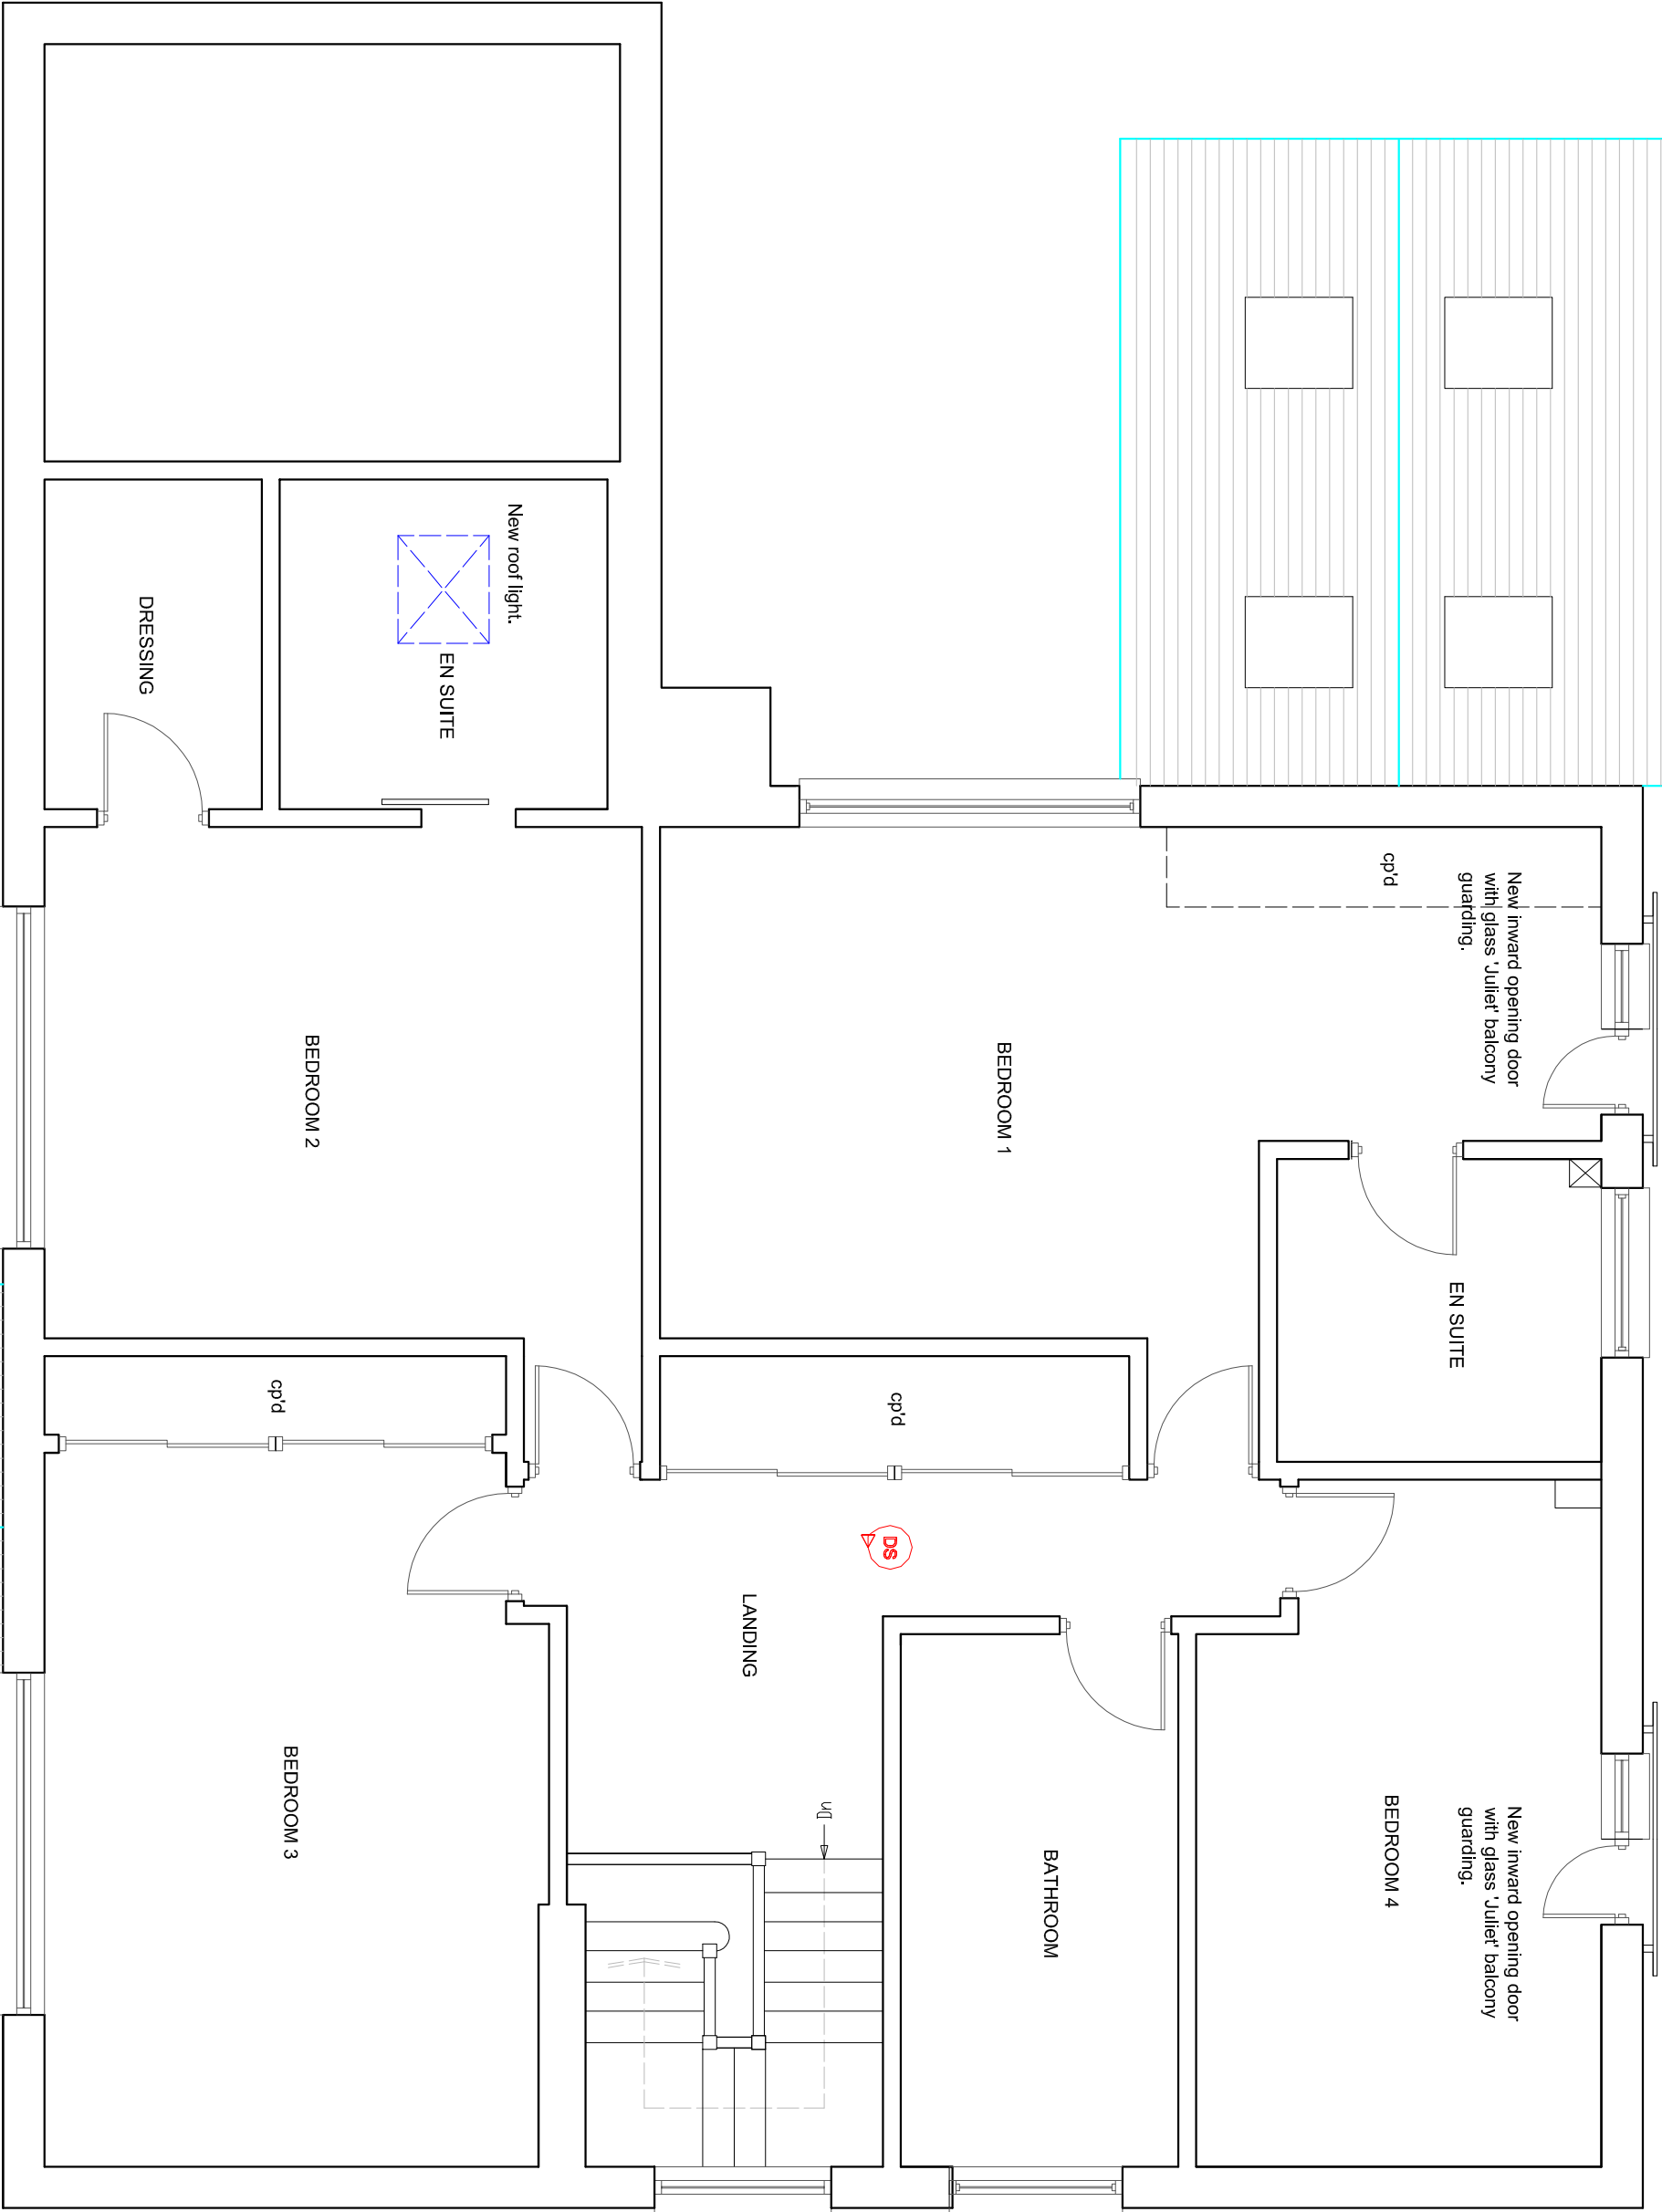
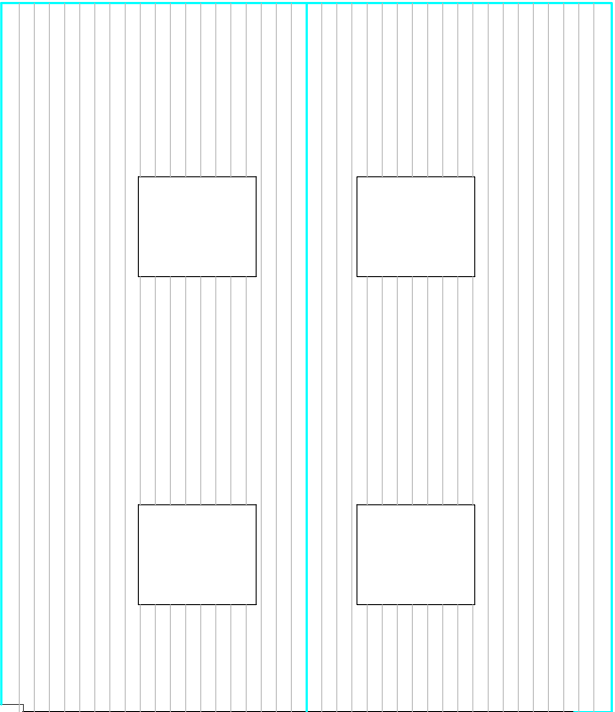


PROPOSED FIRST FLOOR PLAN

Scale 1:50 on A3

SUSSEX BUILDING CONSULTANCY LIMITED

21 THE DRIVE, CRAIGWELL,
BOGNOR REGIS, WEST SUSSEX.

SCALE - 1/50 REV - B DATE - 31/08/2021



LABC
partner

3 NORTHCOTE ROAD
BOGNOR REGIS
PO21 5LZ
TEL/FAX - (01243) 861379