



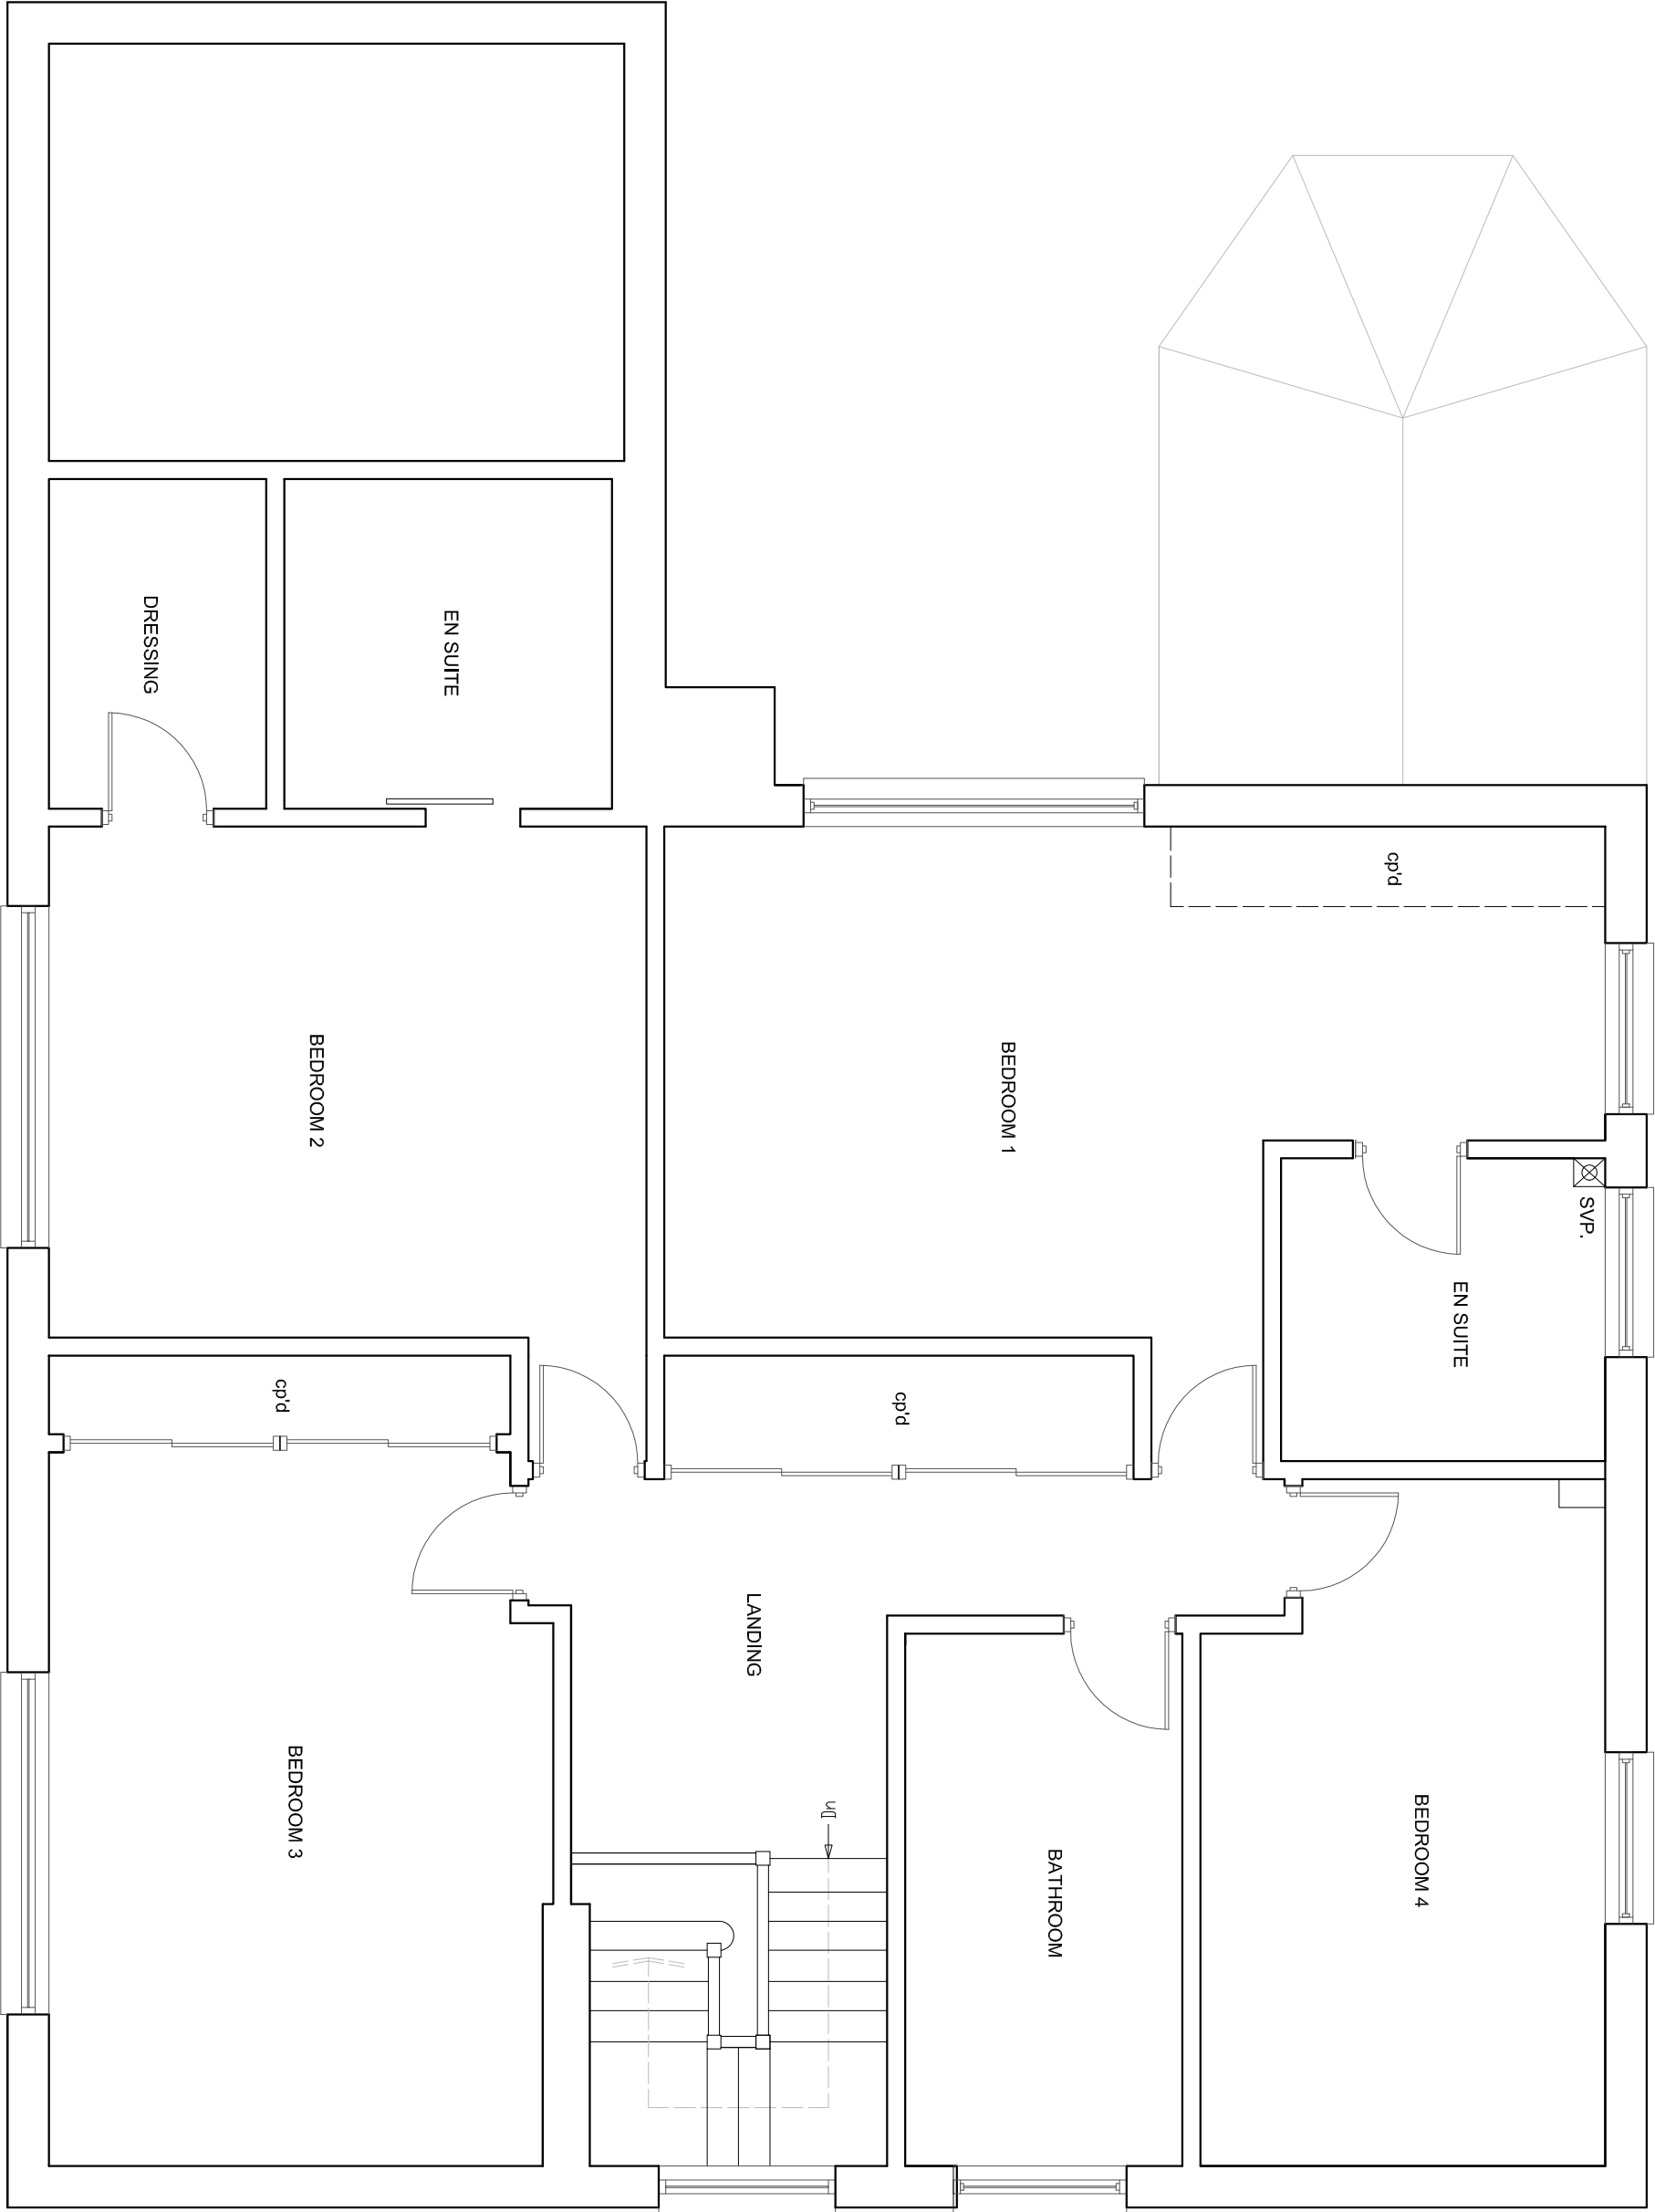

EXISTING FIRST FLOOR PLAN

 

Scale 1:50 on A3

SUSSEX BUILDING CONSULTANCY LIMITED

21 THE DRIVE, CRAIGWELL,
BOGNOR REGIS, WEST SUSSEX.

SCALE - 1/50 REV - DATE - 22/07/2021



LABC
partner

3 NORTHCOTE ROAD
BOGNOR REGIS
PO21 1LZ

TEL/FAX - (01243) 861379