



REVISION	DESCRIPTION	DATE
A	Minor updates.	07/02/2020

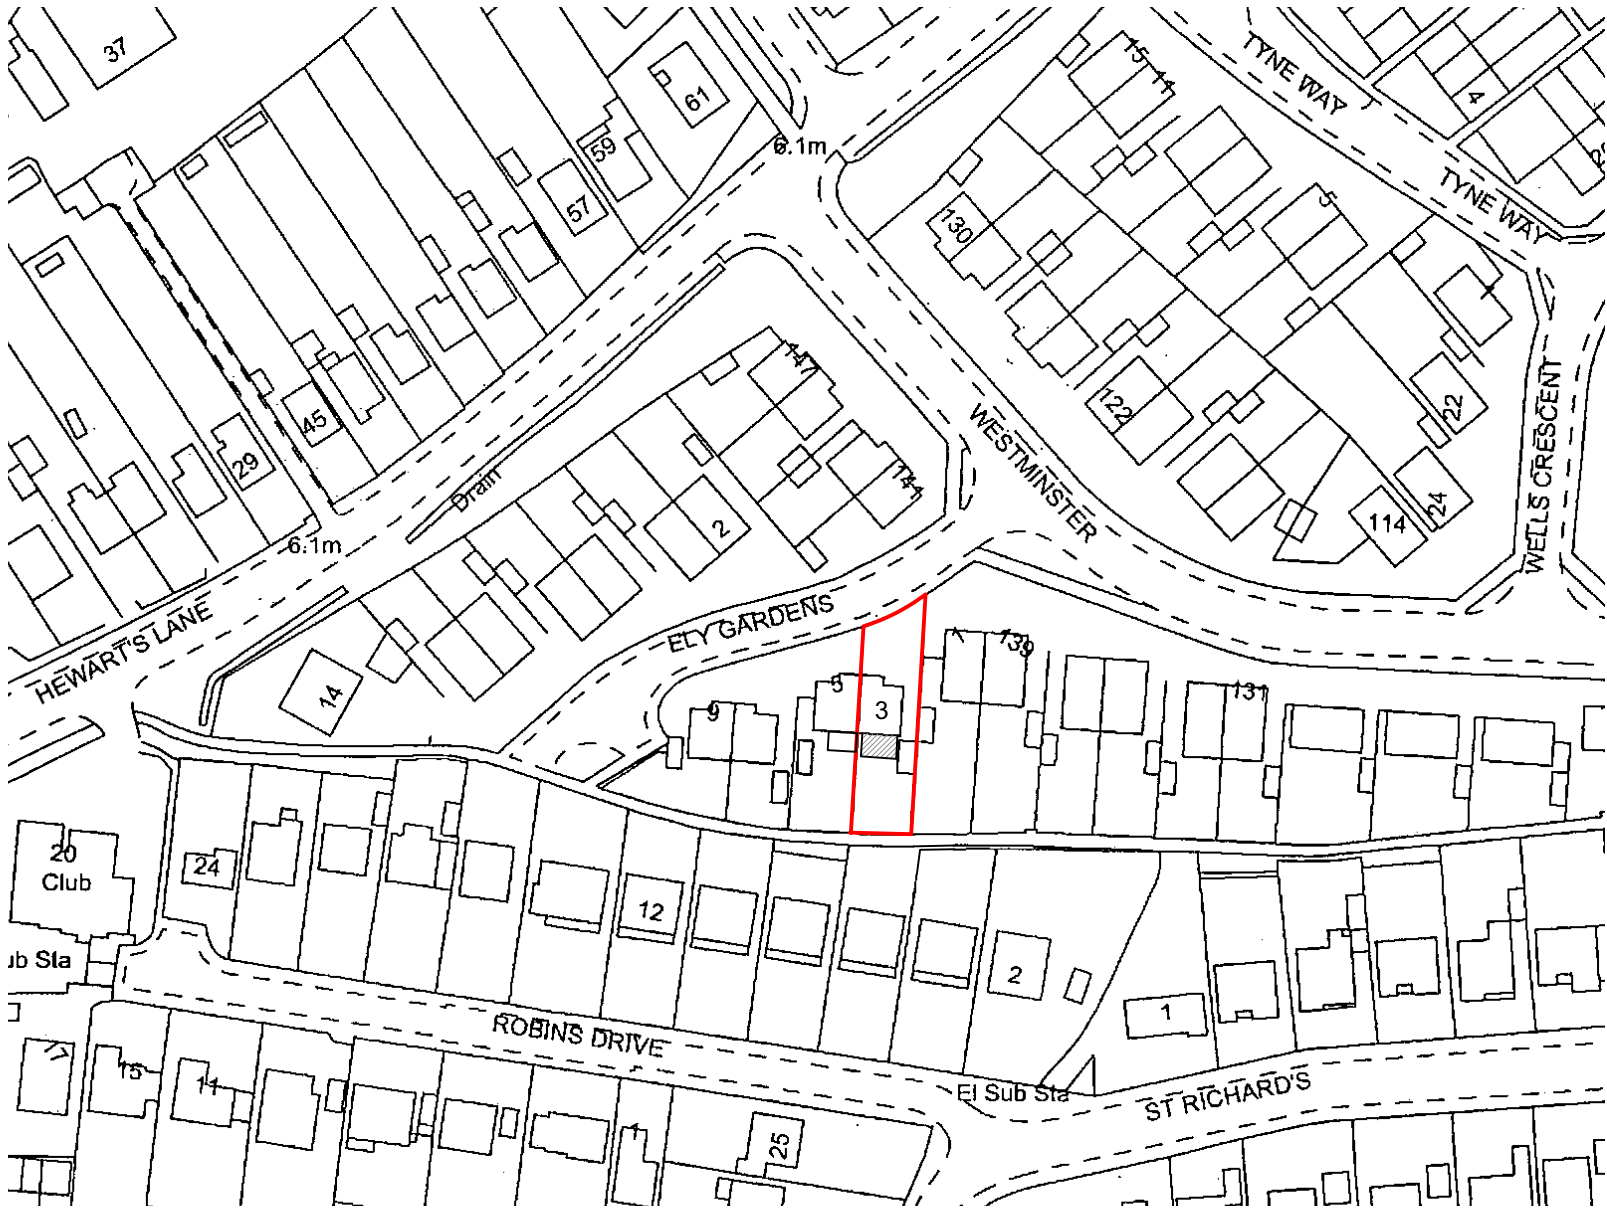

LOCATION PLAN
SCALE: 1:1250

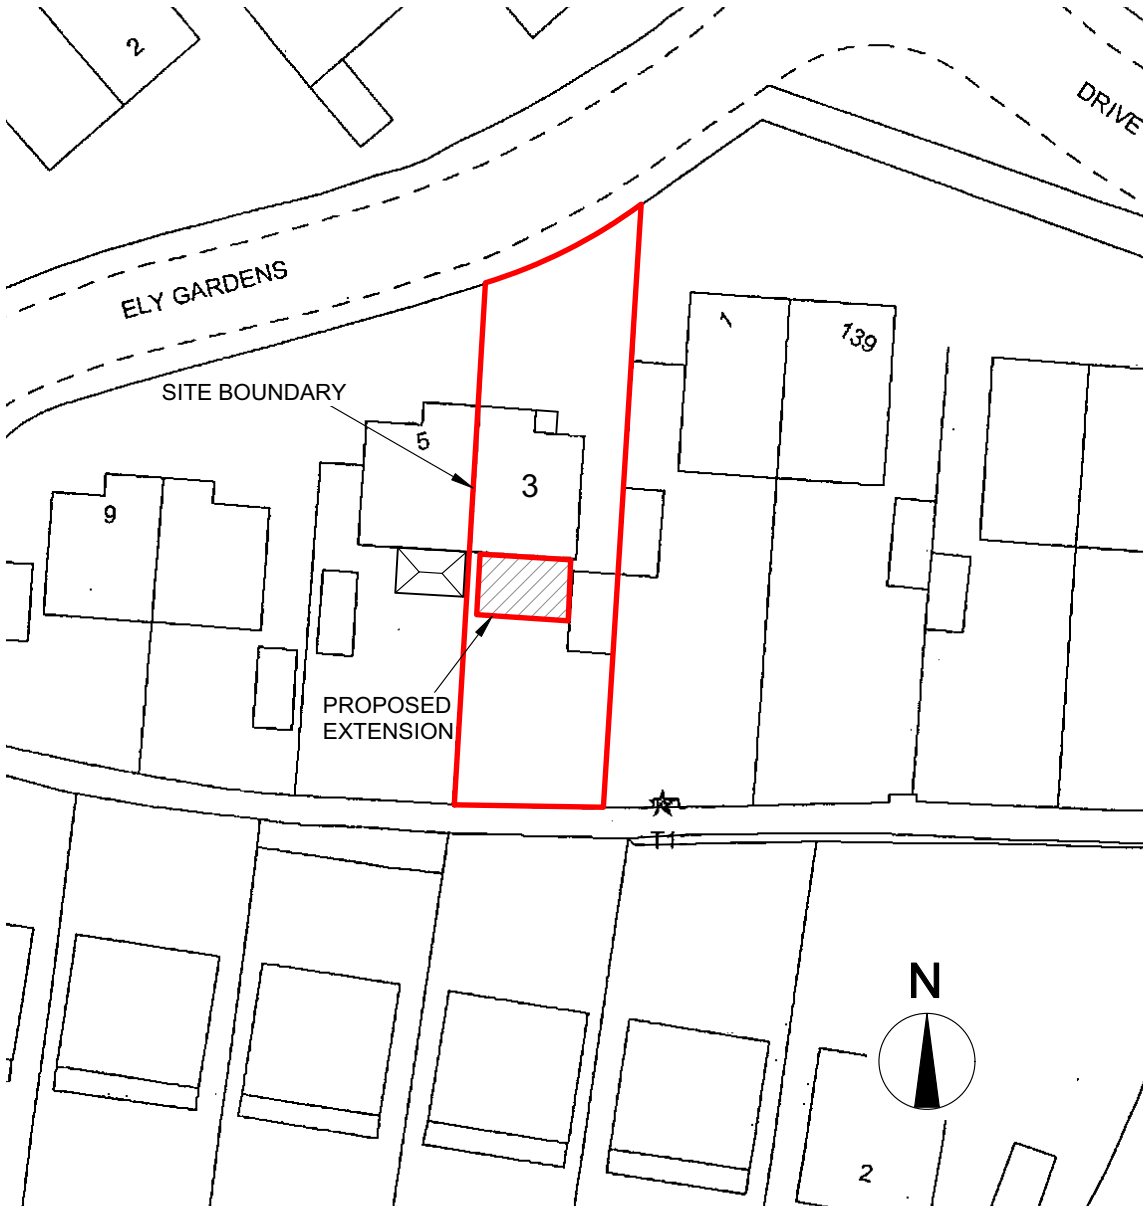

SITE PLAN
SCALE: 1:500

Architectural and General Building Drawing

draughting services

46 Greencourt Drive, Bognor Regis,
West Sussex, PO21 5EU

email: pjk@draserv.co.uk
web: www.draserv.co.uk

Telephone: 01243 870977
Mobile: 07913 012797

CLIENT		DRG. TITLE	
Mr & Mrs J Fridlington		Location Plan & Site Plan	
PROJECT		SCALE	DATE
Single Storey Rear Extension 3 Ely Gardens, Bognor Regis PO21 3RY		As Shown	16/11/2019
		DRAWN BY	PAPER SIZE
		P.J.King	A3
		STATUS	CONTRACT No.
		Preliminary	DS1901
		DRAWING No.	REV.
		-01	A