



REVISION	DESCRIPTION	DATE
A	Note updated.	03/01/2020
B	Minor updates.	07/02/2020
C	Boundary dimensions added.	13/02/2020

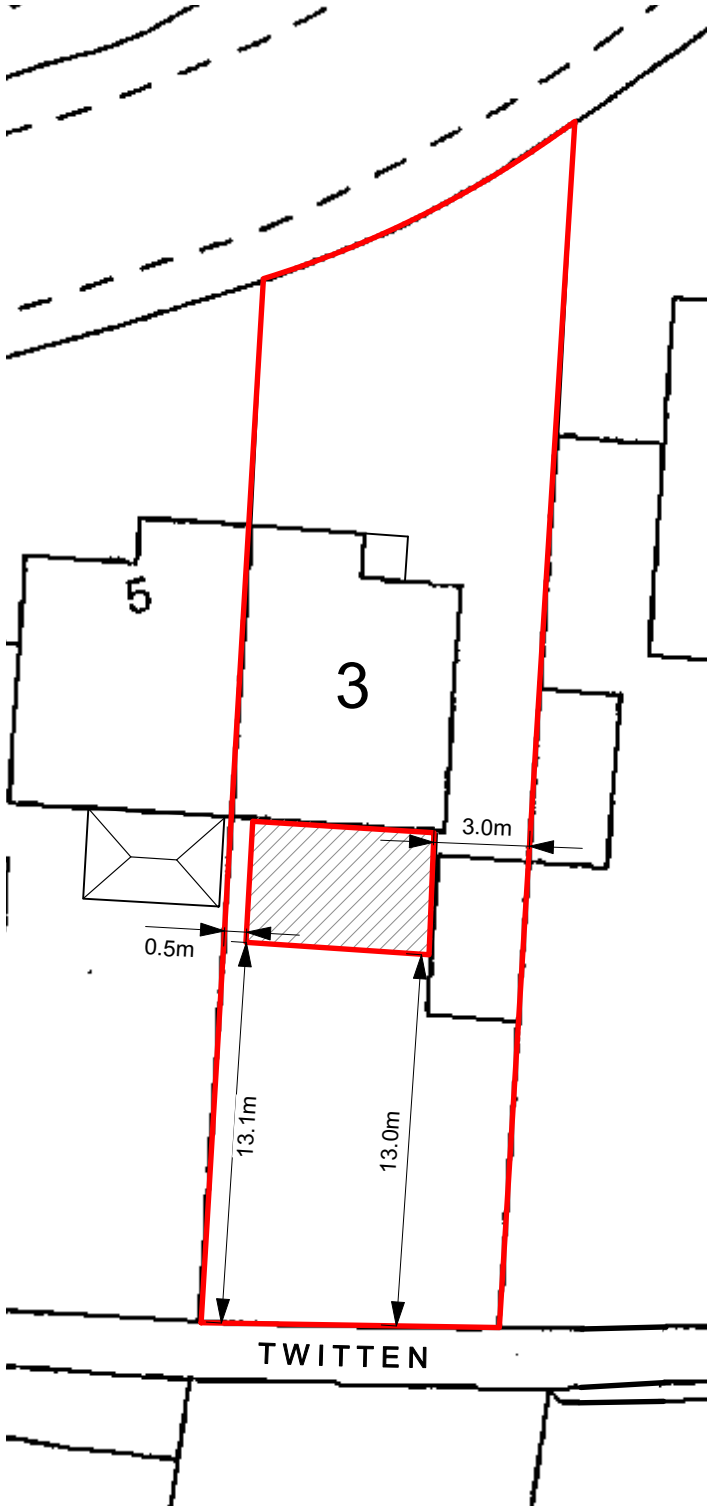

SITE PLAN SHOWING DIMENSIONS TO BOUNDARIES
SCALE: 1:250

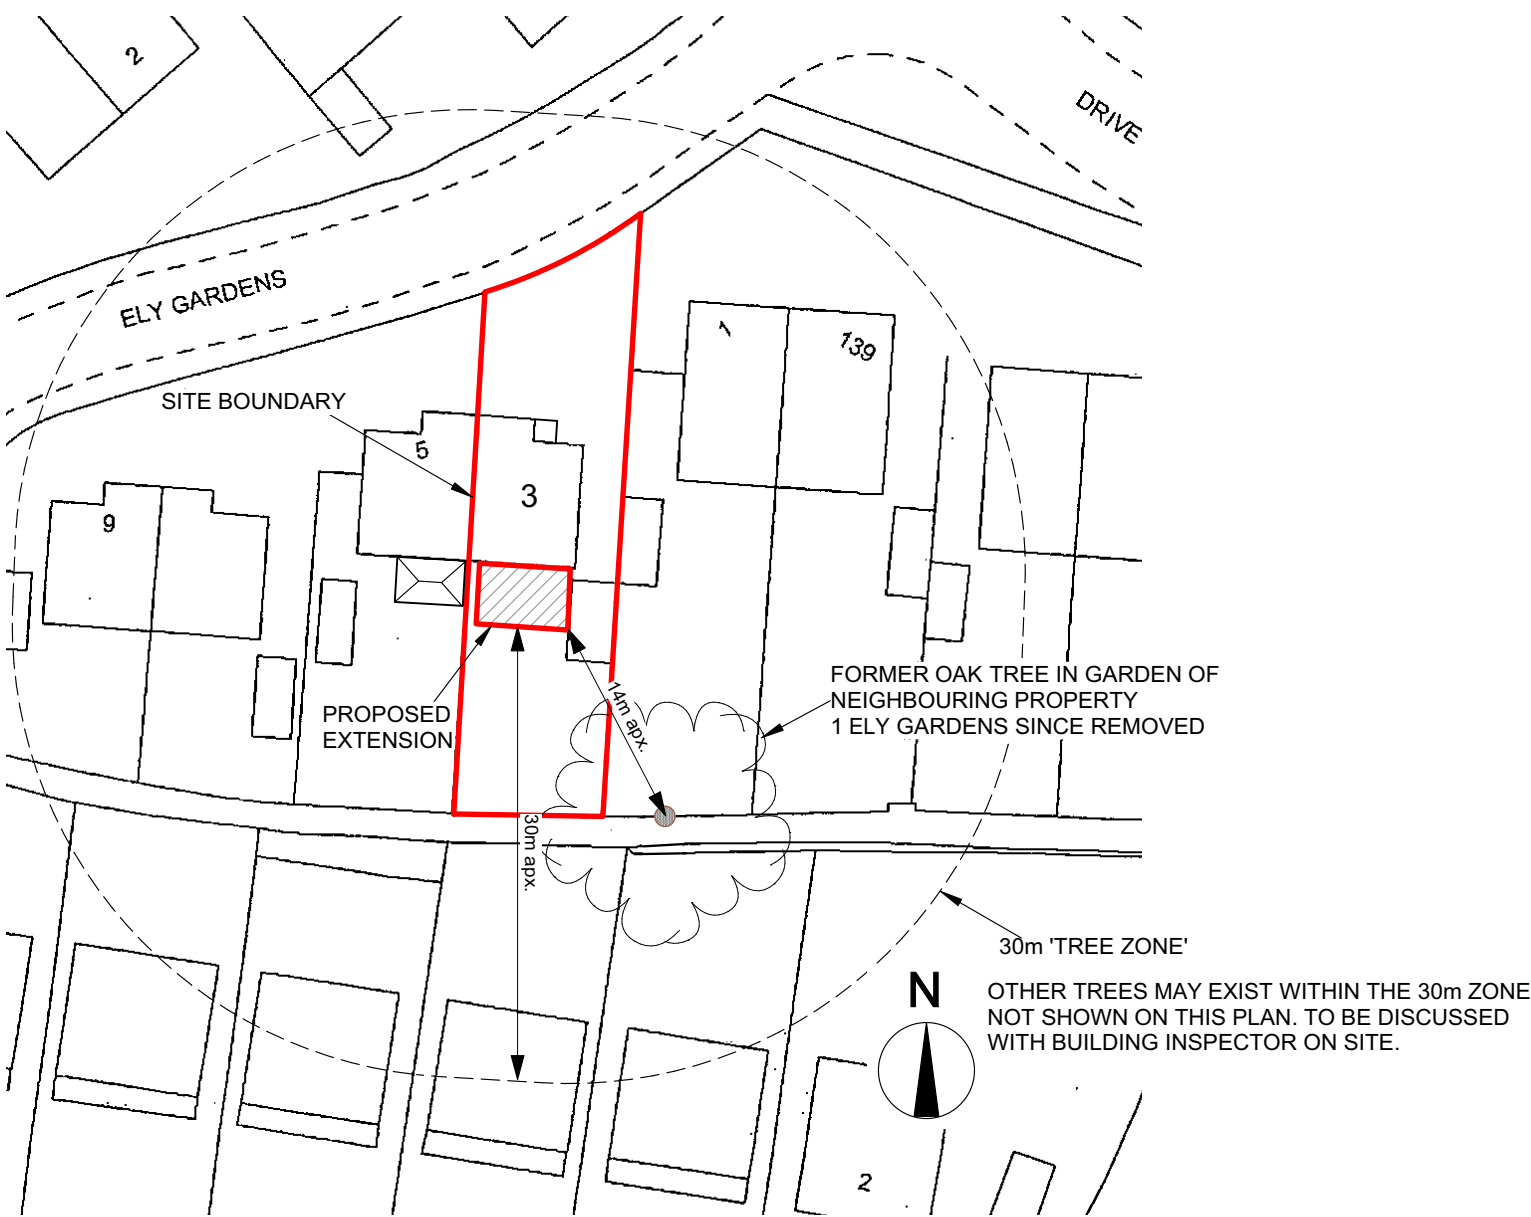

SITE PLAN SHOWING TREES IN VICINITY
SCALE: 1:500

Architectural and General Building Drawing

draughting services

46 Greencourt Drive, Bognor Regis,
West Sussex, PO21 5EU

email: pjk@draserv.co.uk
web: www.draserv.co.uk

Telephone: 01243 870977
Mobile: 07913 012797

CLIENT

Mr & Mrs J Fridlington

PROJECT

Single Storey Rear Extension
3 Ely Gardens, Bognor Regis
PO21 3RY

DRG. TITLE

Tree Location & Identification

SCALE As Shown	DATE 19/12/2019	CONTRACT No. DS1901	
DRAWN BY P.J.King	PAPER SIZE A3	DRAWING No. -14	REV. C
STATUS Preliminary			