


ARUN DISTRICT COUNCIL				
No.	AW	81	06	
RECEIVED				
7 . 4 . 06				




South Elevation




North Elevation

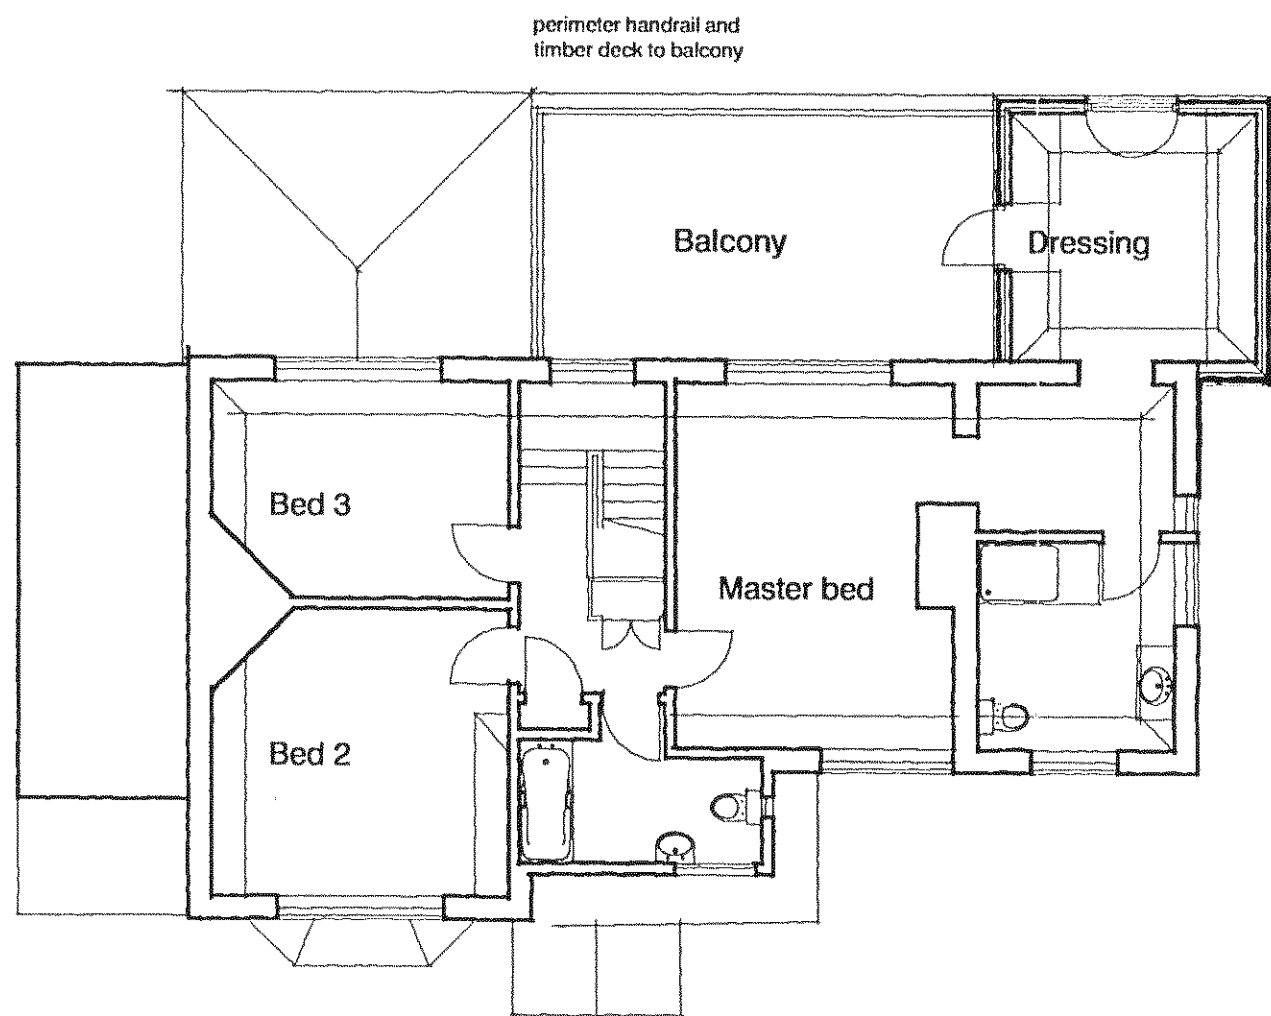


First Floor

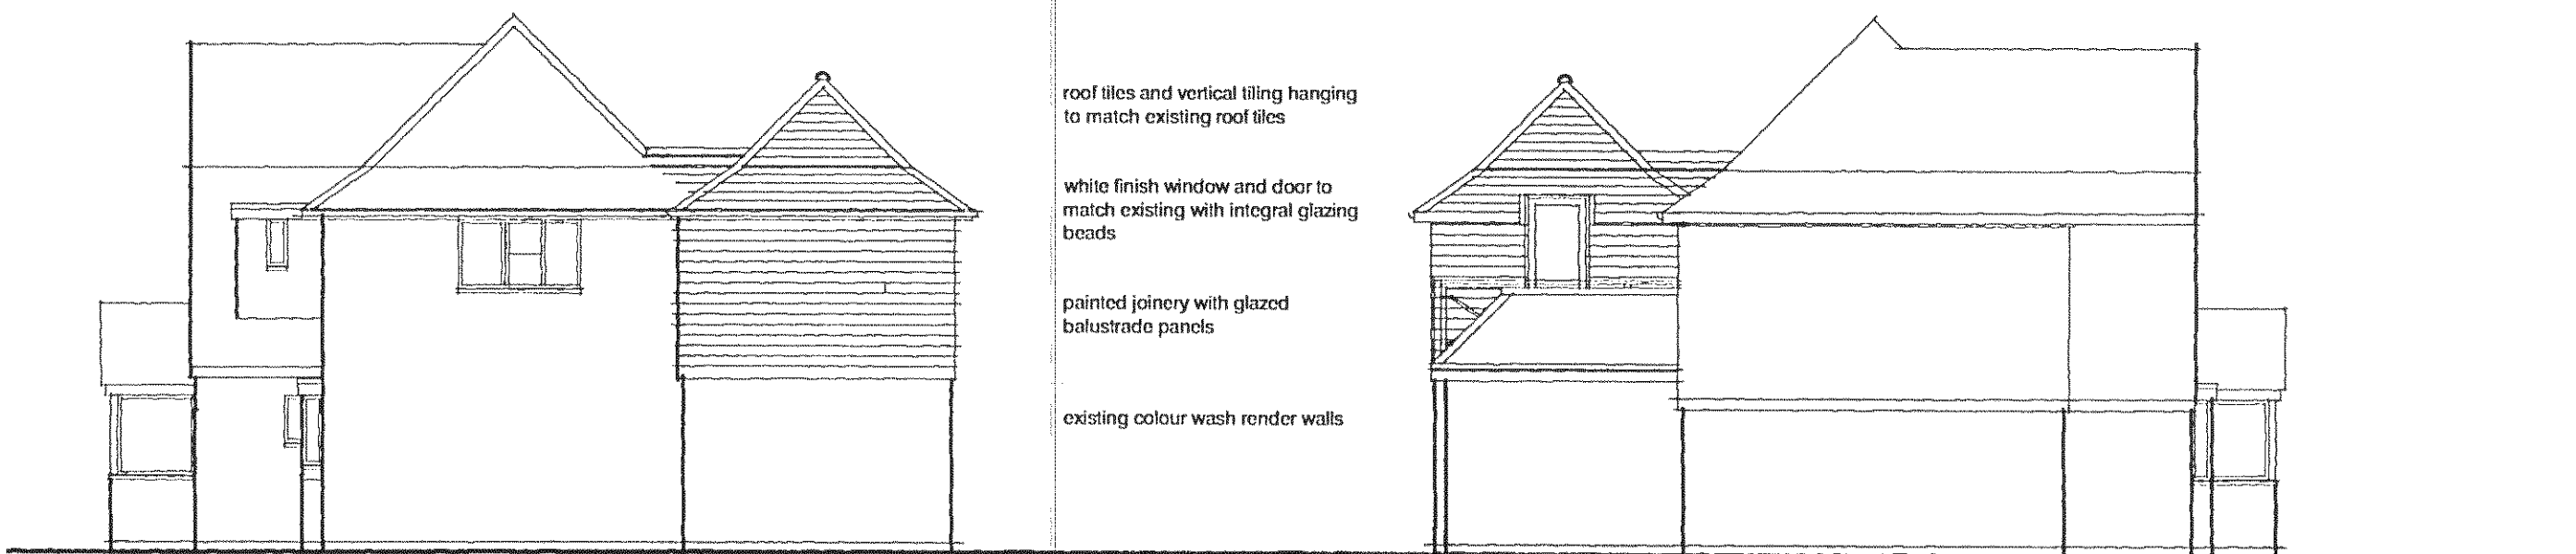


East Elevation

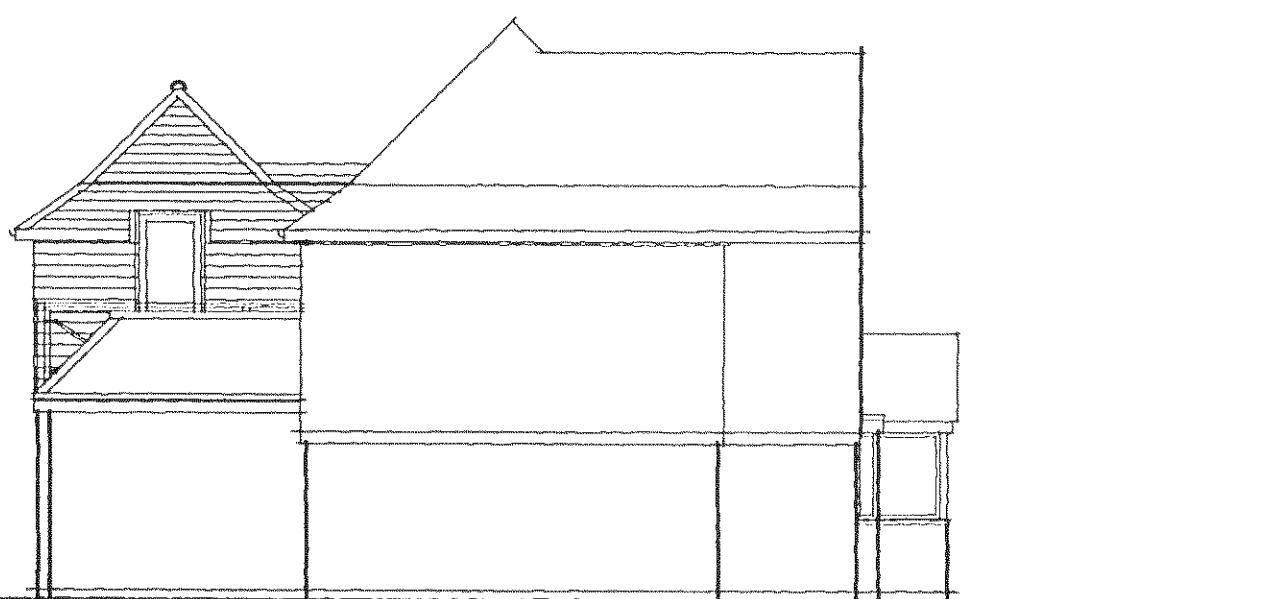

West Elevation

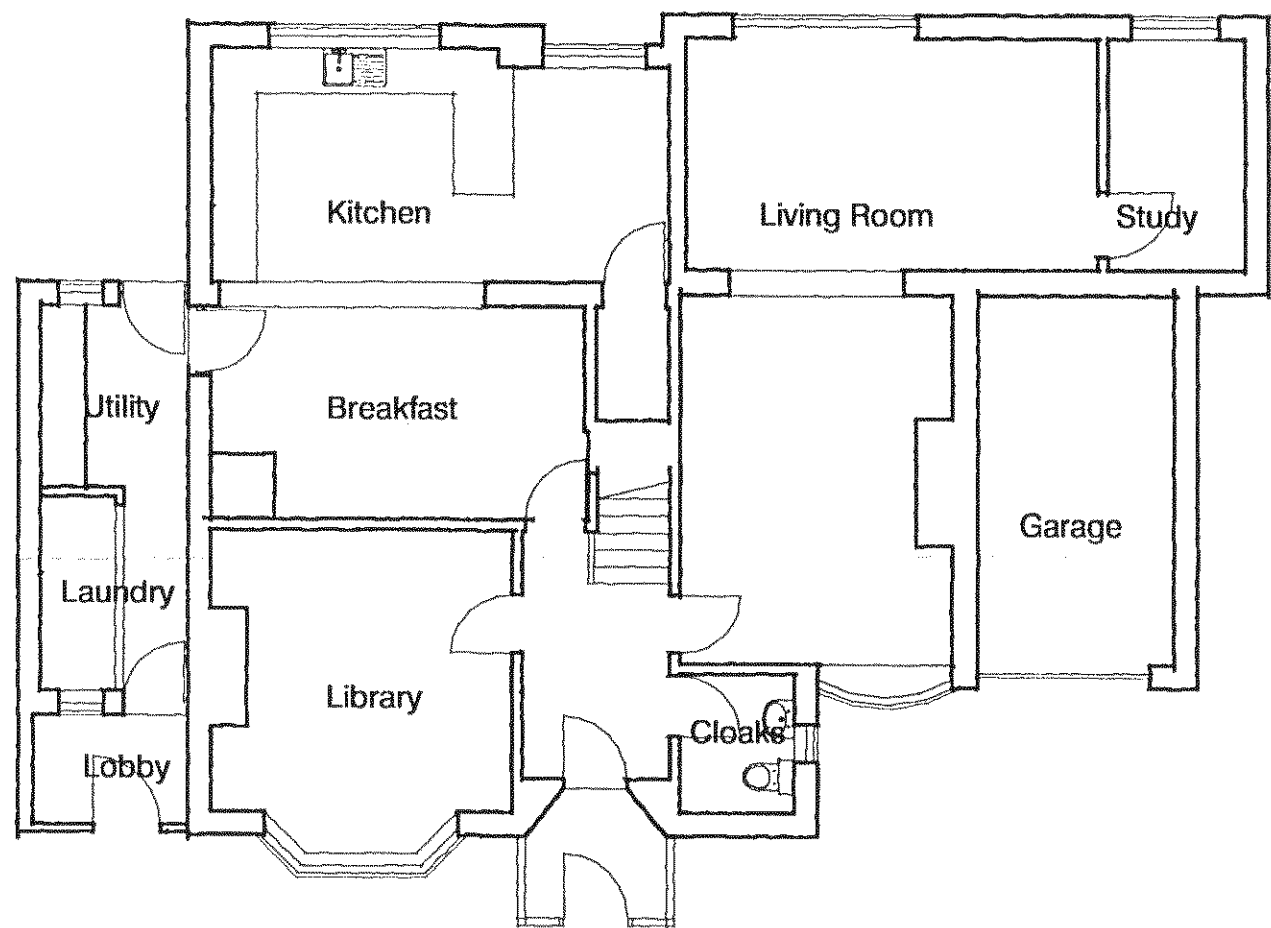

Ground Floor

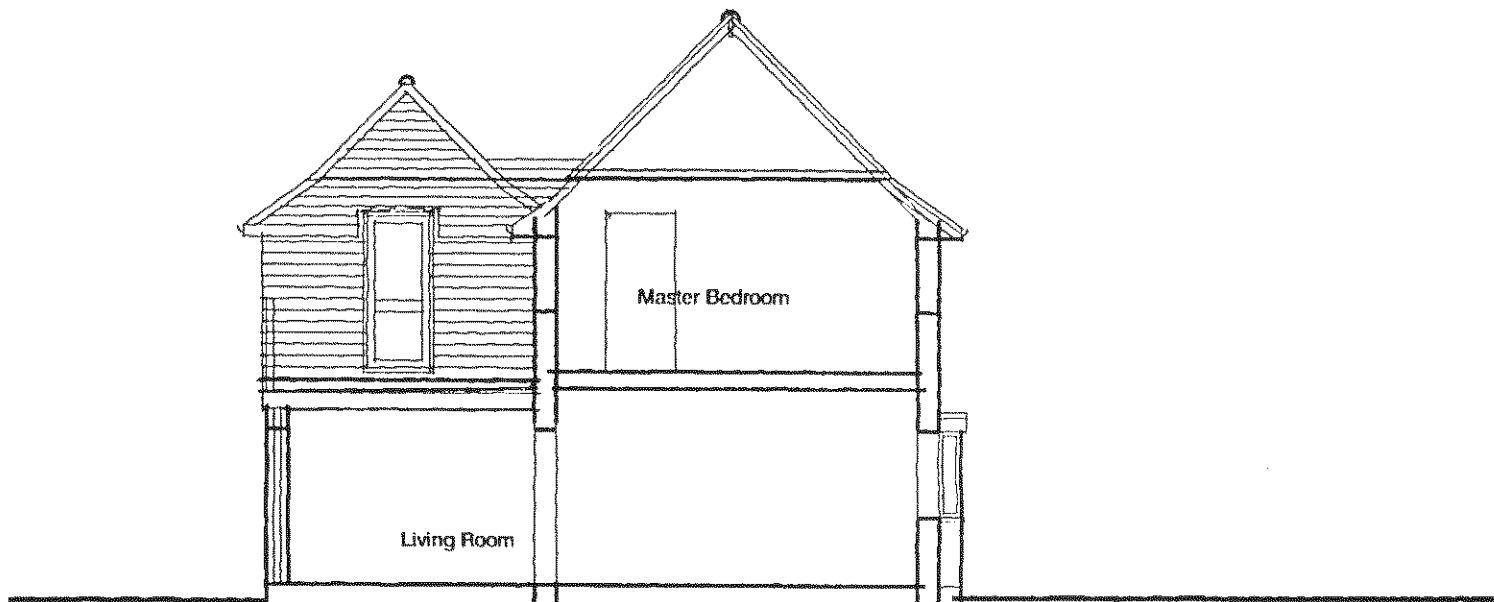

West Elevation

NOTES:

Dimensions to be checked on site before commencing work. Any discrepancies shall be reported to the architect immediately.

Do not scale from these drawings except for planning purposes. Use figured dimensions only.

Where applicable this drawing is to be read in conjunction with other consultants' drawings.

Ordnance Survey Licence Number: 100037282.

This drawing is the copyright of Harrington Design Associates Ltd.

Rev	Date	Amendment
-----	------	-----------

harrington design | **ARCHITECTS**

• Unit One • Broadbridge Business Centre • Delling Lane
• Bosham • Chichester • West Sussex • PO18 8NF
• Tel: 44 (0) 1243 574600 • Fax: 44 (0) 1243 574603
• e-mail: info@harringtondesign.co.uk

For

Jack Glee

Project

Pitch Roof Extension
230 Manor Way
Aldwick Bay Estate

Title

As Proposed

Date	Drawn	Scale	Checked
March 2006	wrm	1: 00 @ A 1	
Job Number	Prefix	Drawing Number	Revision
05035		03	