




Revisions:

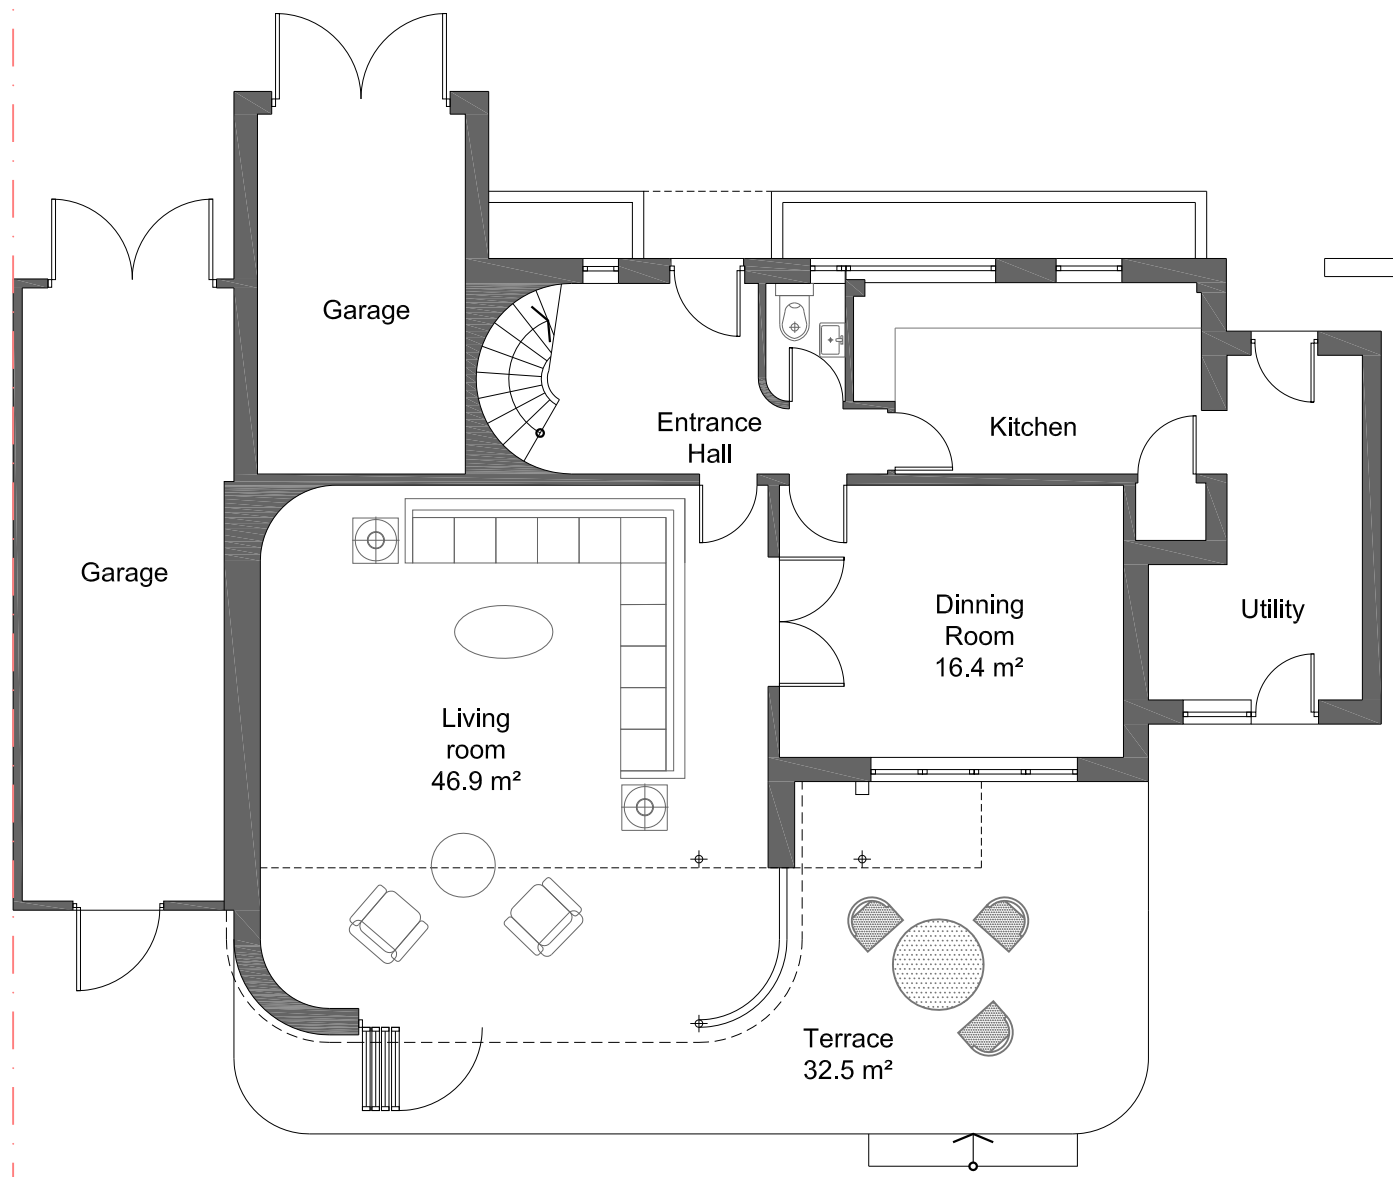


PROPOSED GROUND FLOOR PLAN

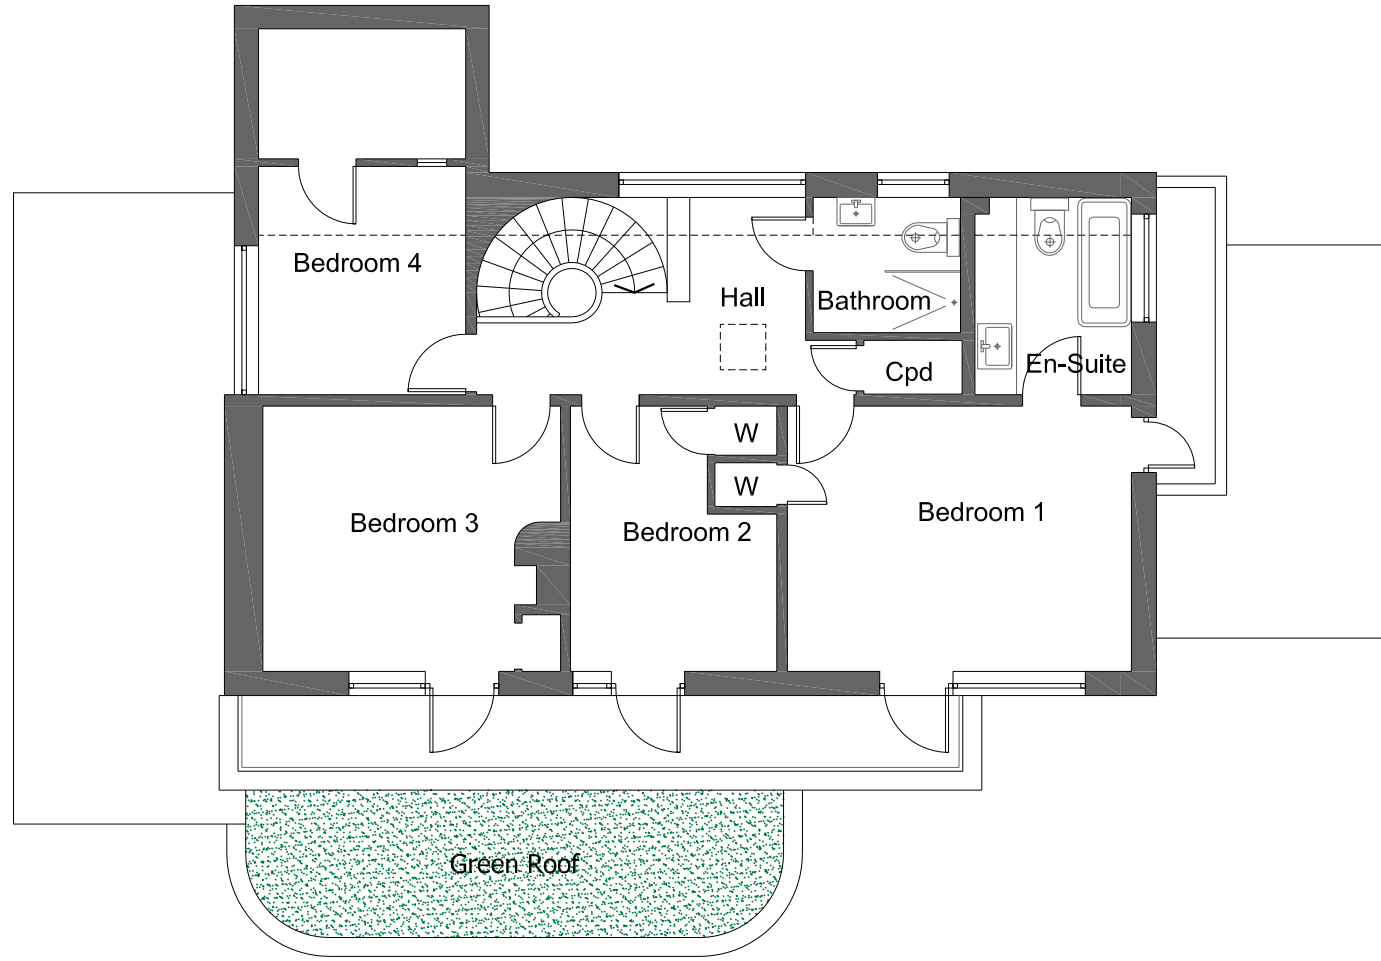


PROPOSED FIRST FLOOR PLAN

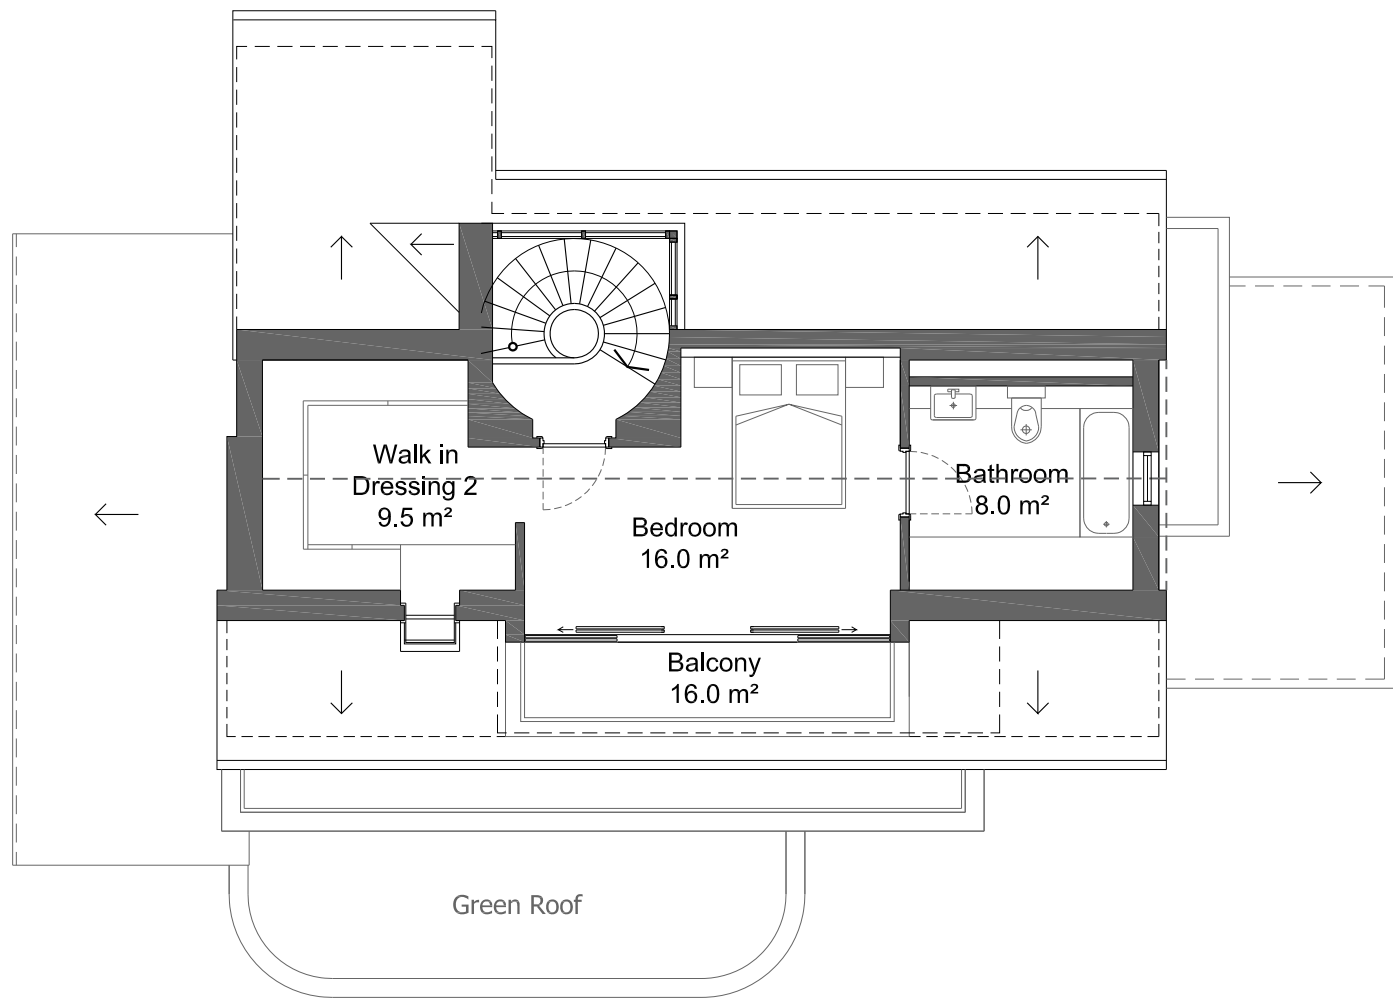


PRPOSED 2ND FLOOR PLAN

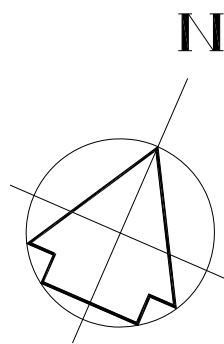


PROPOSED NORTH ELEVATION

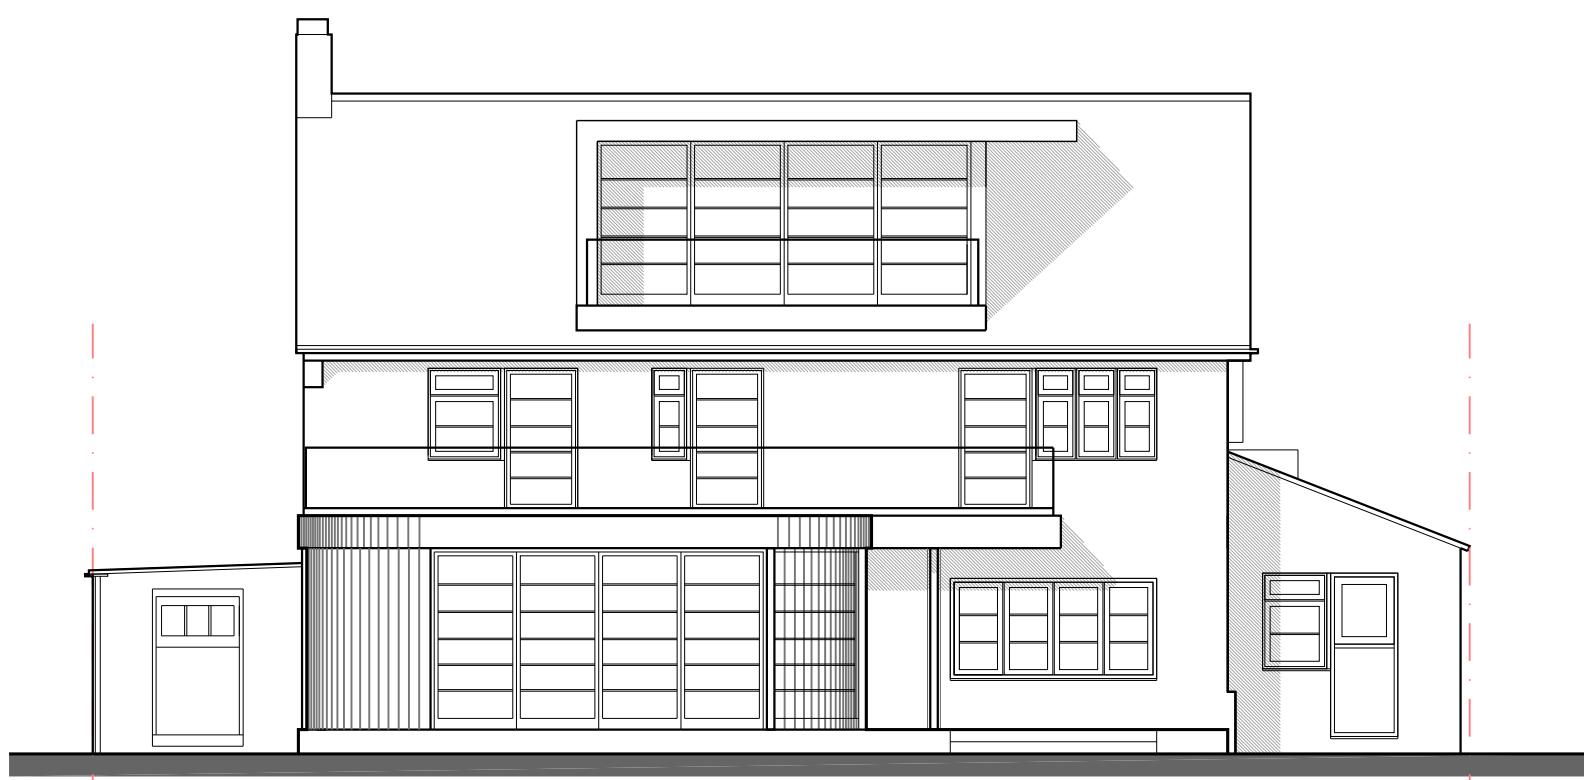

PROPOSED SOUTH ELEVATION

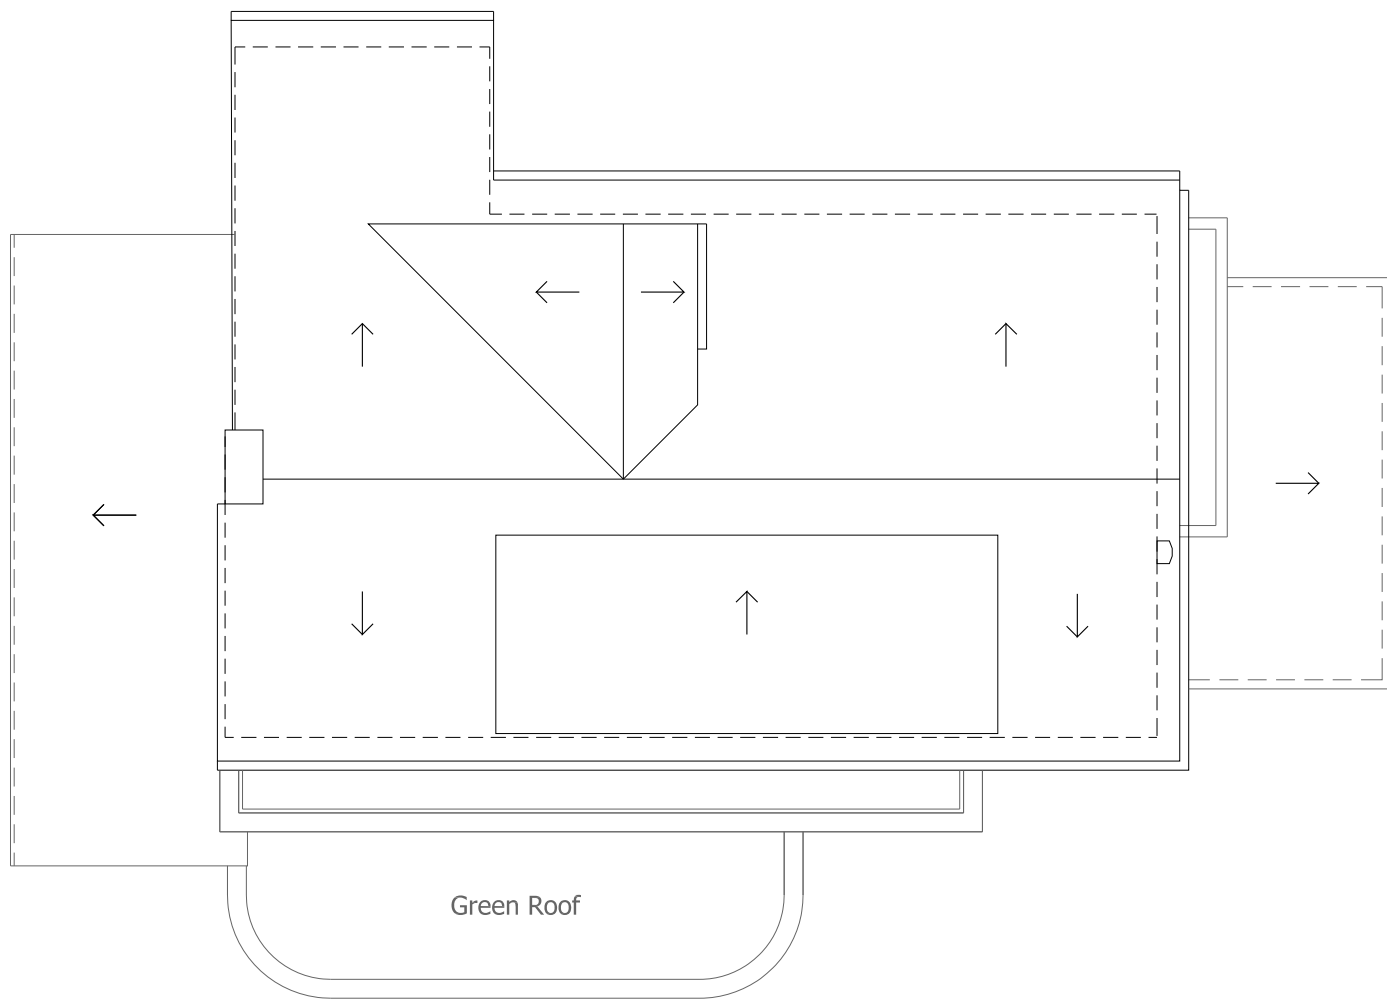

PROPOSED ROOF PLAN

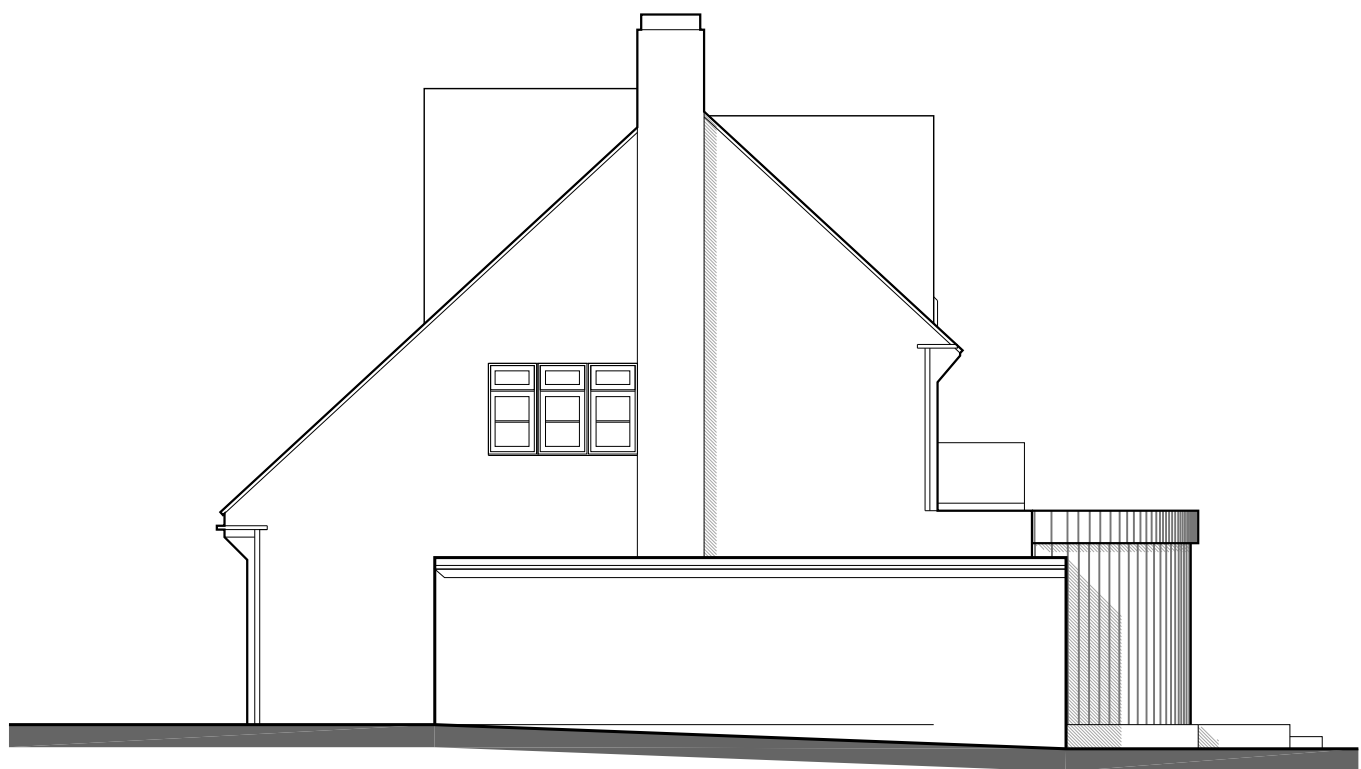

PROPOSED WEST ELEVATION



PROPOSED EAST ELEVATION

jjr designs
Suite 6a
Church House,
94 Felpham Road
Felpham
West Sussex,
PO22 7PG
TEL: 01243 822081

Architectural Services
Planning
Building Regs
On Site Supervision
Landscape Design

e-mail: info@jjrdesigns.com

Client:
MR & MRS N EMERY

Project:
BEACH CLOSE
ALDWICK
PO21 4EN

Drawing Title:
PROPOSED FLOOR PLANS & ELEVATIONS

Issue status:
Outline proposals ☐ Production information ☐ Scheme design ☐
Tender drawing ☐ Detail design ☐ Contract drawing ☐

Scale: 1:100	Drawn: V. Botezat	Checked: R. Stefonski	Approved:	Date: 23.08.2019
Job No: 1382	Drawing No: 104	Revision:		

