

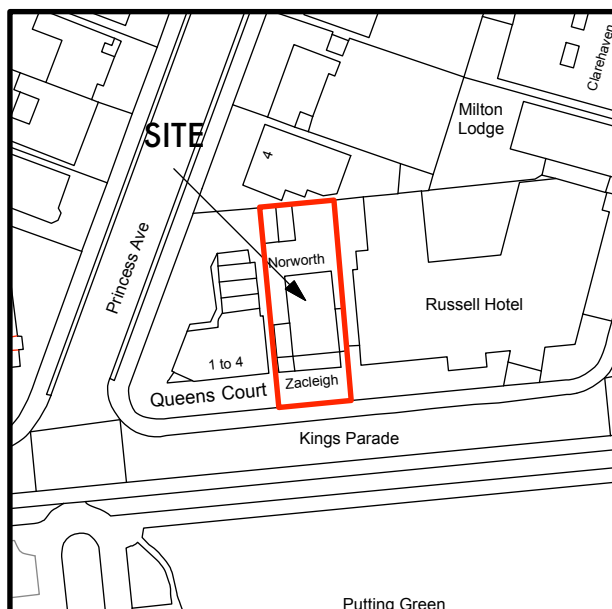


 

Location Plan
(Scale 1 : 1250)

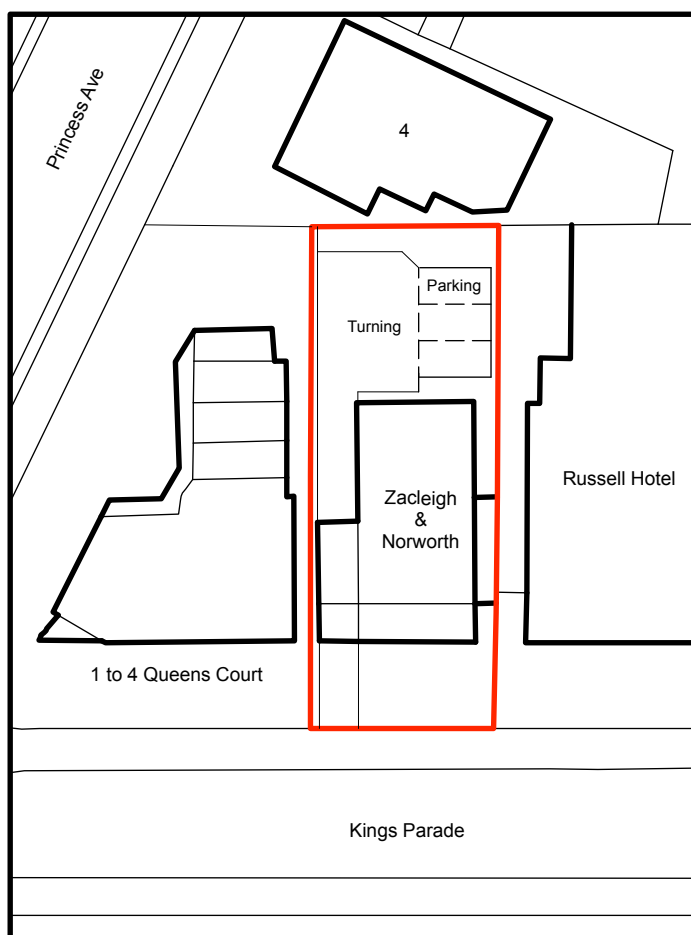

Proposed Block Plan
(Scale 1 : 500)

IVON BLUMER ARCHITECTS LTD



PROJECT Kings Parade
TITLE Location and Site Plans
SCALE As Noted

DATE 19/10/17
DRG NO IBA/431/106/1
REVISIONS

Orchard House Studio
41 West Drive
Aldwick Bay
West Sussex
PO21 4LZ
Tel 01243 263241

www.ivonblumerarchitects.com
ivon@ivonblumerarchitects.com