




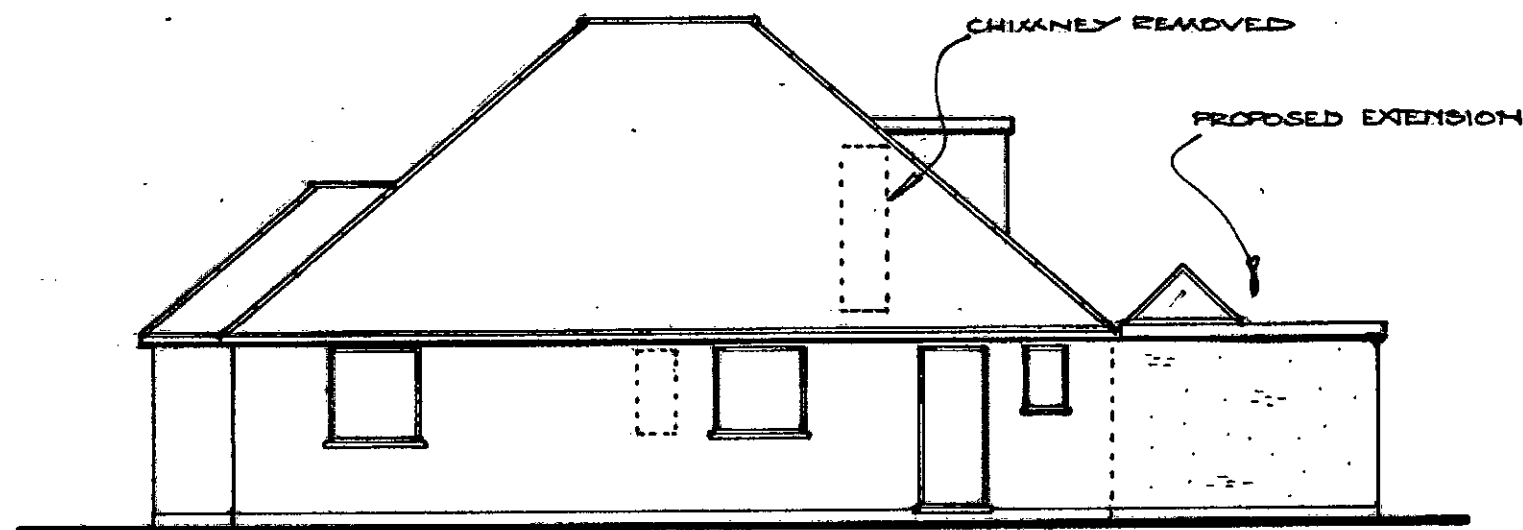

SIDE ELEVATION - EAST

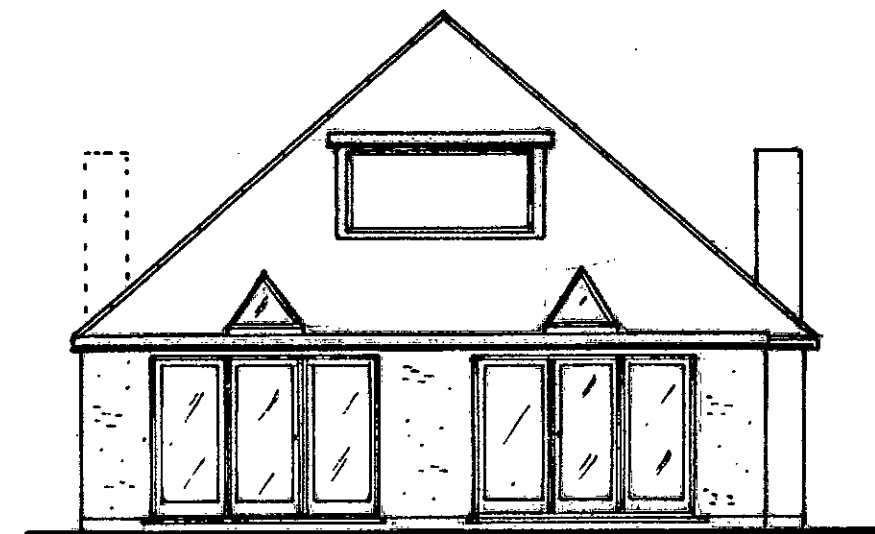

REAR ELEVATION

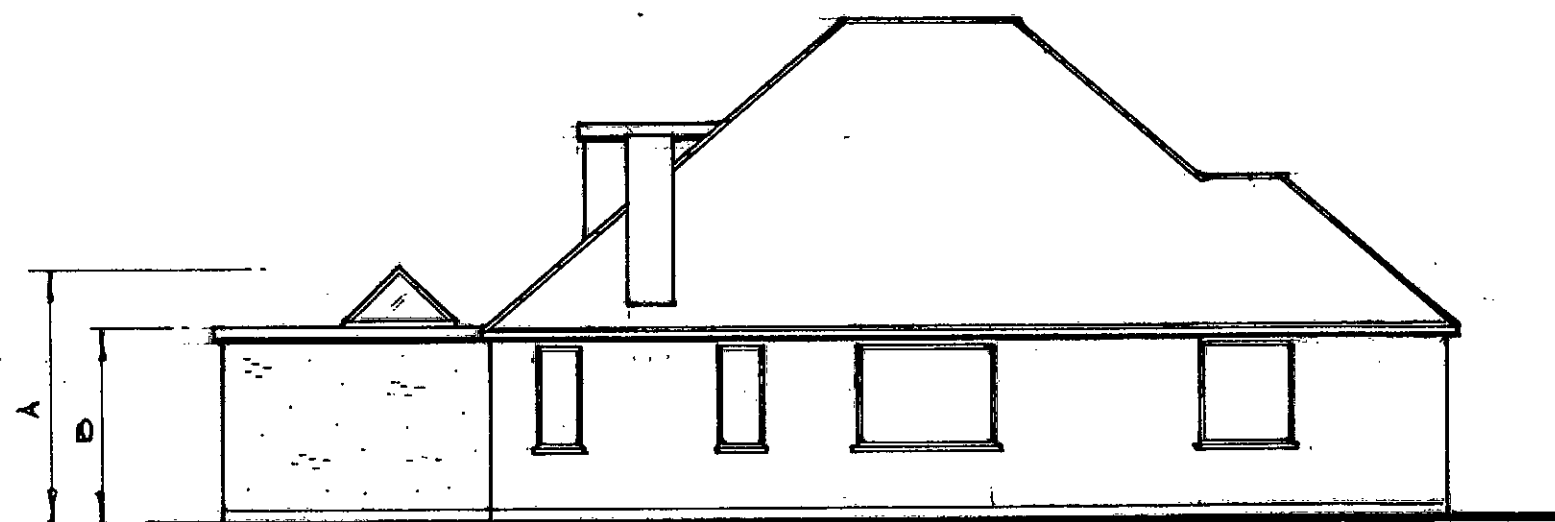

SIDE ELEVATION - WEST

NOTES

NEW WORKS SHOWN IN DETAIL
MAXIMUM HEIGHTS A = 4.000 B = 3.000



Architectural and Planning Services
Building Plans

47 Somerstown, Chichester
Sussex PO19 6AL
Tel: 01243 775700

Email: johnsonplans@yahoo.co.uk
www.johnsondesigns.co.uk

228 ALDWICK ROAD
ALDWICK PO21 3QH

NOTES:

All dimensions must be checked on site and
not scaled from this drawing. EXCEPT A.D.C.

Client

MR & MRS. P. DUNYAN

Job Title

REAR EXTENSION

Scale

0 1 2 3
1:100 AT A3

Drawn by

DF
Date NOV 14

Drawing Title

ELEVATIONS

Drg No.

70935/02

Rev