



NOTES:
All dimensions must be checked on site and not
scaled from this drawing.
EXCEPT FOR A.D.C. USE

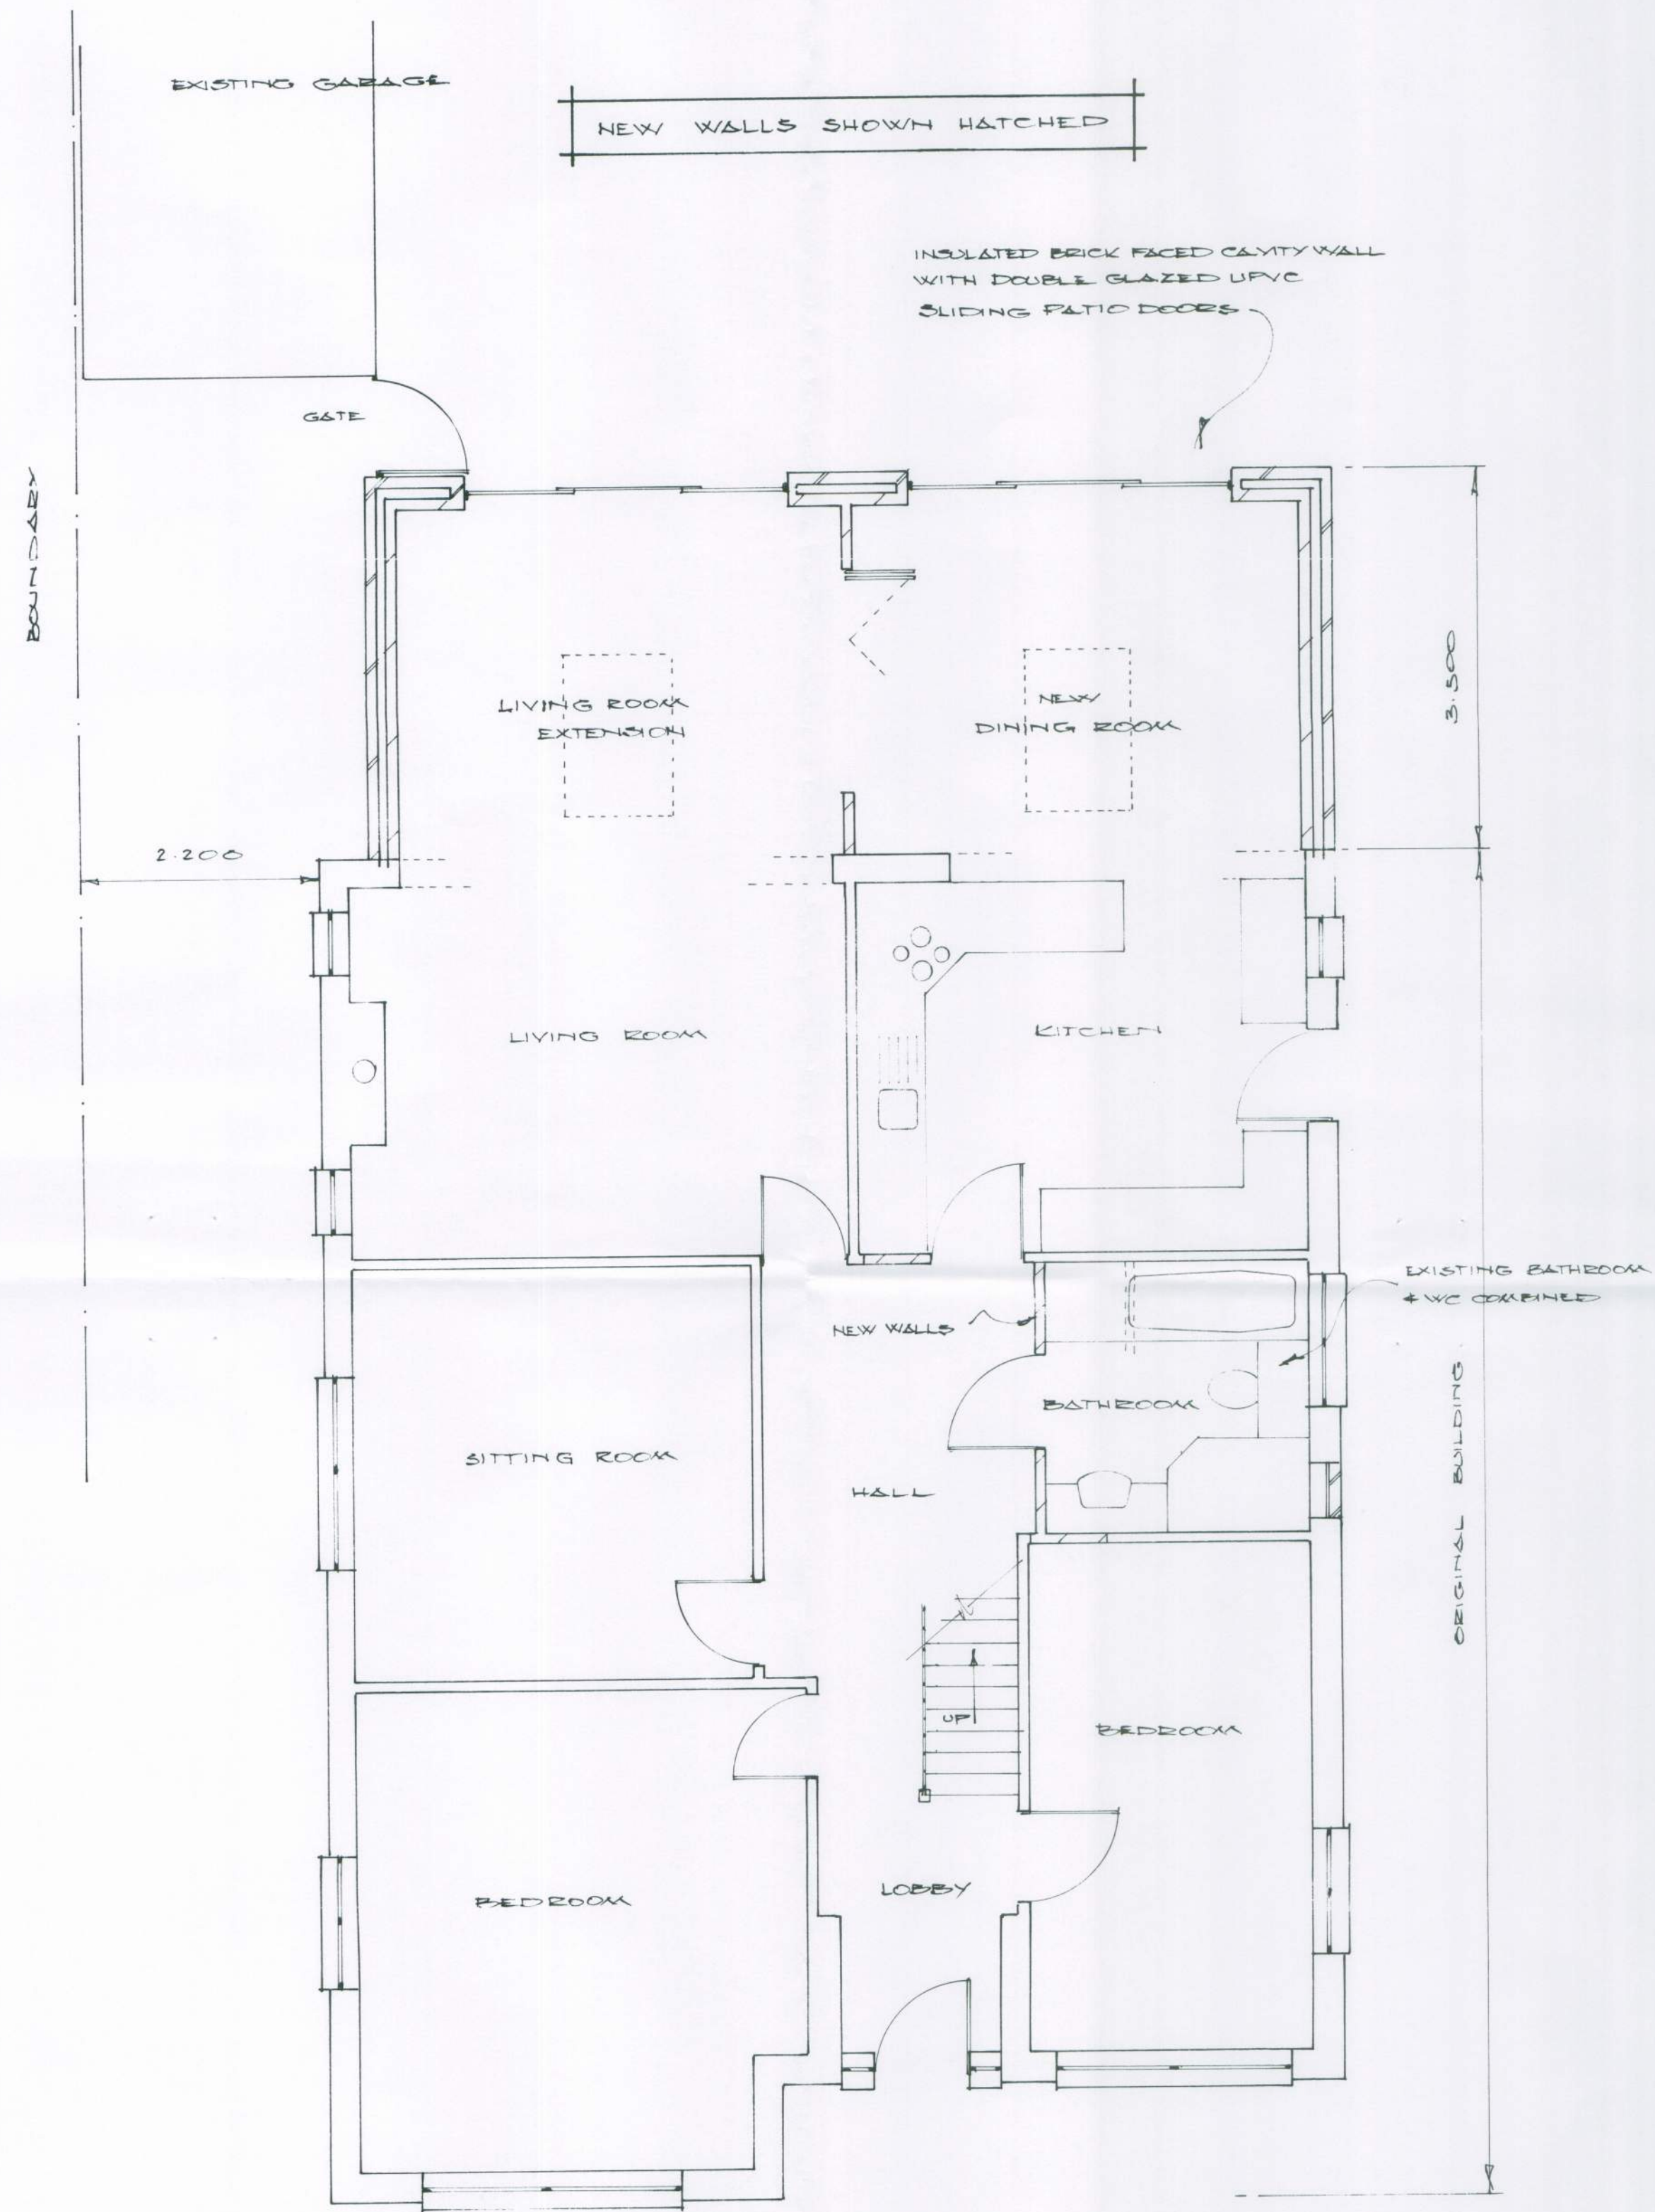

GROUND FLOOR PLAN

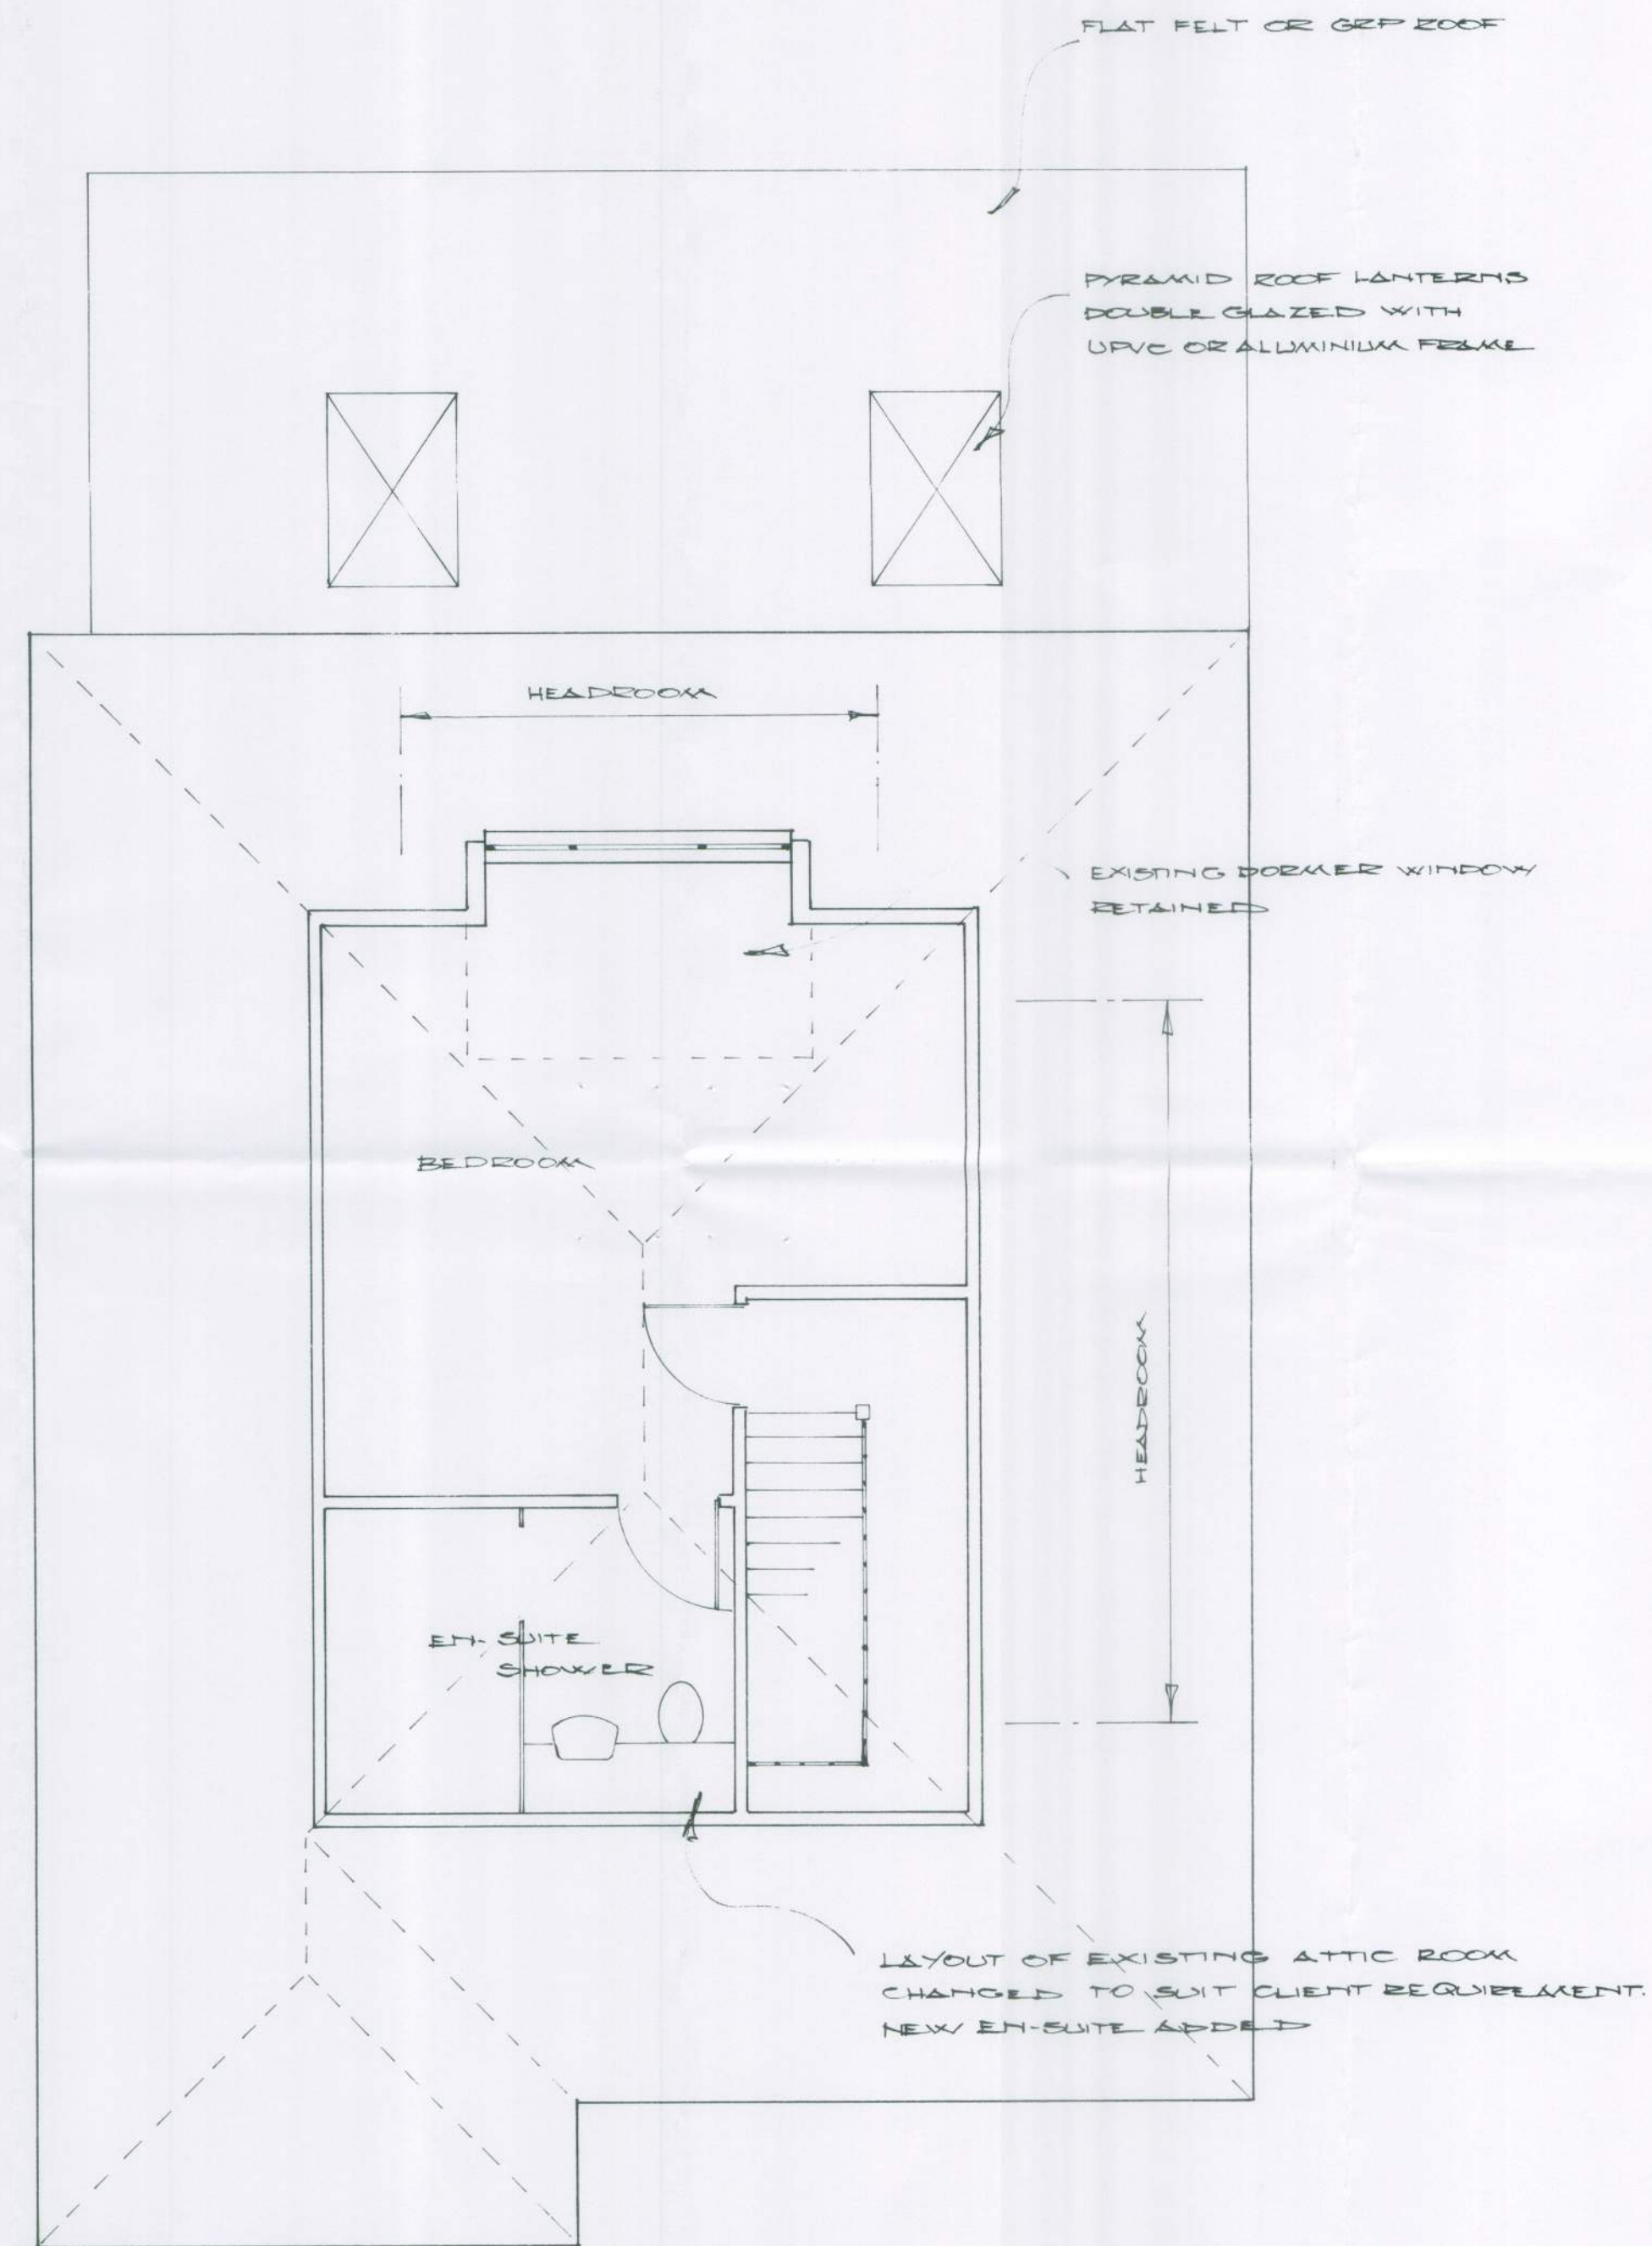

ATTIC FLOOR PLAN
& ROOF PLAN

A	Date	Revisions

© copyright

**JOHNSON
DESIGNS**

Architectural & Planning Services
Building Plans

CHICHESTER, West Sussex
01243 775700

FOUR MARKS, Hampshire
01420 563303

Email: johnsonplans@yahoo.co.uk
www.johnsondesigns.co.uk

Client
MR & MRS P. BUNYAN

Job Title
228 ALDWICK ROAD
ALDWICK
W. SUSSEX
PO21 3QH

Drawing Title
FLOOR PLANS

Scale 0 1 2 1:50 A1

Date NOV 14 Drawn by JB

Drg No. 70935/01 Rev.