



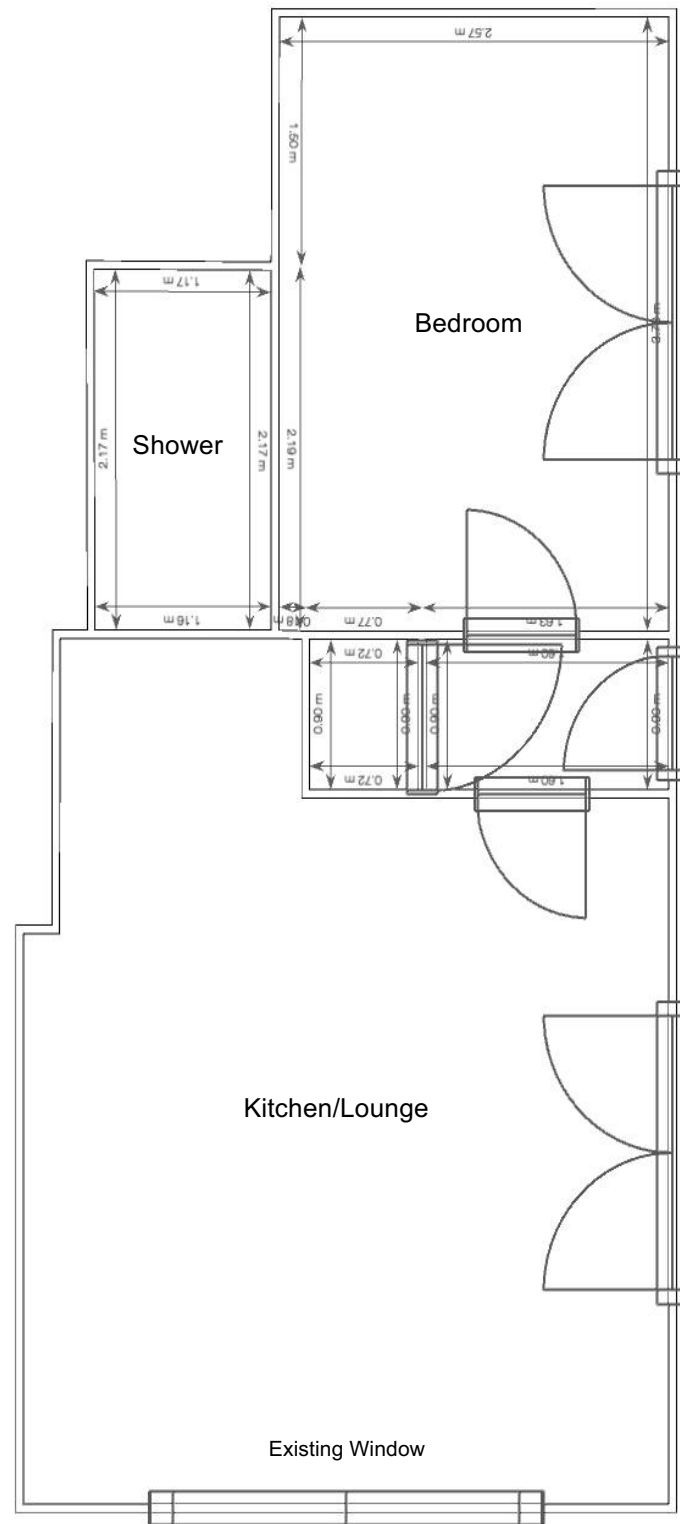


1 **Existing Floor Plan**
Scale: 1:50

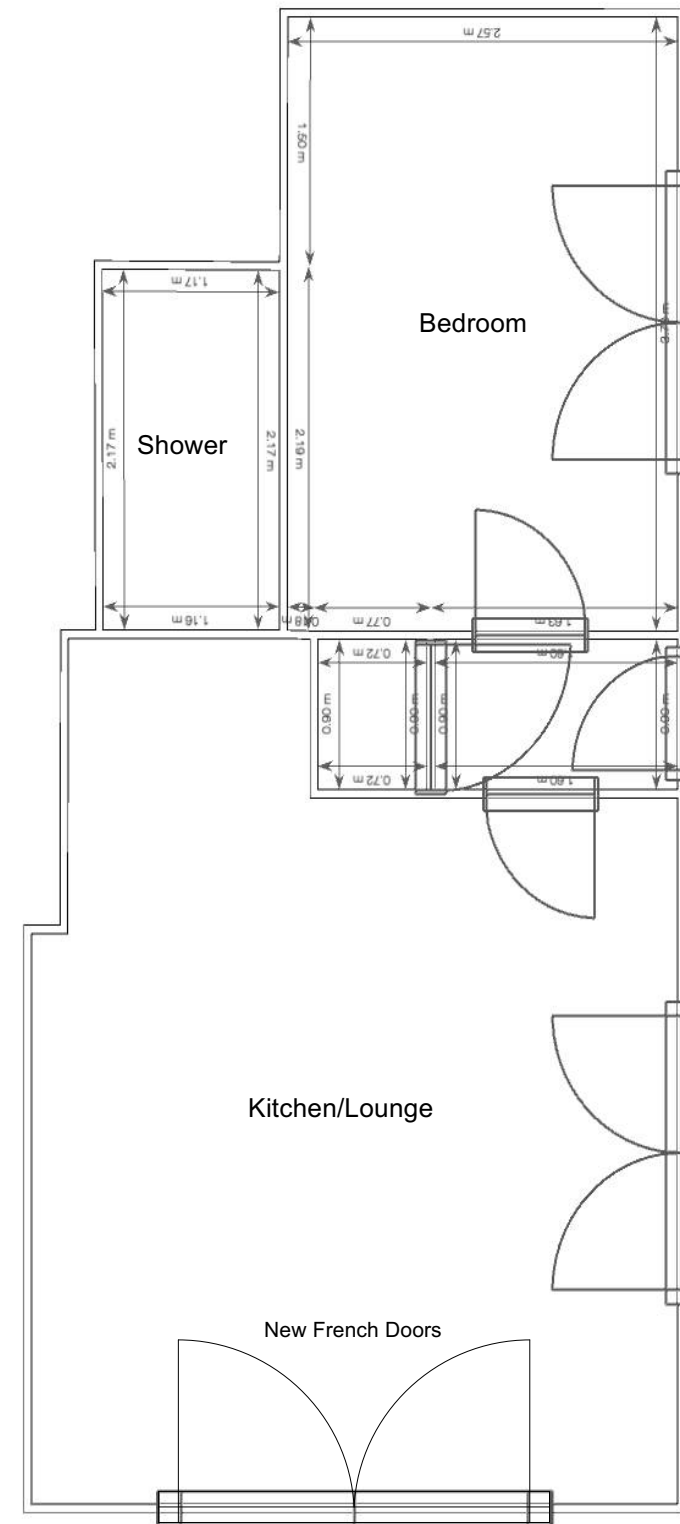

2 **Proposed Floor Plan**
Scale: 1:50

Dwg No. E-002
Drawing Title: Existing and Proposed Floor Plans
Address: Flat 4, Queens Court, Kings Parade, Aldwick, PO21 2QR
Client: Jaime relf
Scale: 1:50@A3
Stage: PLANNING
Drawn: PS

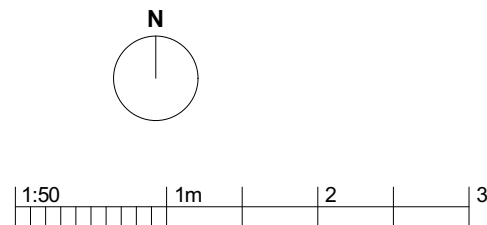

PENDING DECISION FROM LA

