


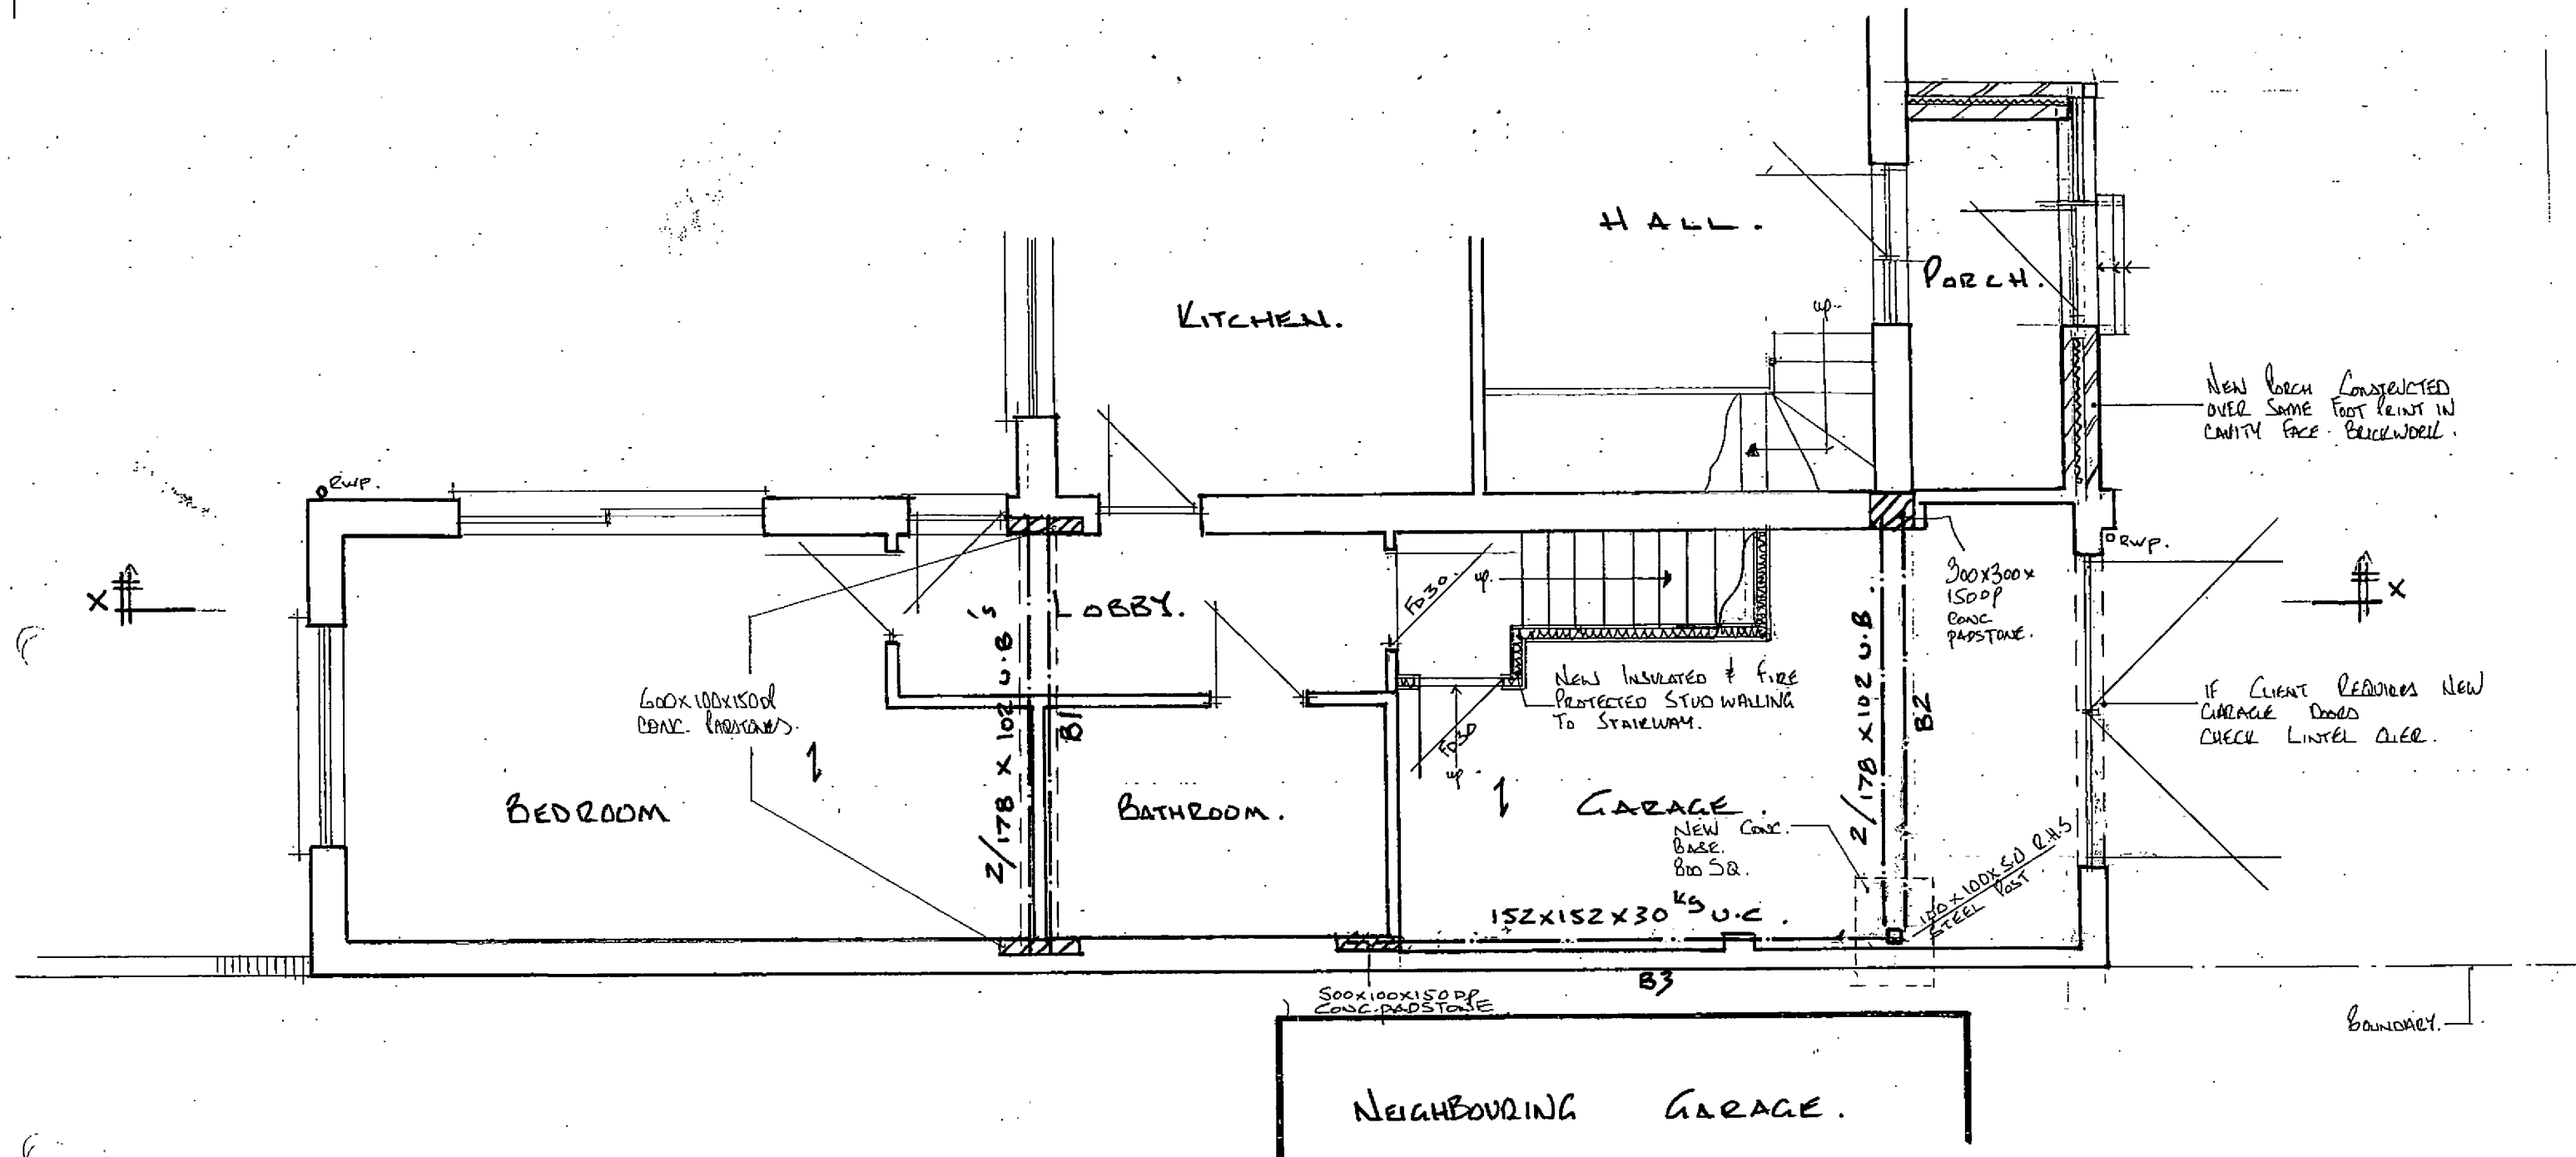

PART GROUND FLOOR PLAN

K.E. HILTON AND ASSOCIATES
Chartered Structural Engineers
2 ALBERT CHAMBERS
SUDLEY ROAD
BOGNOR REGIS
WEST SUSSEX
PO21 1EQ

PLAN. [As Prop ^d]				NORTH
Scale	1:50.	@ A3	Drawn By	
Date	Nov. 13.		Checked	K.E.H.
Drawing Number				
5026-5				

First Floor Bedroom Extension With Porch Rebuilt

43 Cambridge Drive Bognor Regis PO21 5RS