


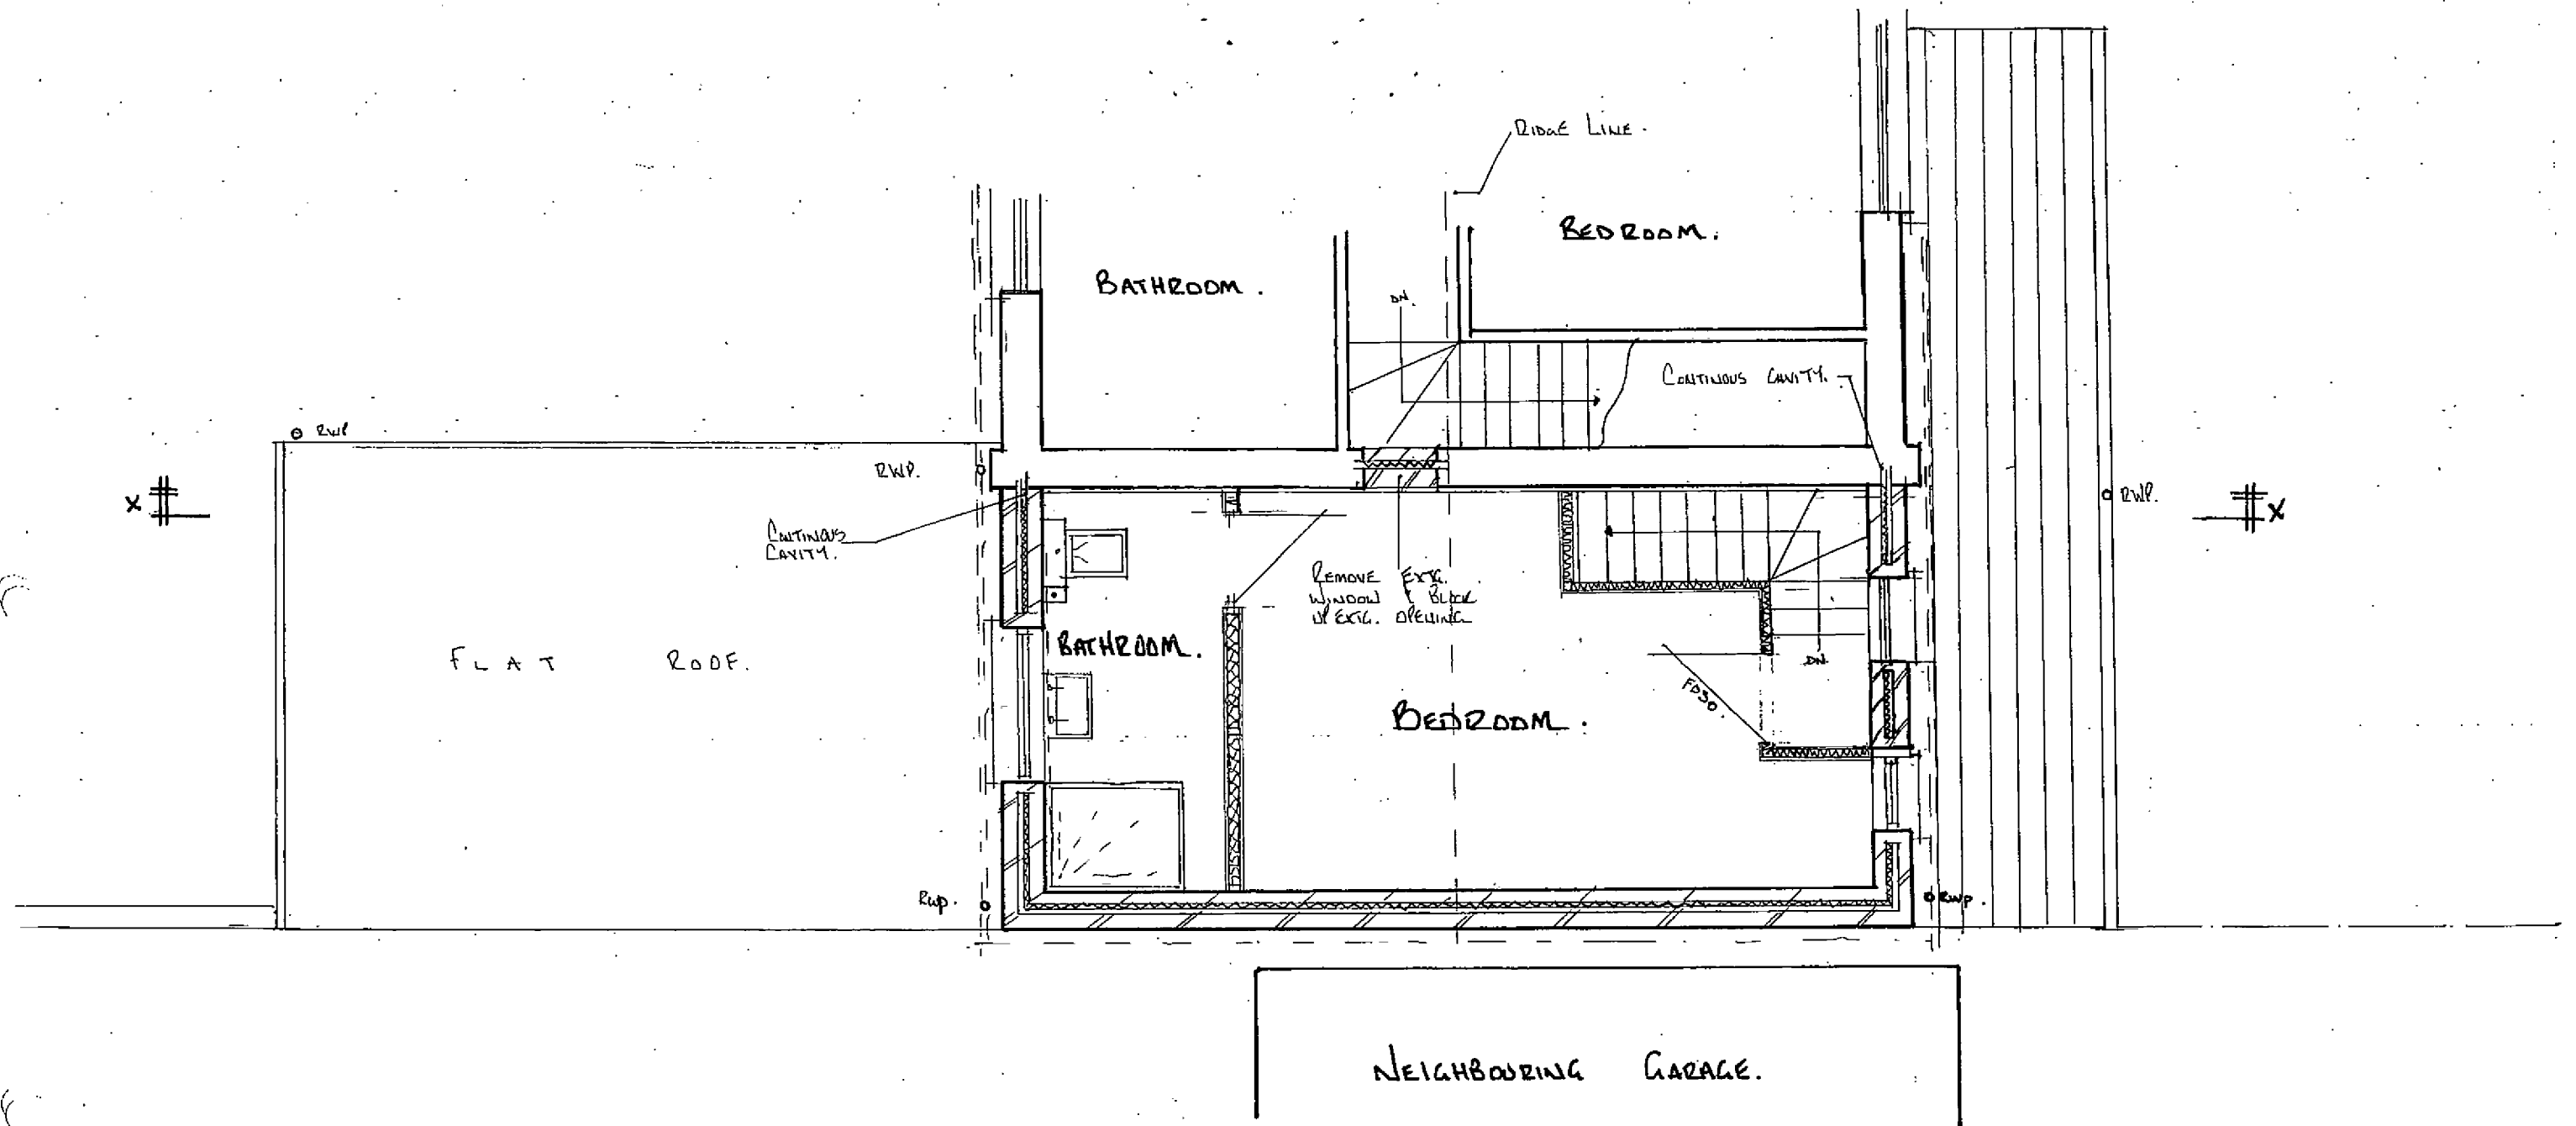

PART FIRST FLOOR PLAN.

First Floor Bedroom Extension With Porch Rebuilt
 43 Cambridge Drive Bognor Regis PO21 5RS

K.E. HILTON AND ASSOCIATES Chartered Structural Engineers			
2 ALBERT CHAMBERS SUDLEY ROAD BOGNOR REGIS WEST SUSSEX PO21 1EQ			
PLAN. [AS PROPOSED.]			
Scale	1:50.	@ A3	Drawn By C.R.B.
Date	Nov. 13.		Checked K.E.H.
Drawing Number		5026-6	