



- NOTES:
1. Do not scale this drawing. Use figured dimensions only, except for Planning purposes.
 2. All dimensions must be checked on site by the contractor prior to commencement of work.
 3. All construction details are indicative and are to be checked and confirmed on site and any divergence's are to be agreed with the Contract Administrator.

THIS DRAWING TO BE READ IN-CONJUNCTION WITH THE BUILDING CONTROL AND CONSTRUCTION NOTES

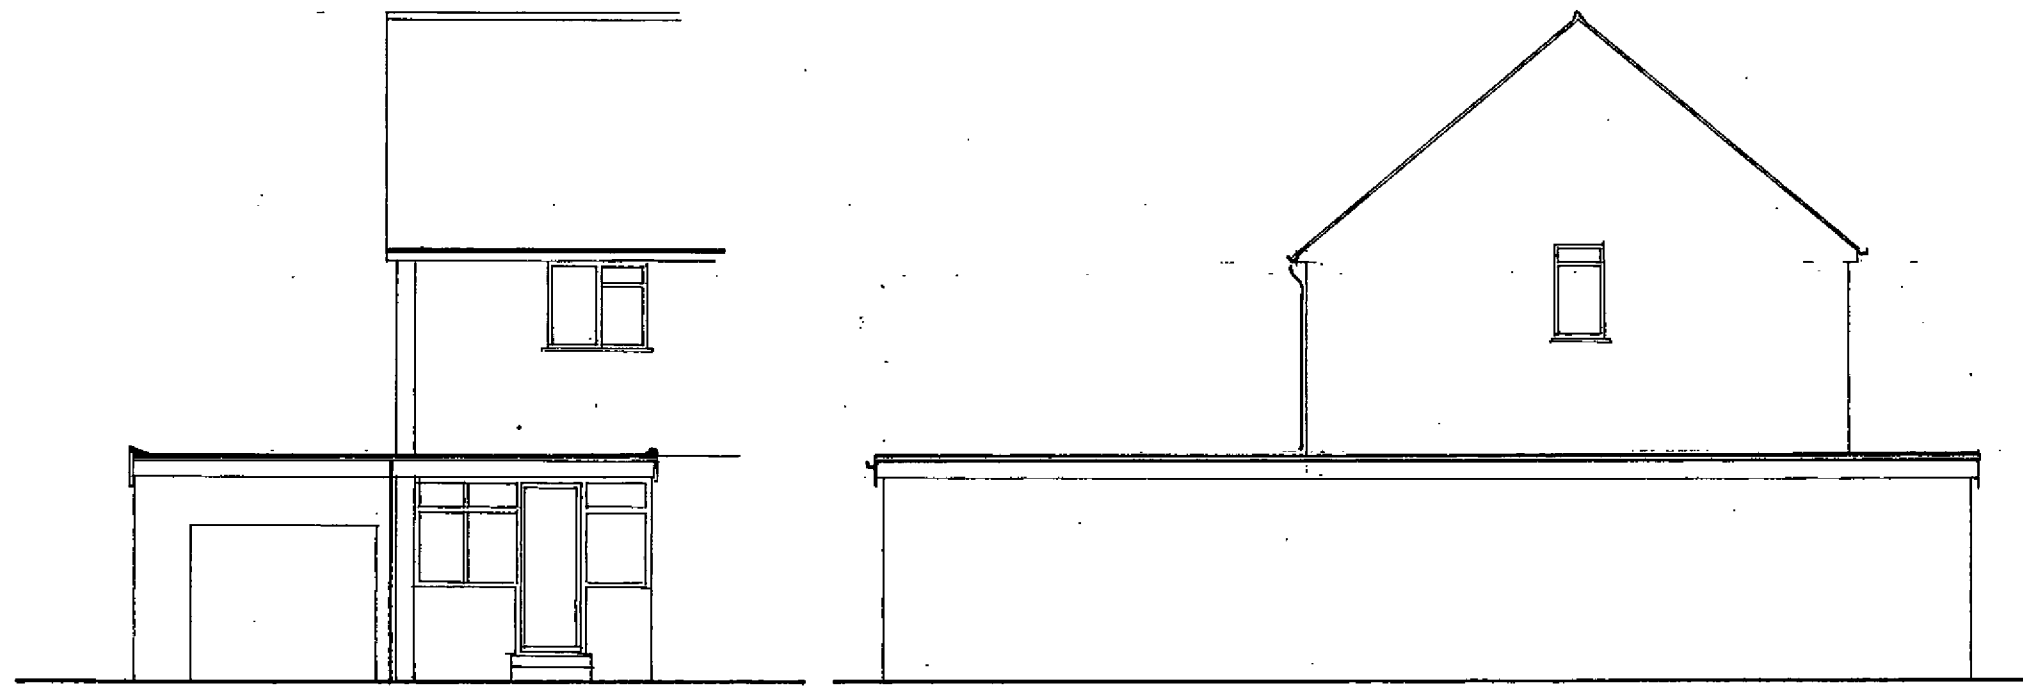

EAST ELEVATION.
[FRONT.]

SOUTH ELEVATION.
[SIDE]

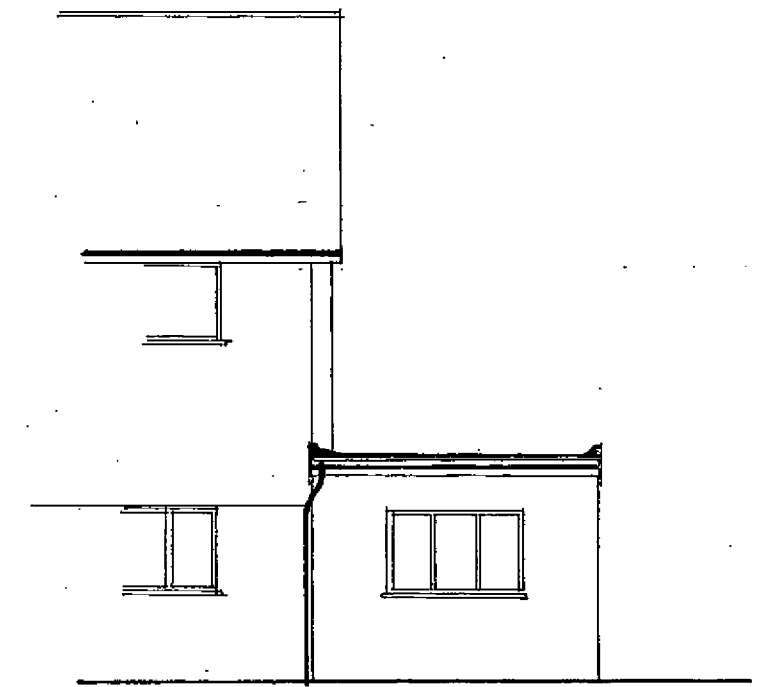

WEST ELEVATION.
[REAR.]

K.E. HILTON AND ASSOCIATES Chartered Structural Engineers	
2 ALBERT CHAMBERS SUDLEY ROAD BOGNOR REGIS WEST SUSSEX PO21 1EQ	

ELEVATIONS. [AS EXTG.]			
Scale	1:100	@ A3	Drawn By C.R.B.
Date	Nov. 13.	Checked	K.E.H.
Drawing Number	5026-4		

First Floor Bedroom Extension With Porch Rebuilt
43 Cambridge Drive Bognor Regis PO21 5RS