

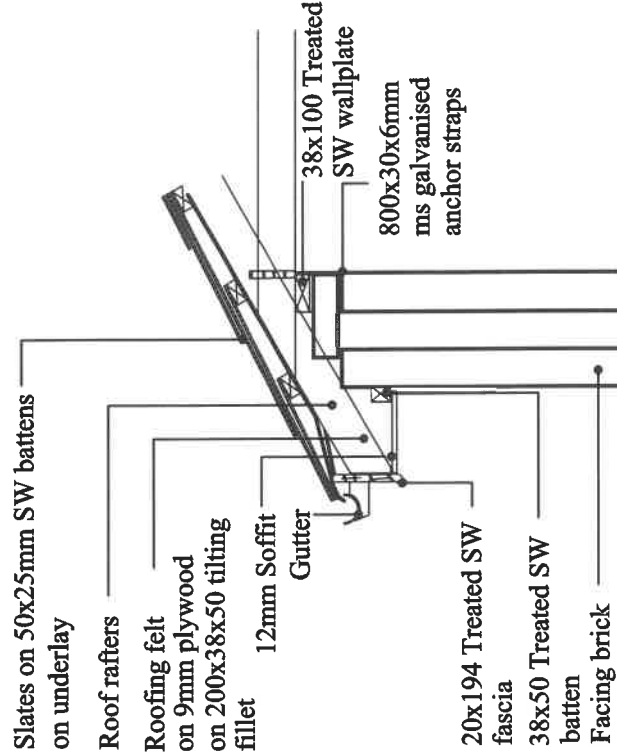
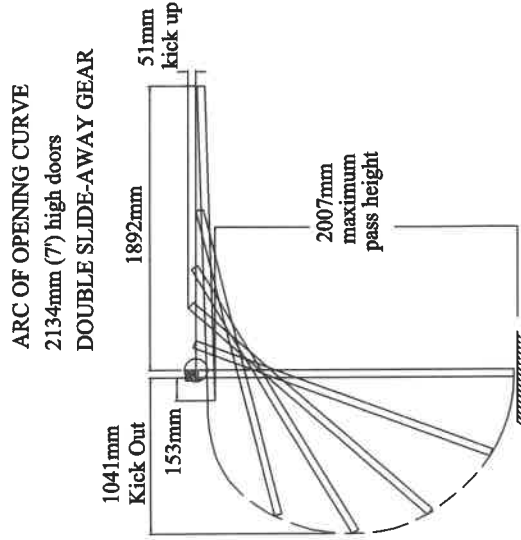


Section thro' ridge 30 degree pitch slate roof


Eaves detail 1:20

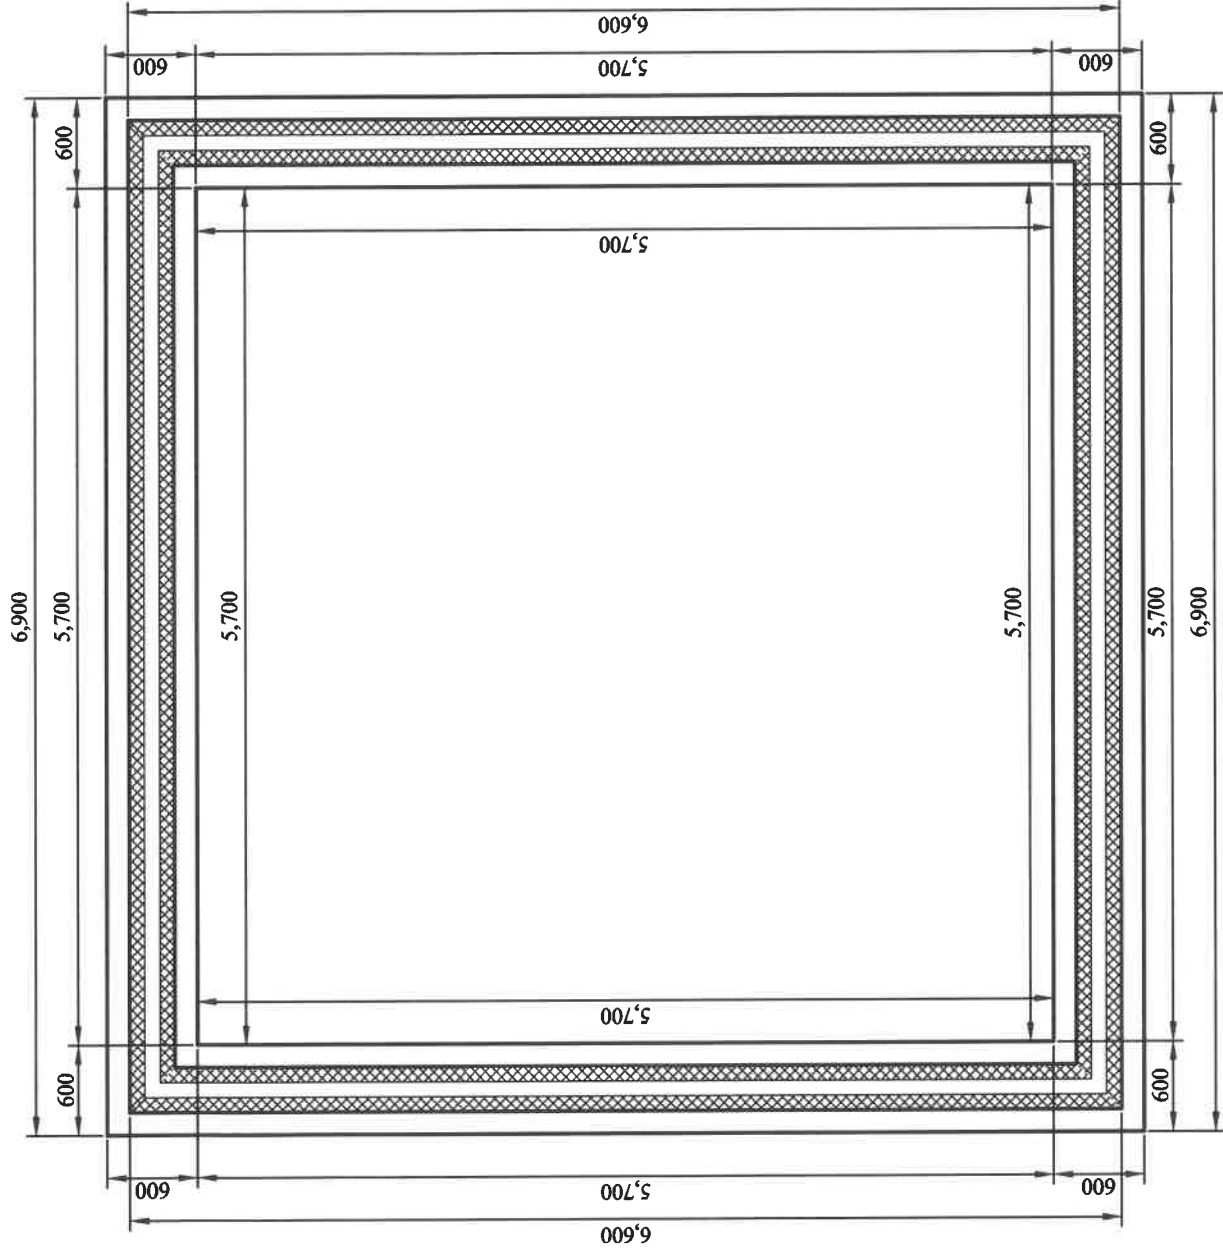

Foundation Plan

 

garage outline 1:200

 

garage outline 1:500

The above garage outlines can be used to trace onto a site plan to locate the garage on the site



For correct printing this scale should measure 10cm when printed

GaragePlans.co.uk

1 Thorndale Road North, Hillsborough Road, Carryduff, Belfast BT8 8HY Tel: 028 9081 4106
Mobile: 077 2007 7465 Email: info@garageplans.co.uk Website: www.garageplans.co.uk

Stephen Wells
9 Meadow Way
Aldwick
Bognor Regis
West Sussex
PO21 4HG

Scale: 1:50 Serial No: 203181624281

Sheet No:

2 of 5