

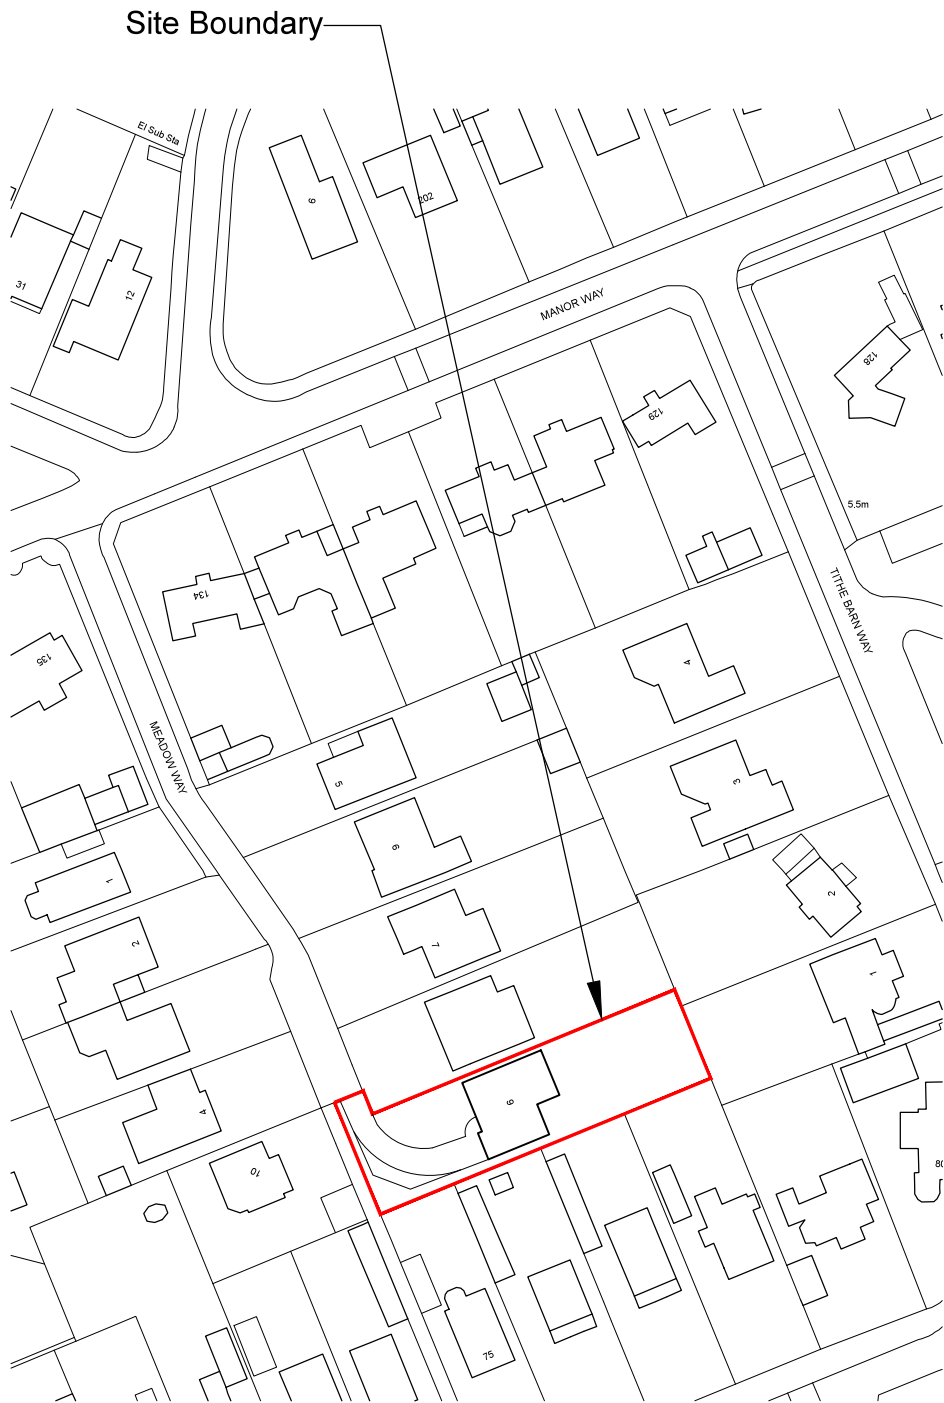


EXISTING

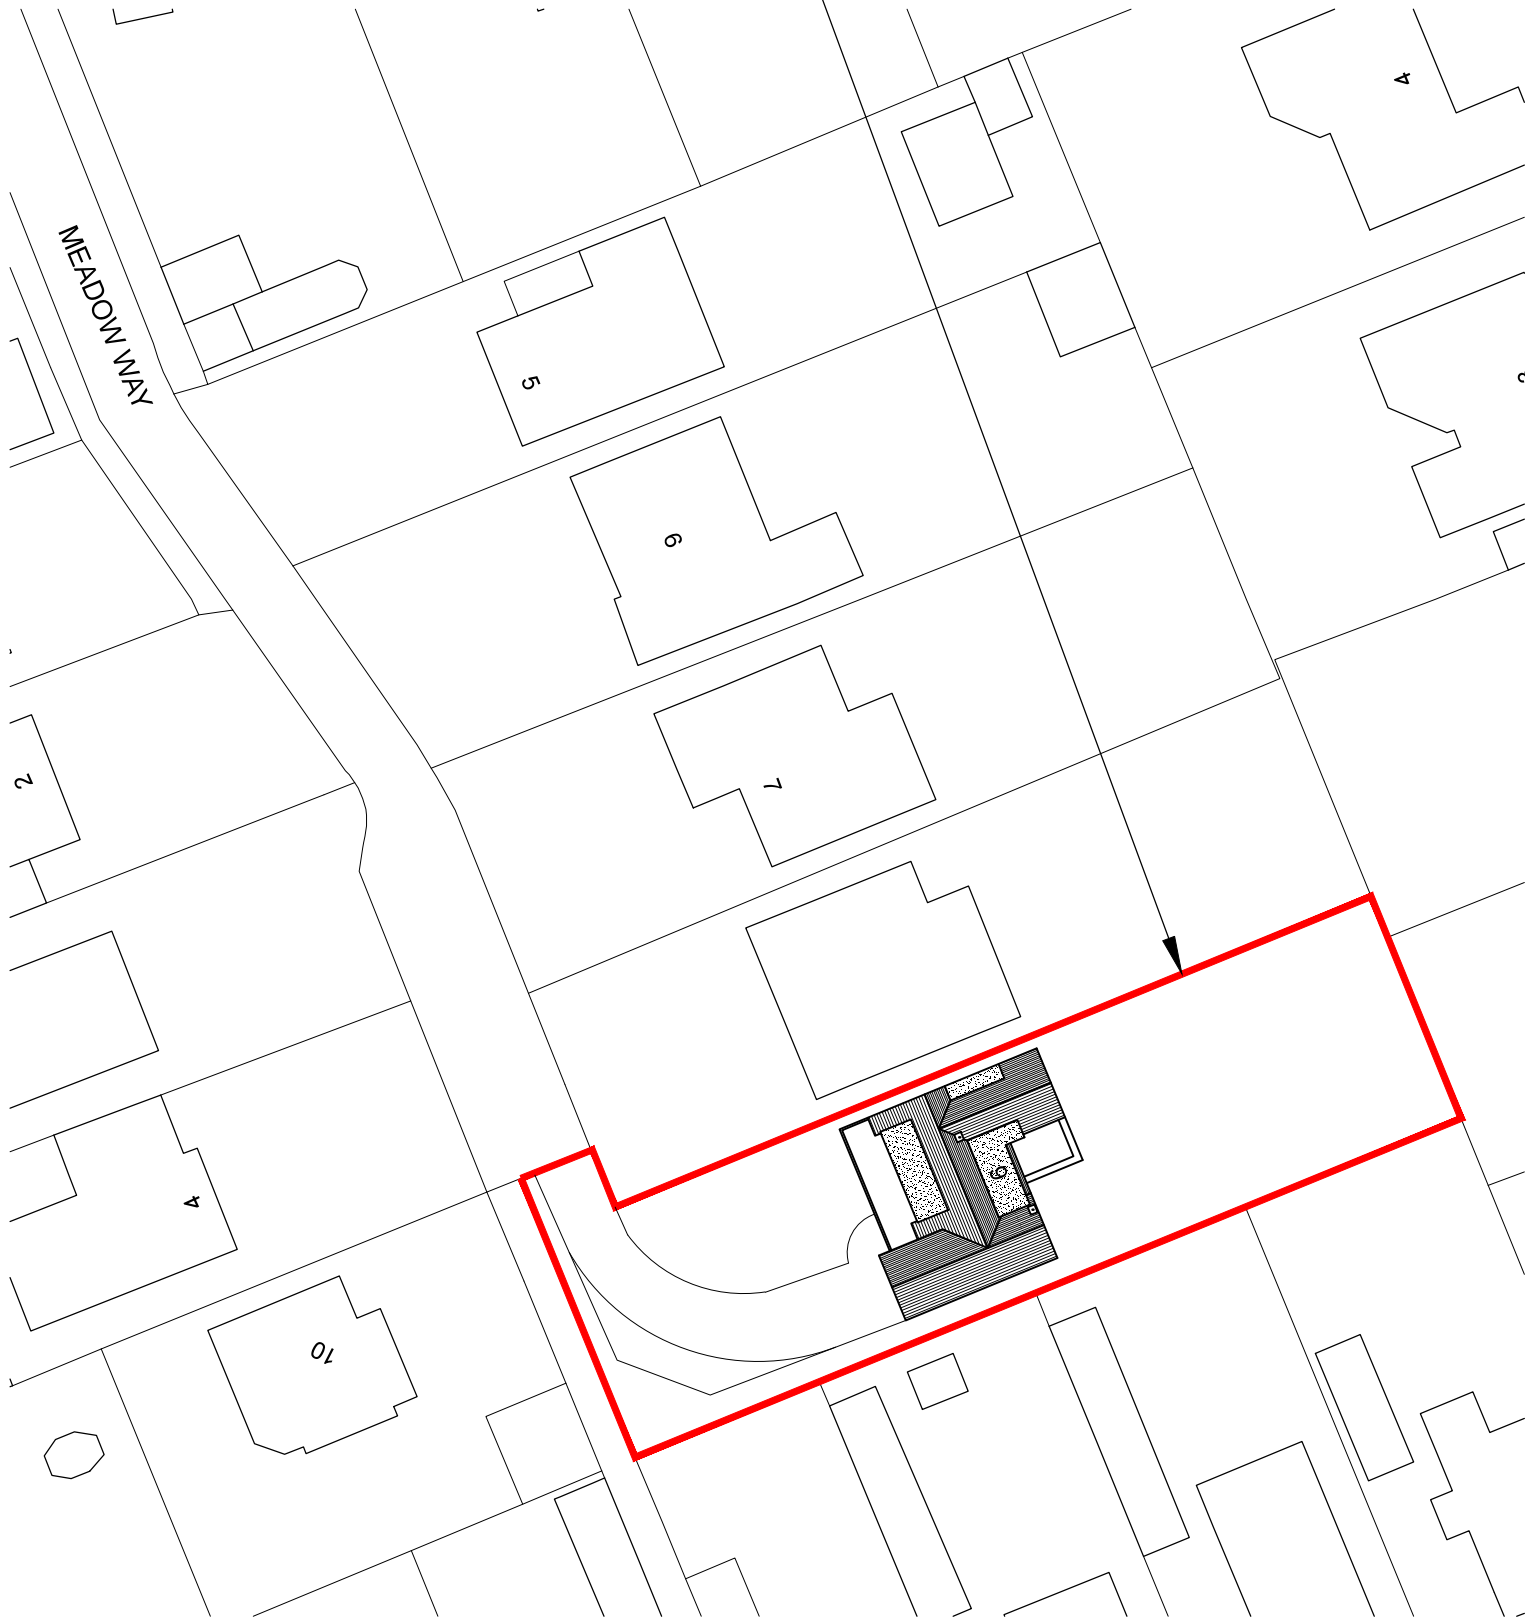


©Crown Copyright. All rights reserved. Licence no. 100019980

LOCATION PLAN
1:1250 @ A3

 

©Crown Copyright. All rights reserved. Licence no. 100019980

SITE PLAN
1:500 @ A3

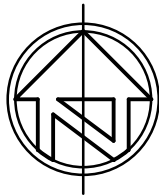

Rev.	Notes	Date
Project 9 Meadow Way Aldwick Bay Estate PO21 4HG		
Drawing Location & Site Plan Existing		
Drawn By		Scale as shown
Date Nov 2019		Revision
Drawing No.		