



PROPOSED

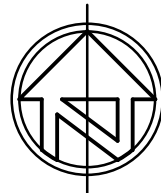

SITE PLAN + Dims
1:200 @ A3

©Crown Copyright. All rights reserved. Licence no. 100019980

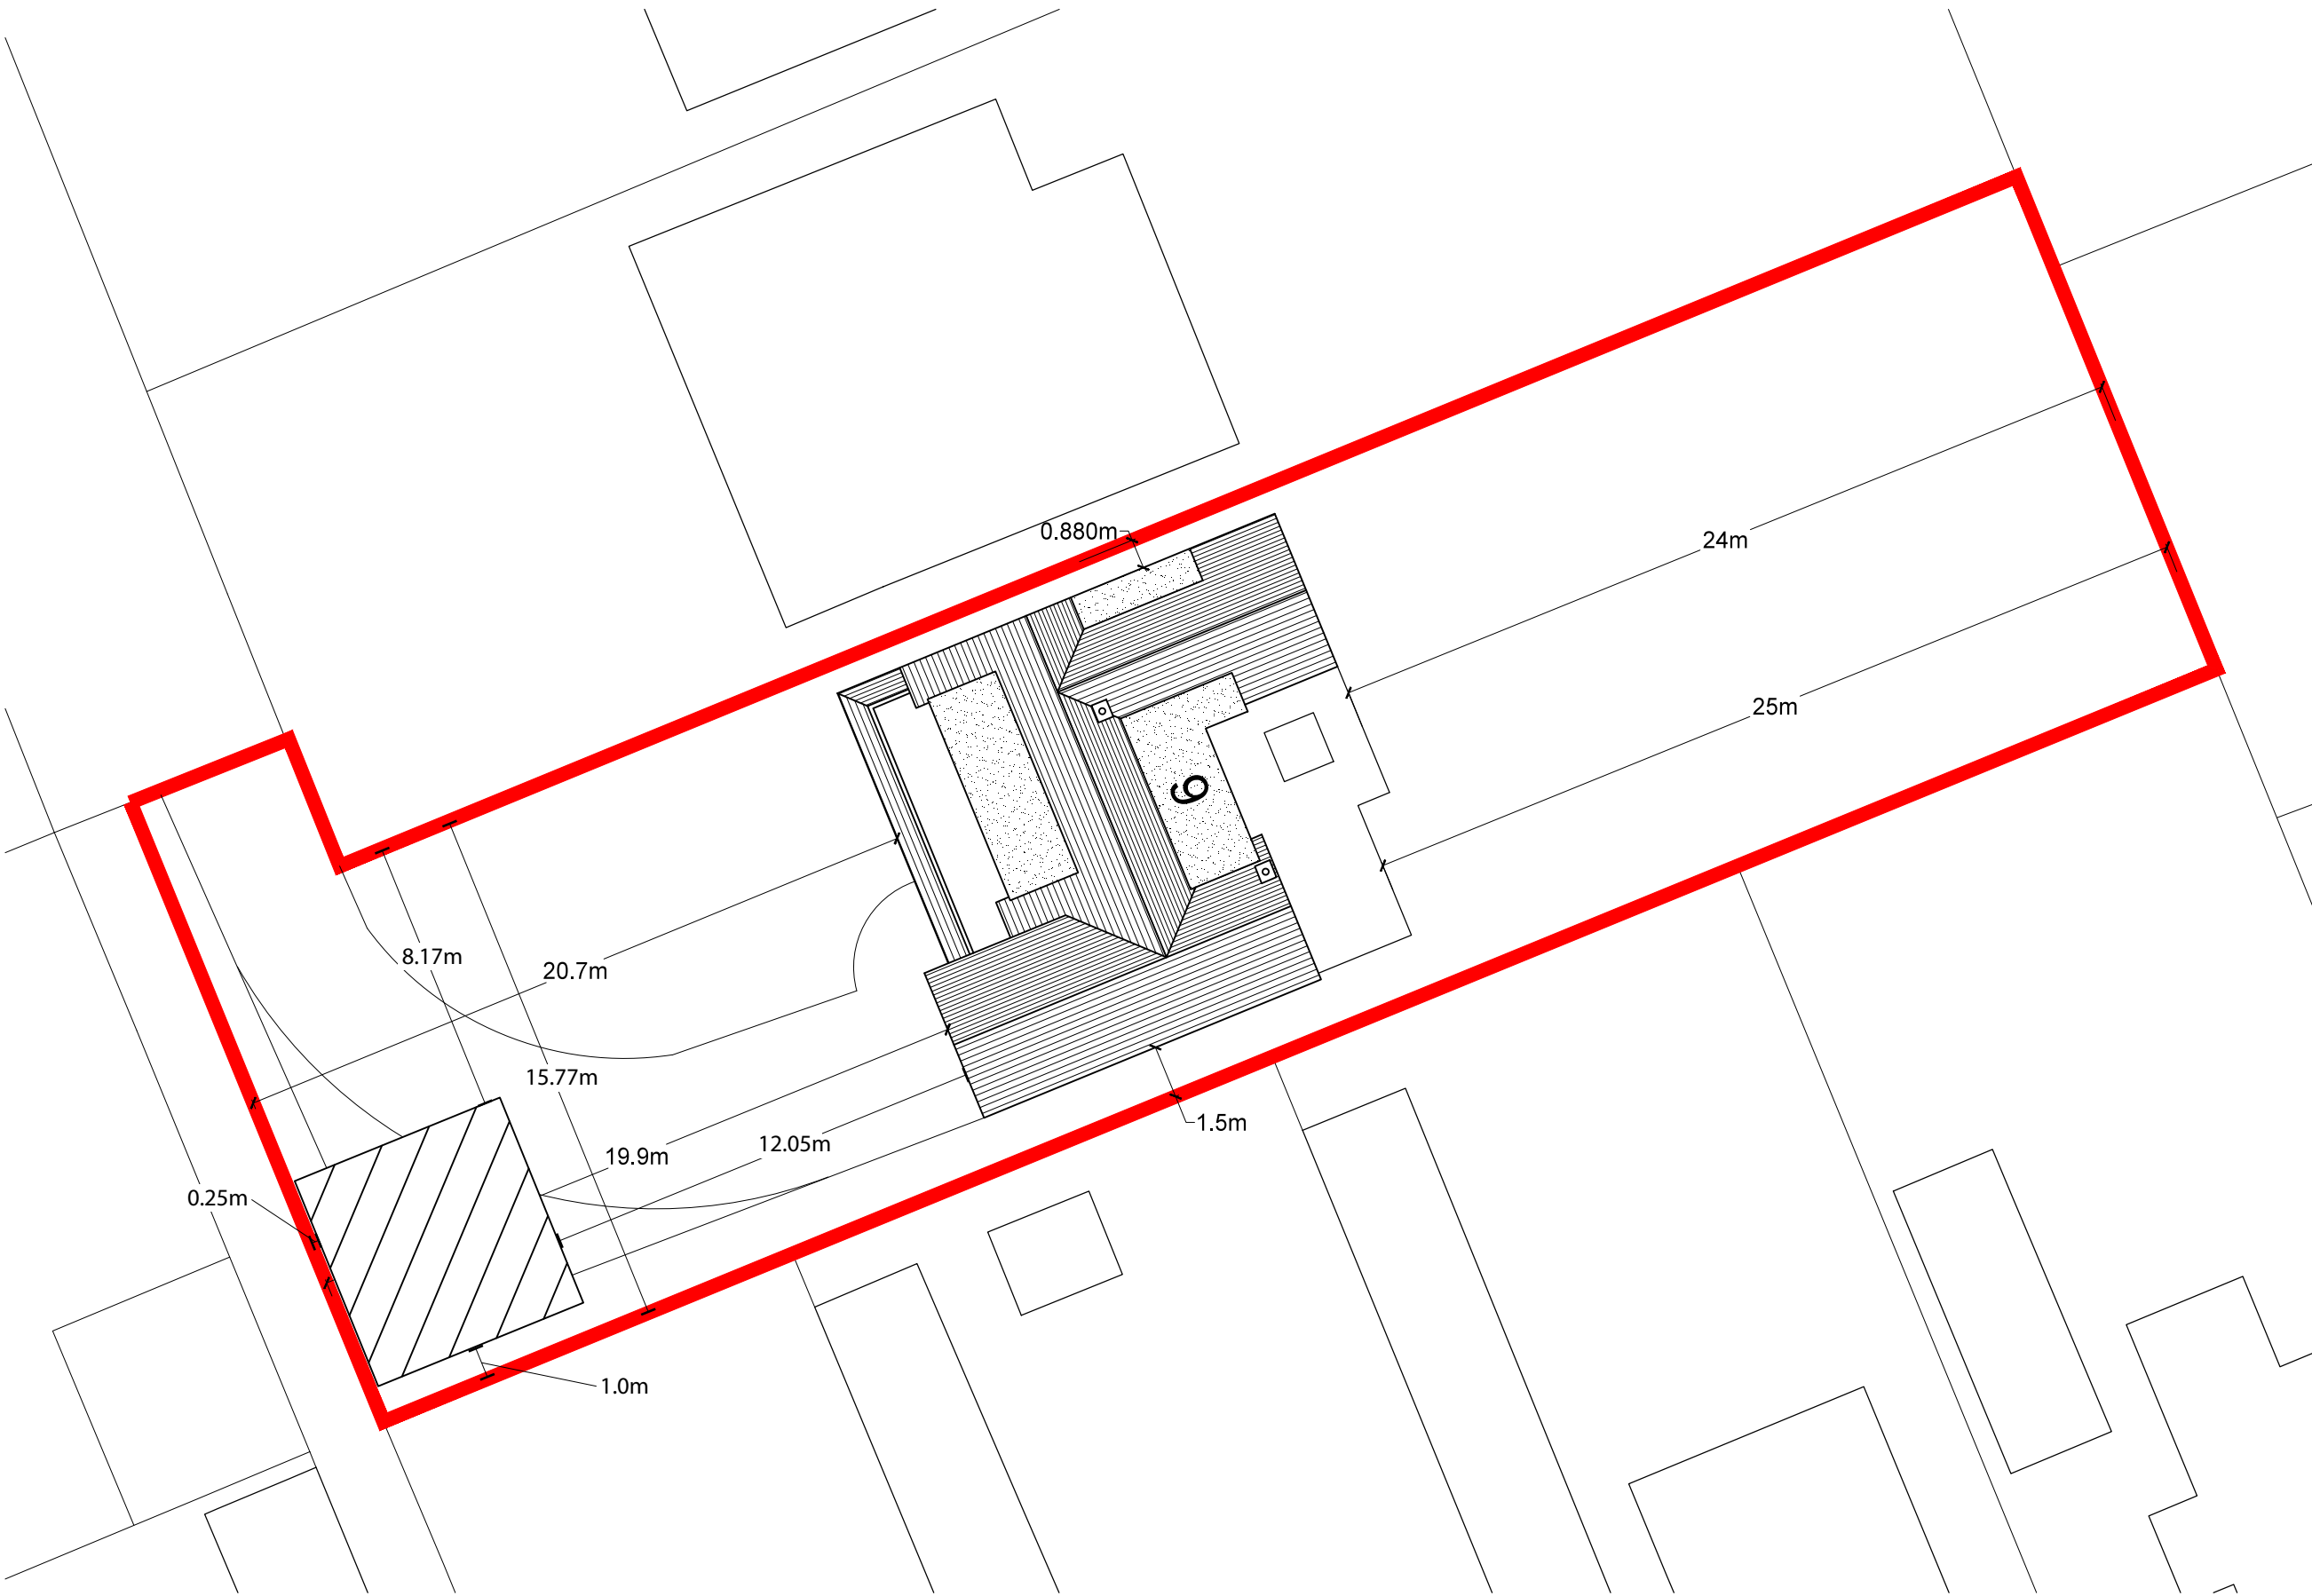

Rev.	Notes	Date
Project 9 Meadow Way Aldwick Bay Estate PO21 4HG		
Drawing Site Plan + Dims Proposed		
Drawn By		Scale as shown
Date Nov 2019		Revision
Drawing No.		