





FRONT ELEVATION 1:50

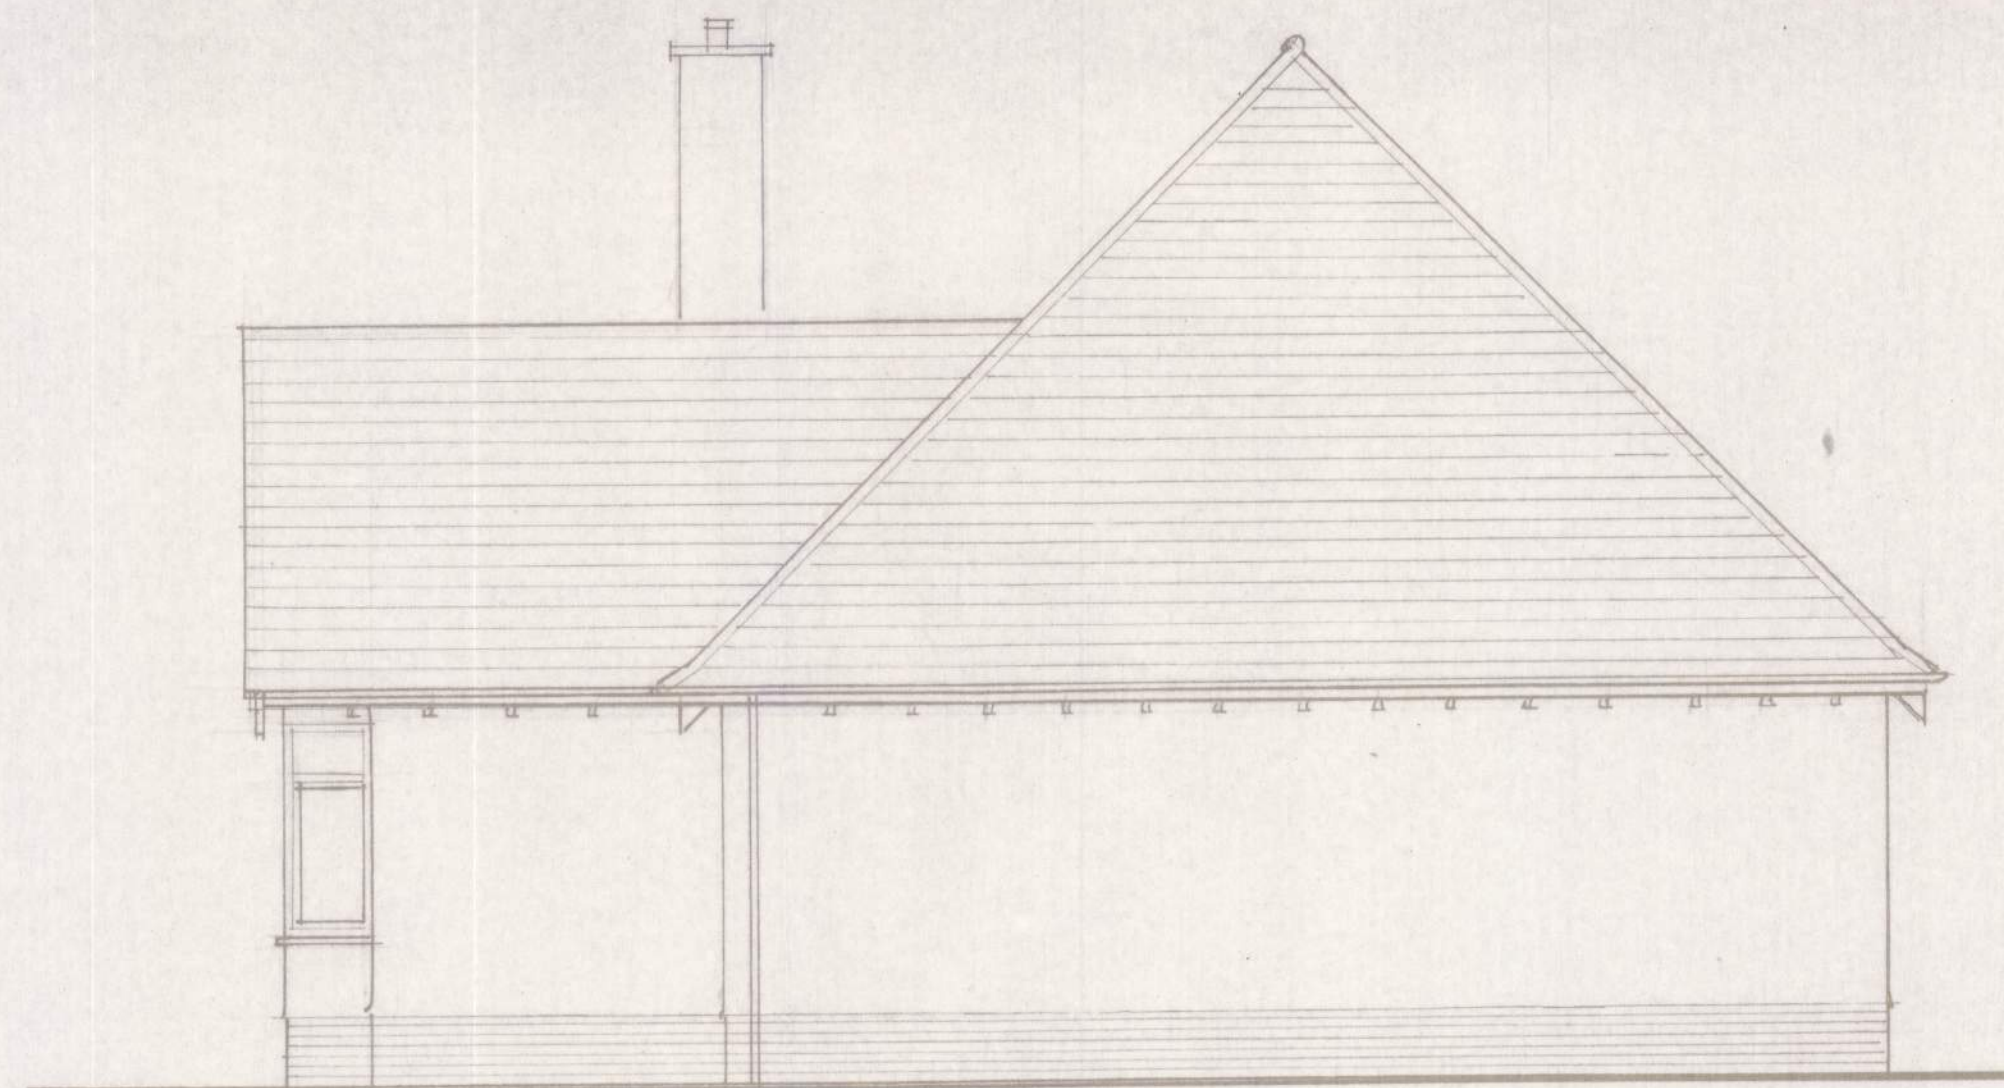


SIDE ELEVATION




REAR ELEVATION

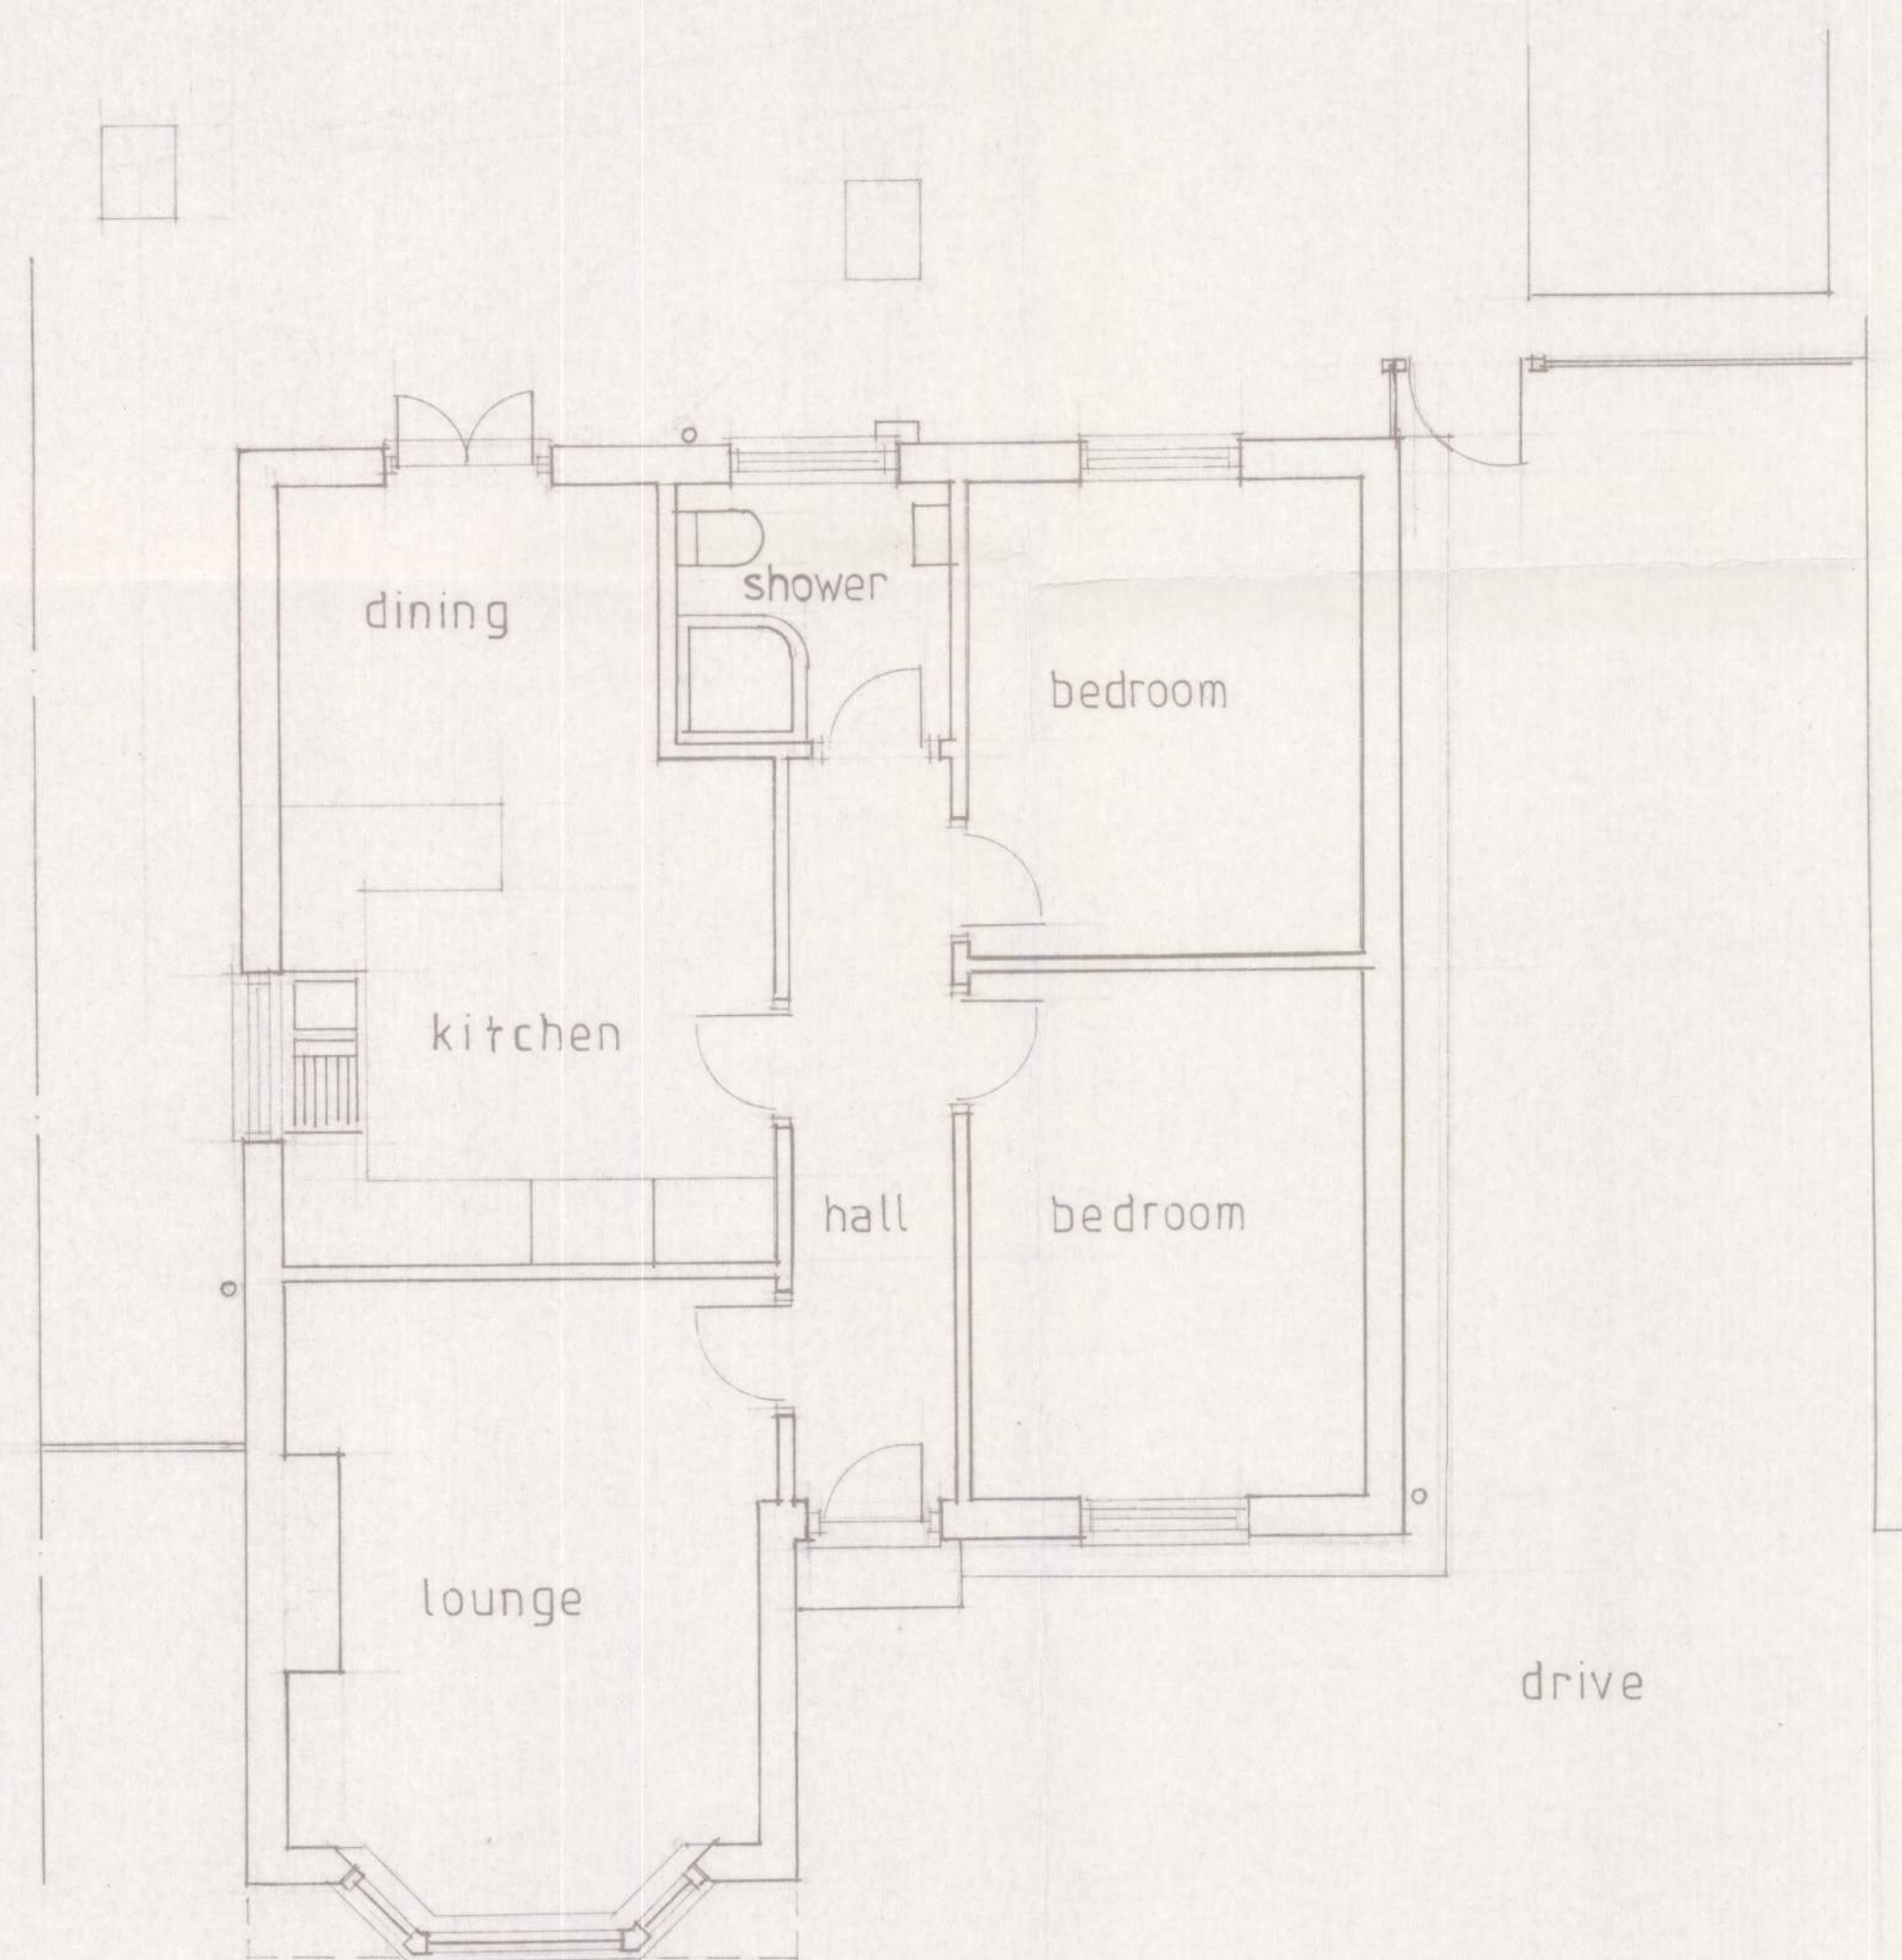

GROUND FLOOR PLAN 1:50

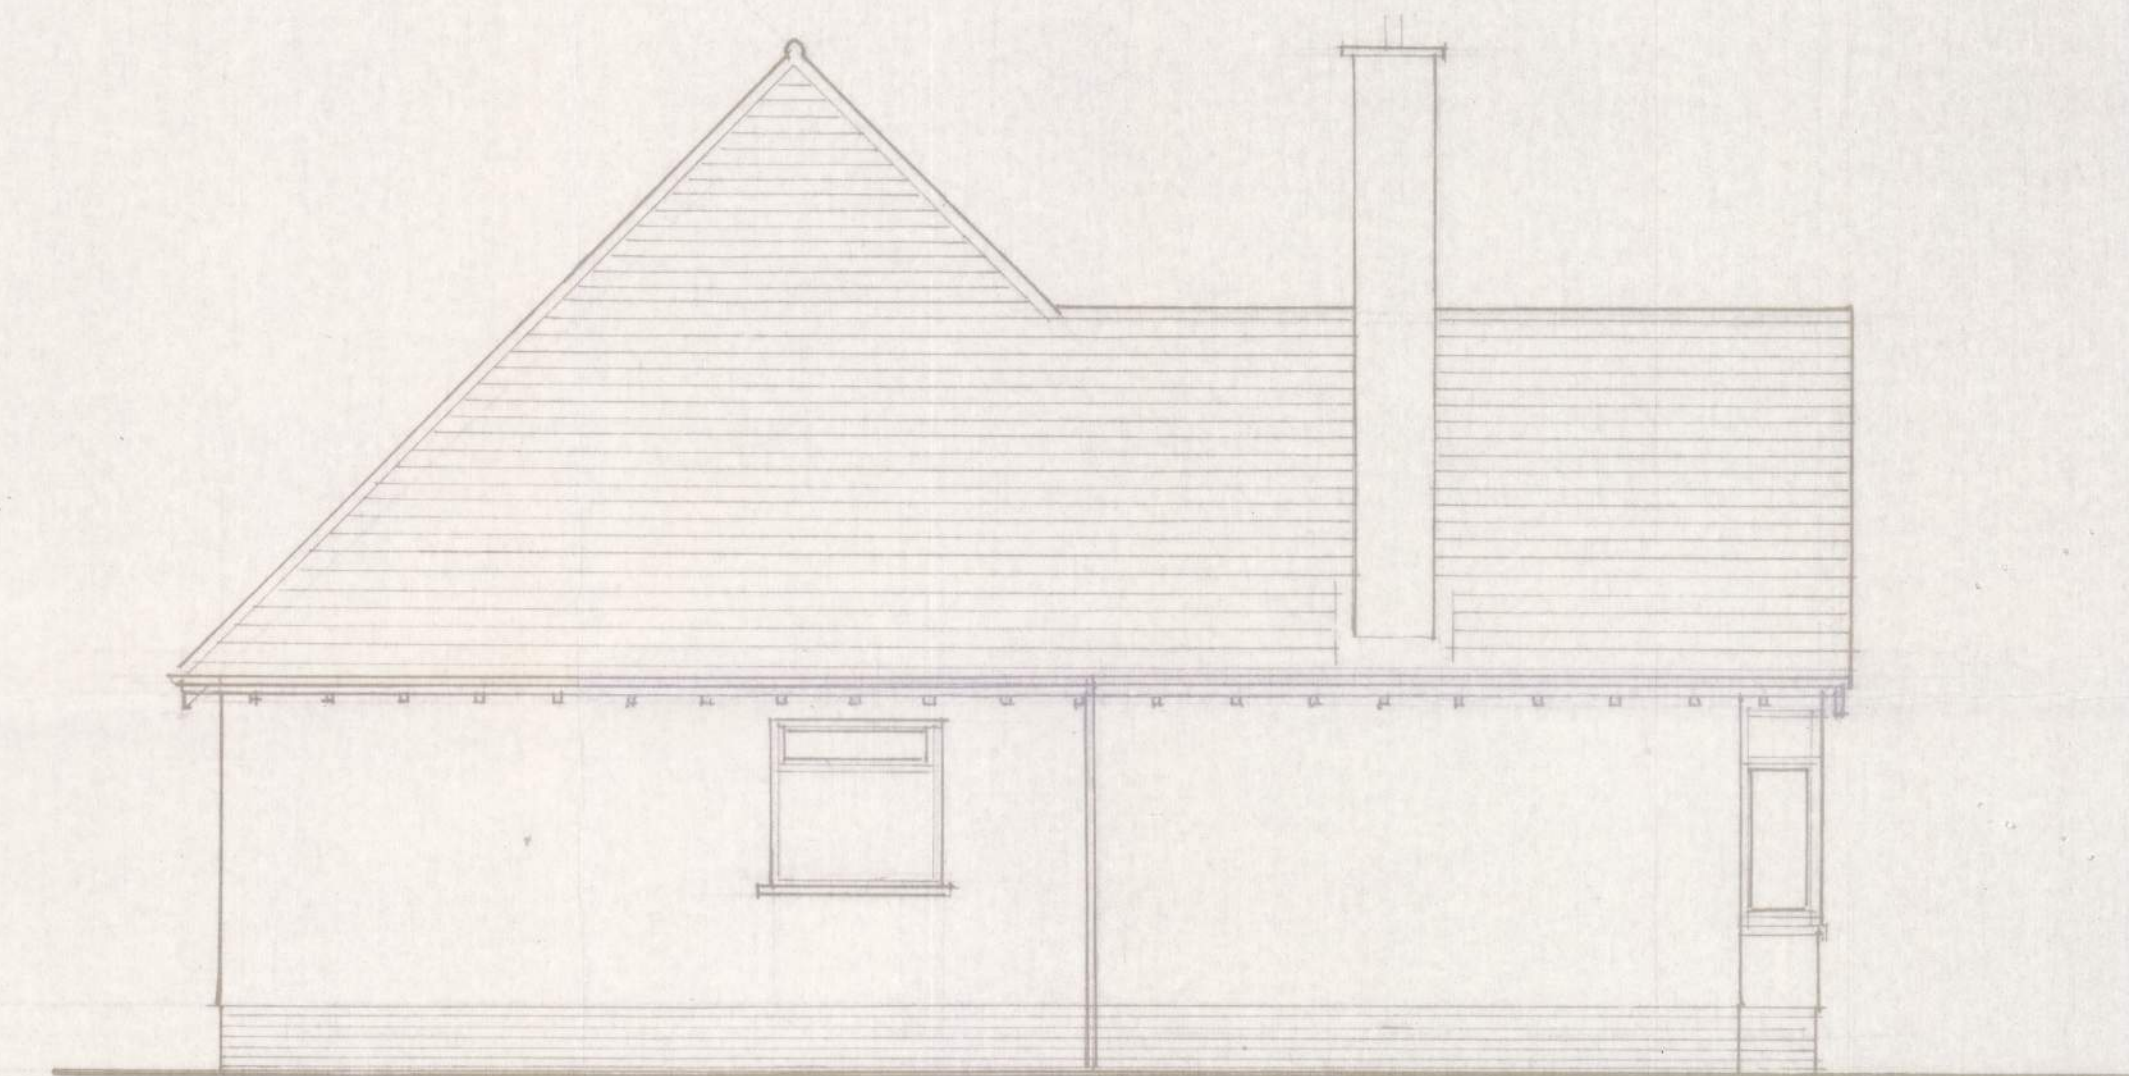

SIDE ELEVATION

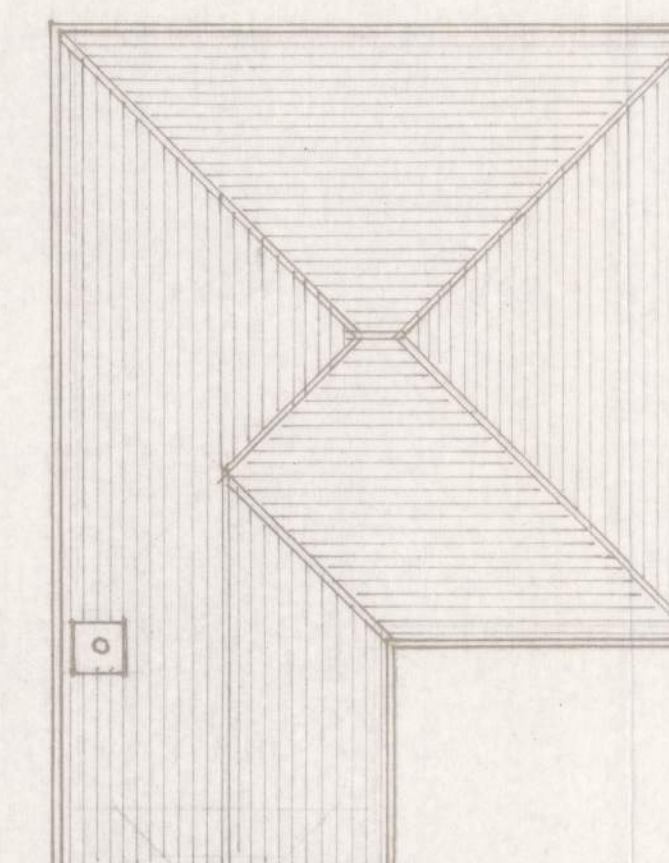

ROOF PLAN 1:100

No.	Revisions	Date:
-----	-----------	-------

O' NEILL
ARCHITECTURAL SERVICES
16 Grosvenor Road, Donnington,
Chichester, West Sussex, PO198RX.
Telephone: [01243] 531333

Client:
Mr & Mrs. P. THORPE

Project:
34 GROSVENOR GARDENS
ROSE GREEN,
BOGNOR REGIS,
WEST SUSSEX.

Drawing:
SURVEY AS EXISTING

Drawn by:
P. O' NEILL

Date:
DECEMBER, 2018

Scale/s:
1:50, 1:100

Dwg. no.
1836 / 01

Rev.