






FRONT ELEVATION

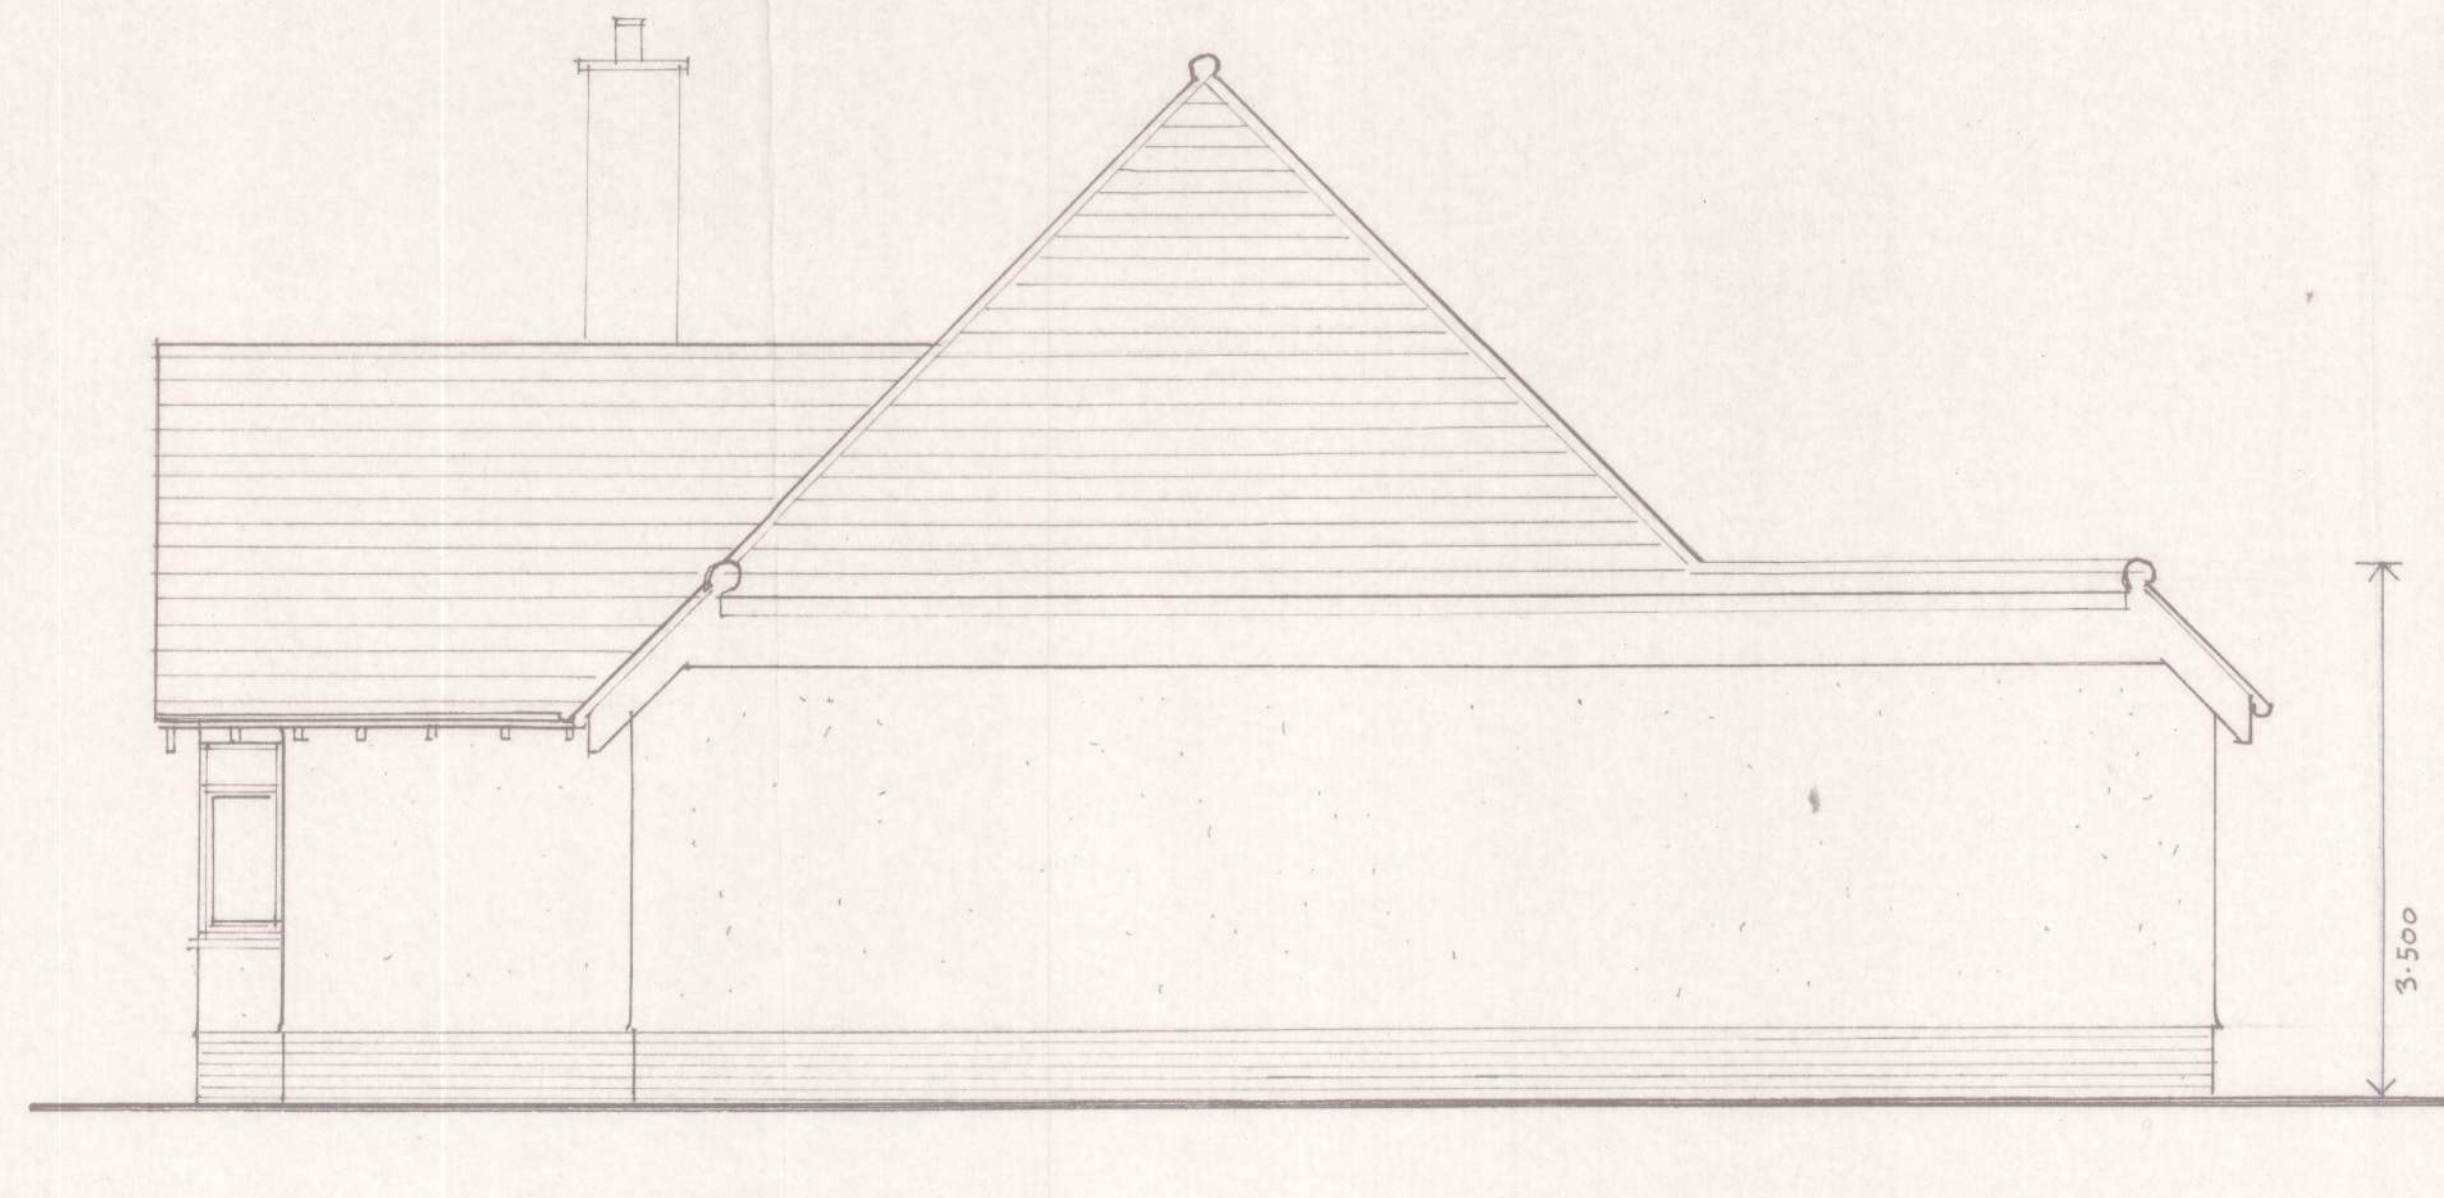


SIDE ELEVATION

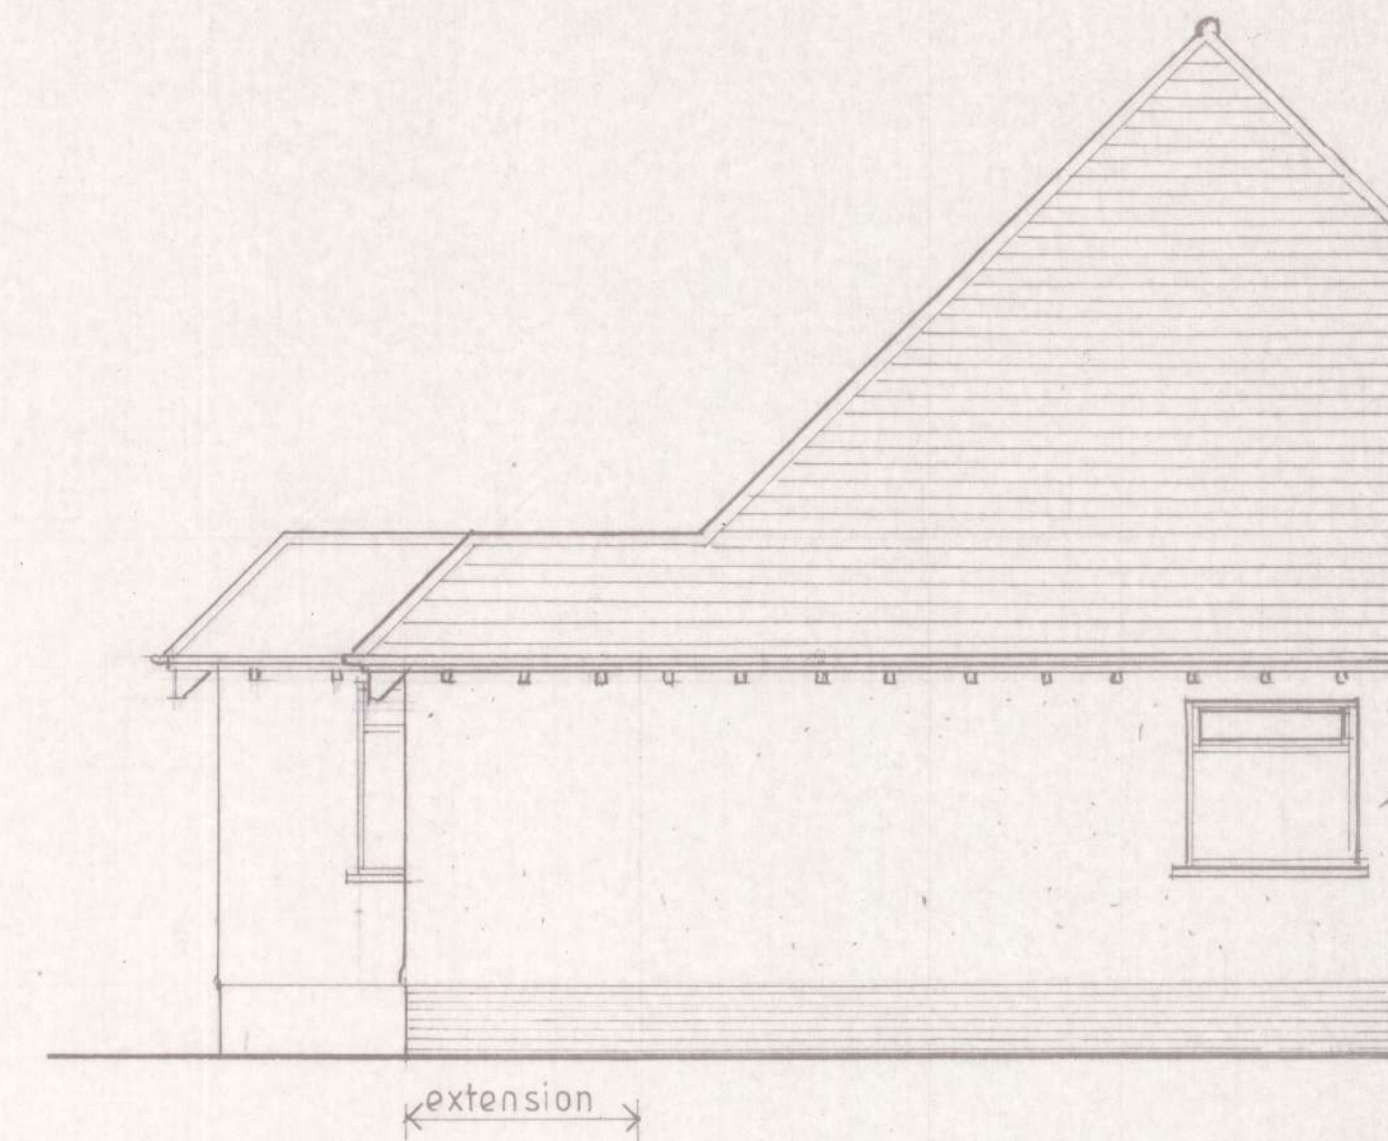

REAR ELEVATION

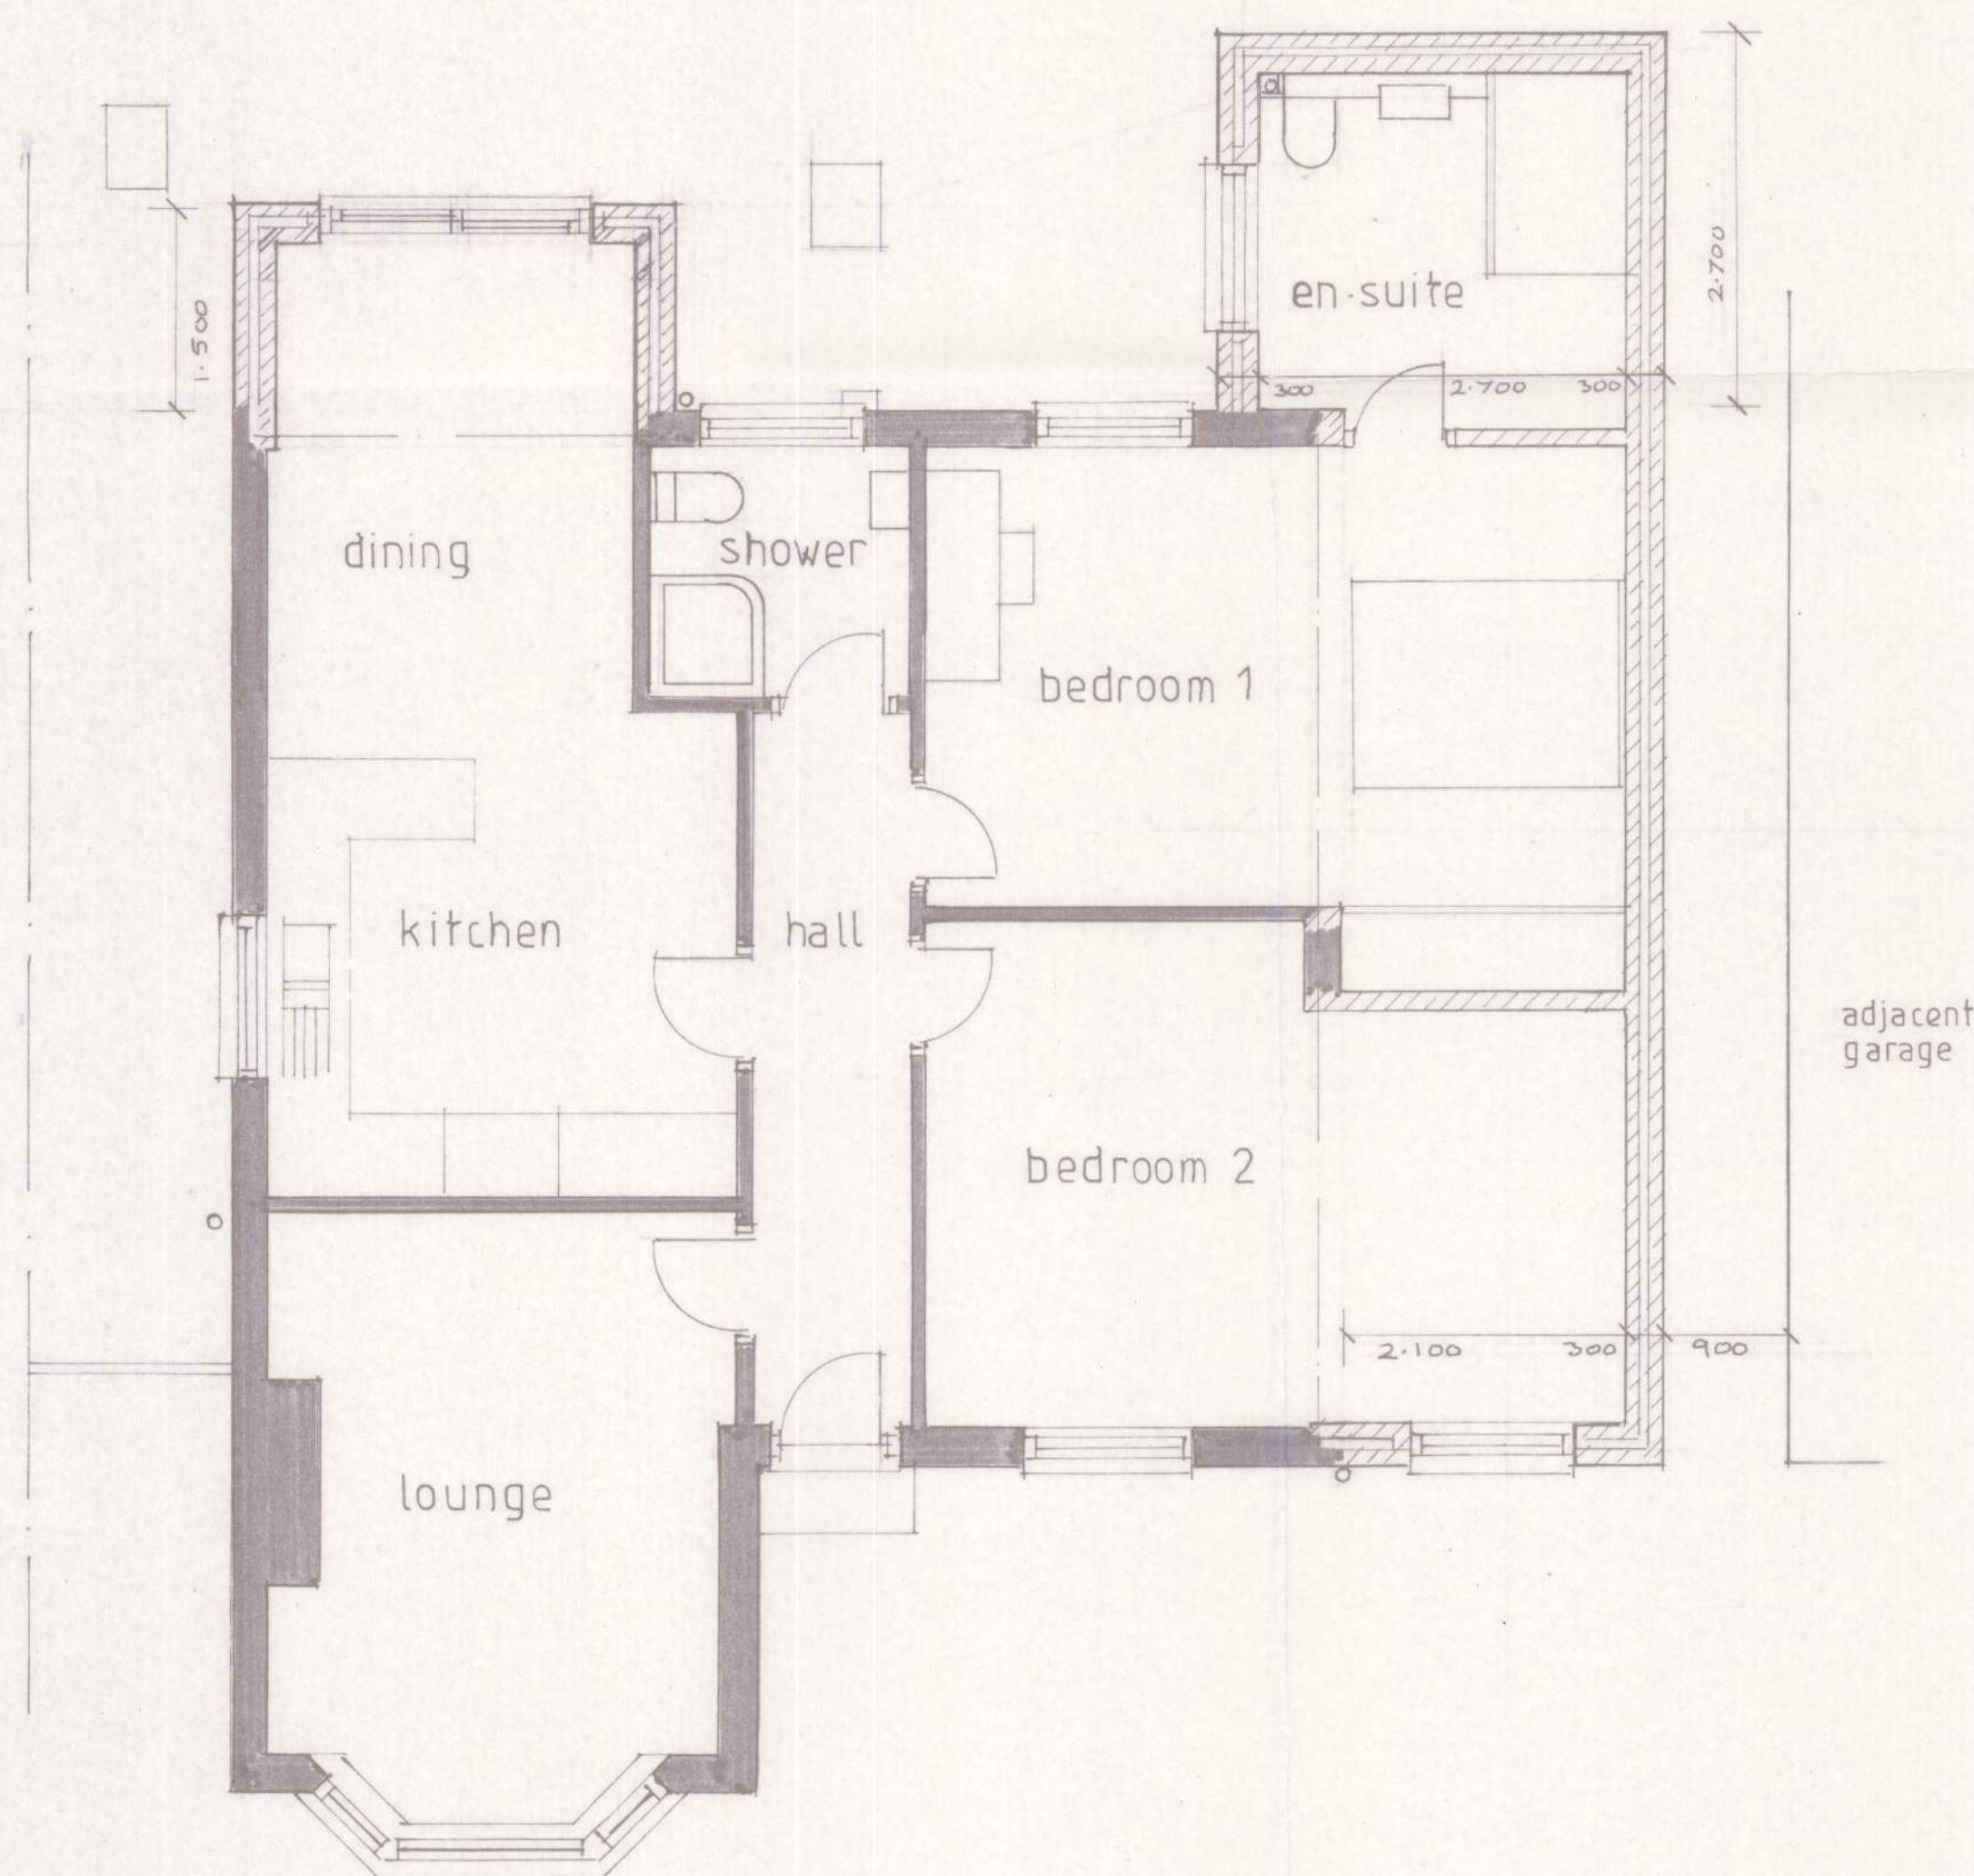

GROUND FLOOR PLAN 1:50

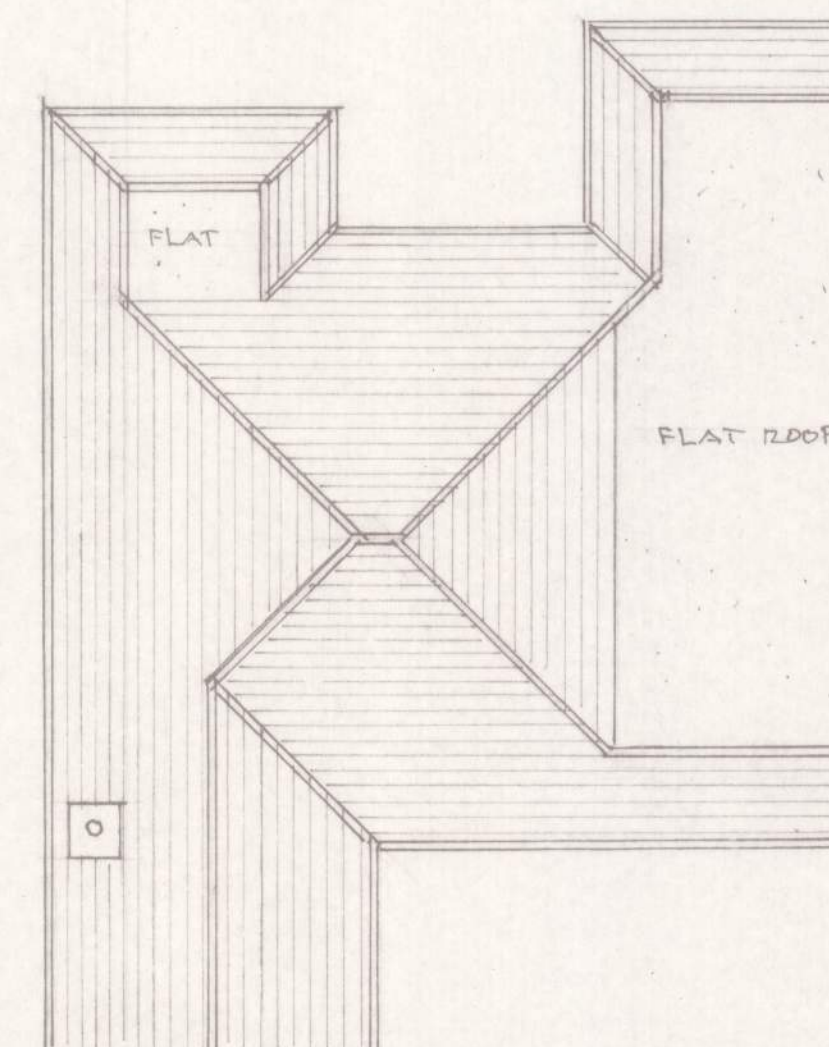

ROOF PLAN 1:100

No.	Revisions:	Date:
-----	------------	-------

O' NEILL
ARCHITECTURAL SERVICES
16 Grosvenor Road, Donnington,
Chichester, West Sussex. PO198RX.
Telephone: (01243) 531333

Client:
Mr. & Mrs. P. THORPE

Project:
PROPOSED EXTENSIONS,
34 GROSVENOR GARDENS,
ROSE GREEN,
WEST SUSSEX.

Drawing:
DESIGN PROPOSALS

Drawn by: P. O' NEILL	Date: JANUARY, 2019
--------------------------	------------------------

Scale/s:
1:50, 1:100

Dwg. no. 1836/03	Rev.
---------------------	------