


AS EXISTING

SITE LAYOUT PLAN
SCALE 1:200

0m 2m



LOFT PLAN
SCALE 1:200
@ A3

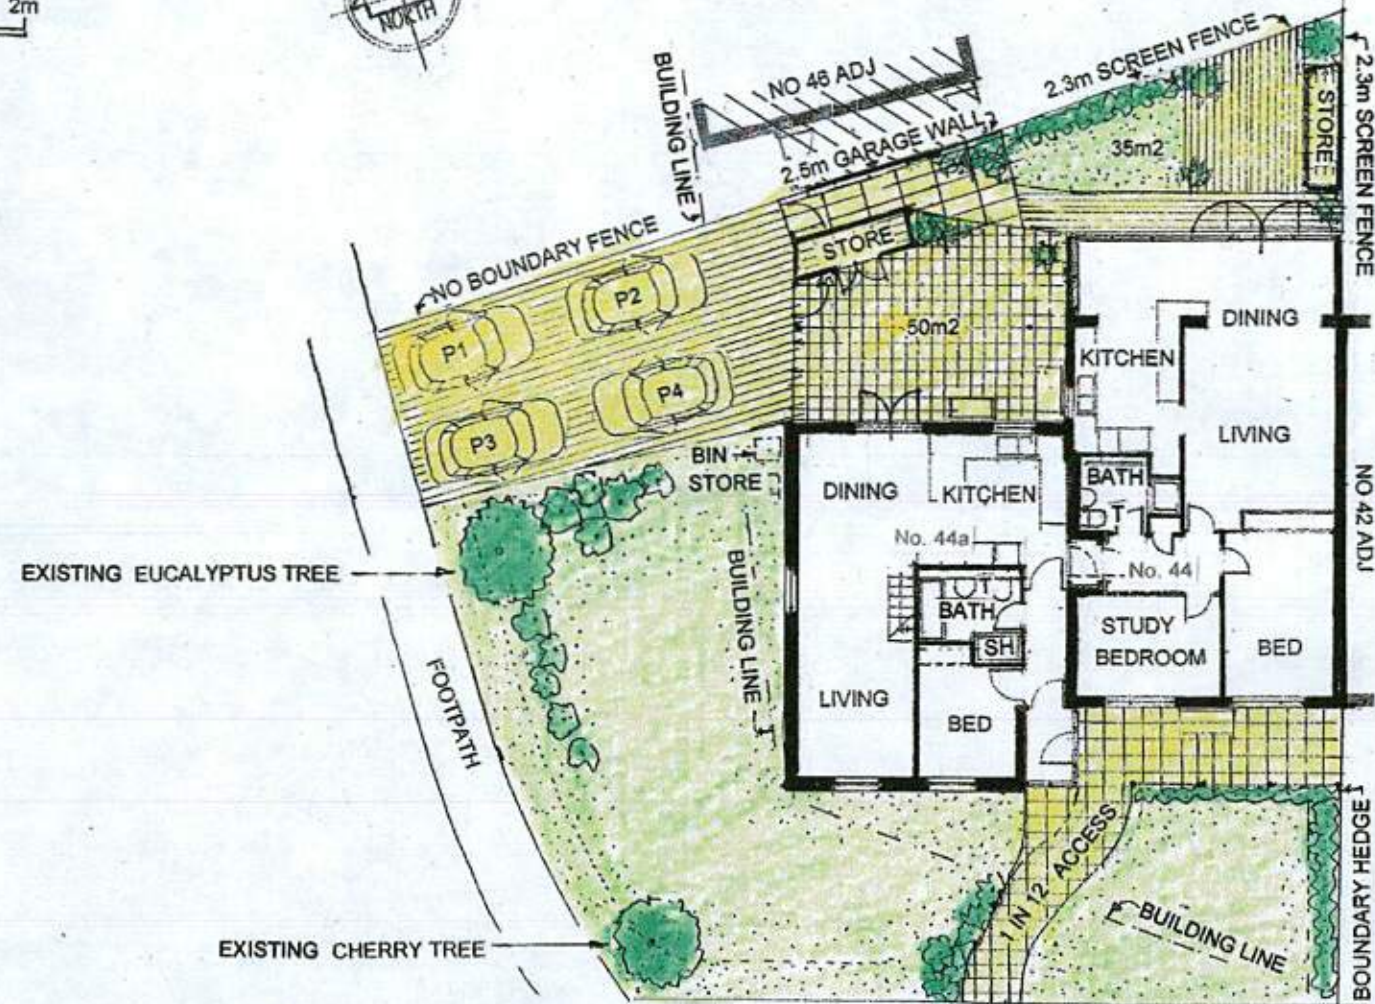

GROUND FLOOR PLAN 1:200

BLOCK PLAN
SCALE 1:500

0m 5m

CHRISTCHURCH CRESCENT



No. 44a - Mr & Mrs Kilhams (junior) + daughter
No. 44 - Mr & Mrs Kilhams (senior)

SCALE 1:1250 @ A3
LOCATION PLAN

0 5 10 15 20 25 30 35 40 45 50 m


AS PROPOSED

SITE LAYOUT PLAN
SCALE 1:200

0m 2m



LOFT PLAN
SCALE 1:200
@ A3

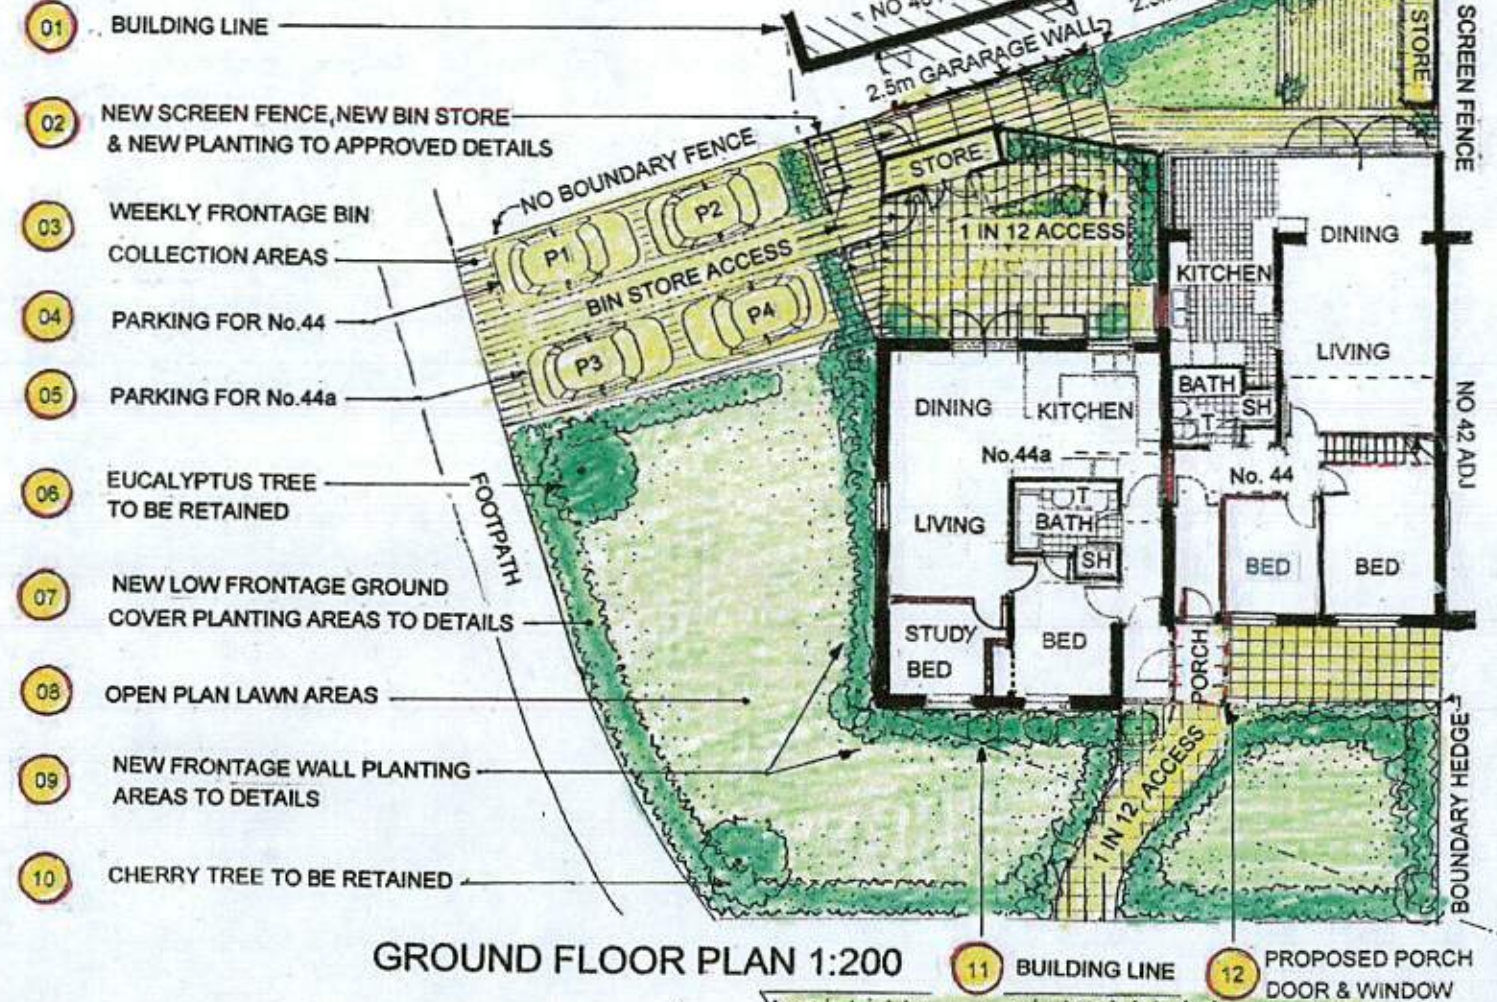


GROUND FLOOR PLAN 1:200

BLOCK PLAN
SCALE 1:500

0m 5m

CHRISTCHURCH CRESCENT

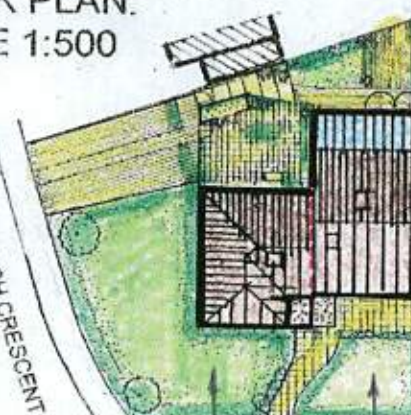

PROPOSED 'GRANNY' ANNEXE No. 44a - Mr & Mrs Kilhams (senior)
No. 44 - Mr & Mrs Kilhams (junior) + daughter



SCALE 1:1250 @ A3
LOCATION PLAN

0 5 10 15 20 25 30 35 40 45 50 m

PROPOSED ALTERATIONS TO CREATE 'GRANNY ANNEXE' AT
44 CHRISTCHURCH CRESCENT WESTMEADS PO21 5SJ
SCALES AS SHOWN.....PLANS.....DRG NO 640 - 01D